

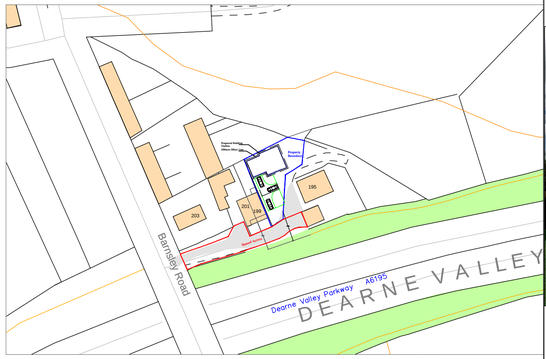



Location Plan Scale 1:1250

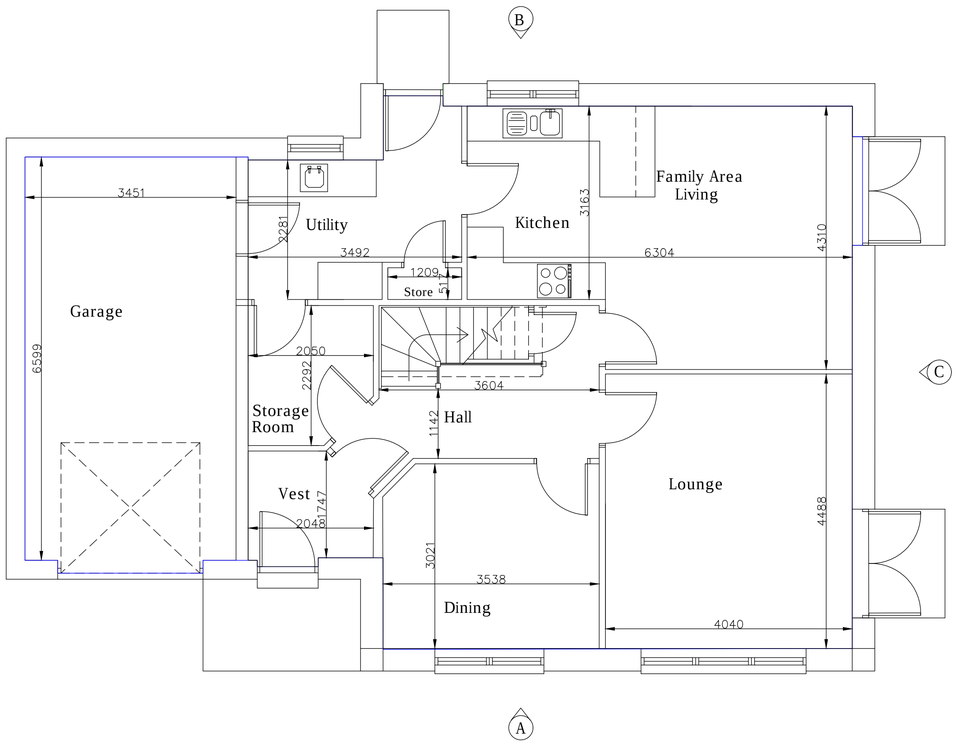


Ground Floor Scale 1:50

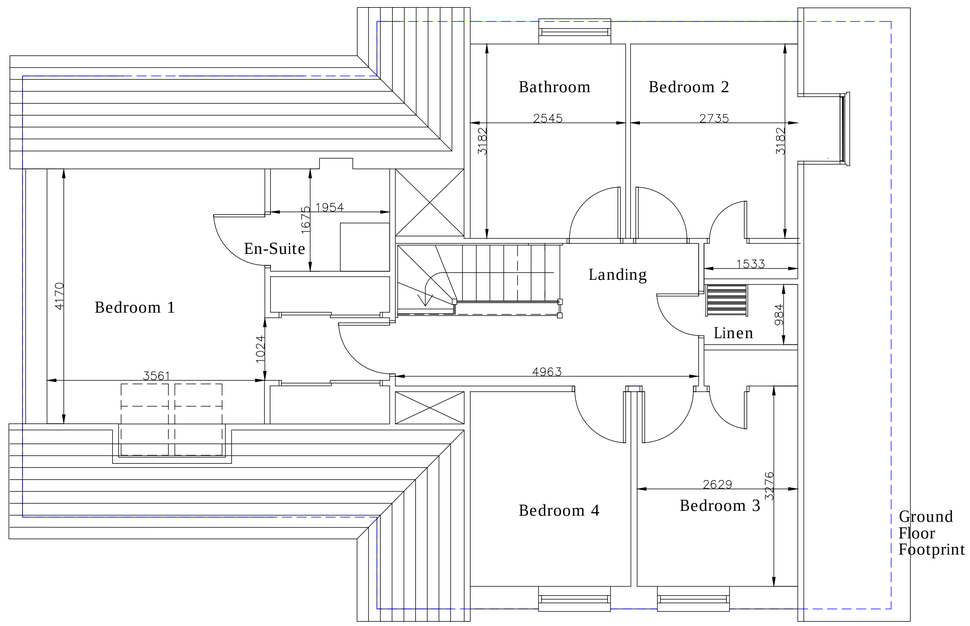


First Floor Scale 1:50

Notes



Proposal for Timber Frame House
Approximate Total Floor Area = 161 sq.m
Frontage 14.2m
Ridge Height 7.369m



Timber Frame construction, insulated with Val-U-Therm-Plus for high level thermal performance, for sustainable construction, well managed from sustainable sources.

Rev A. Updated to Planning comments - Bedroom 2. Oct 20

**Property**

Adj 195 Barnsley Road
Platts Common
Blacker Hill
Barnsley
S74 0QT

**Drawing**

General Arrangement for House

Scale 1:50, 1:1250@A1

Date Drawn 23/6/20 Drn RHW

Drawing No 2020-01-P004 Rev A