




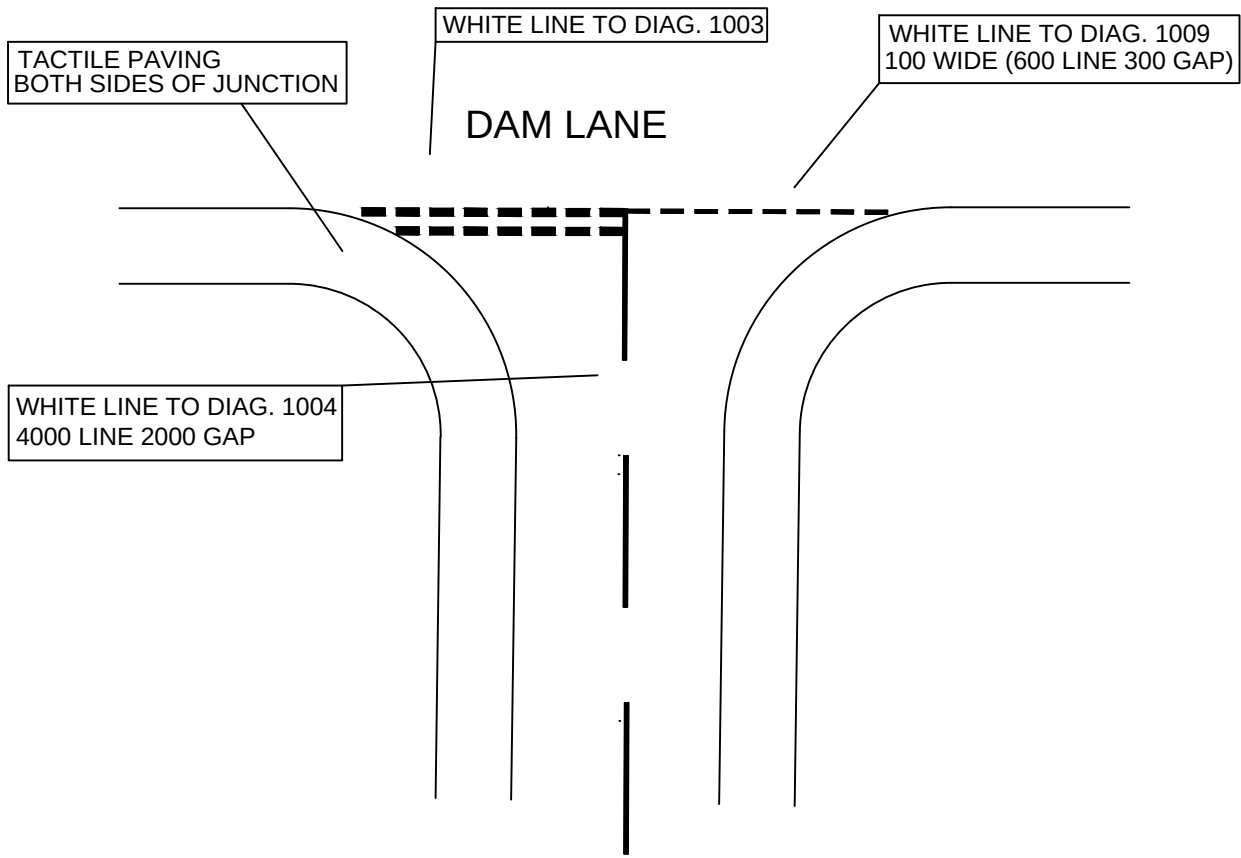


WHITE LINING DETAIL TO DAM LANE ENTRANCE NOT TO SCALE

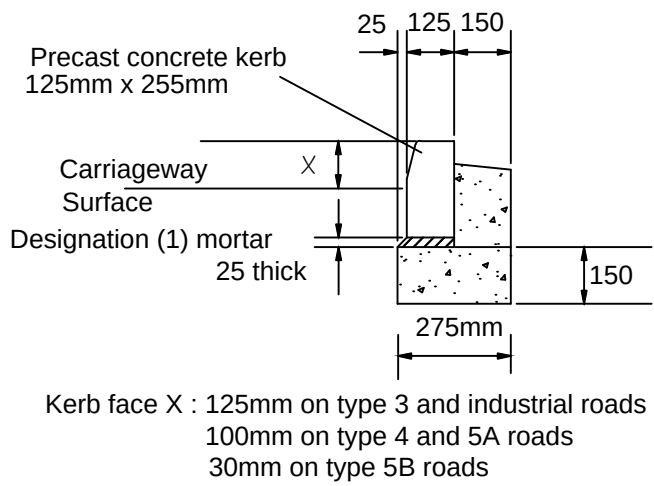


STANDARD KERB DETAIL

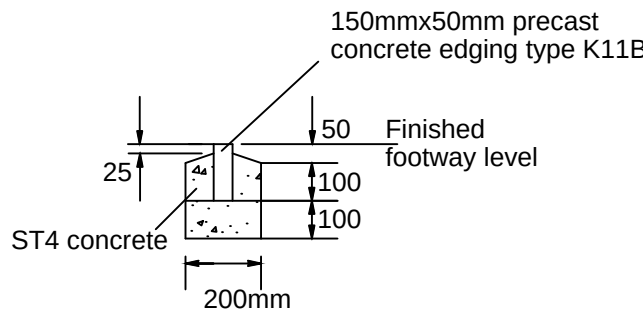


FOOTWAY EDGING DETAIL

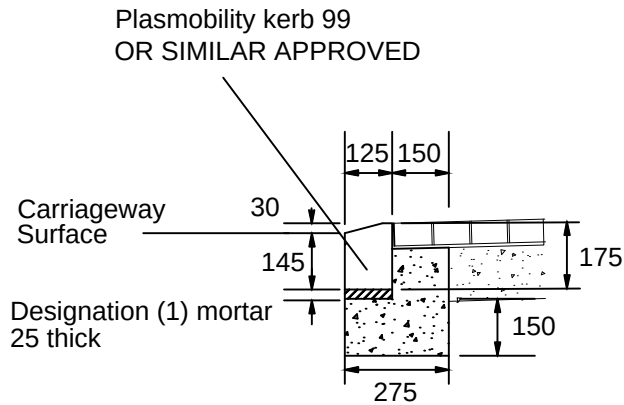

PLASMOBILITY KERB

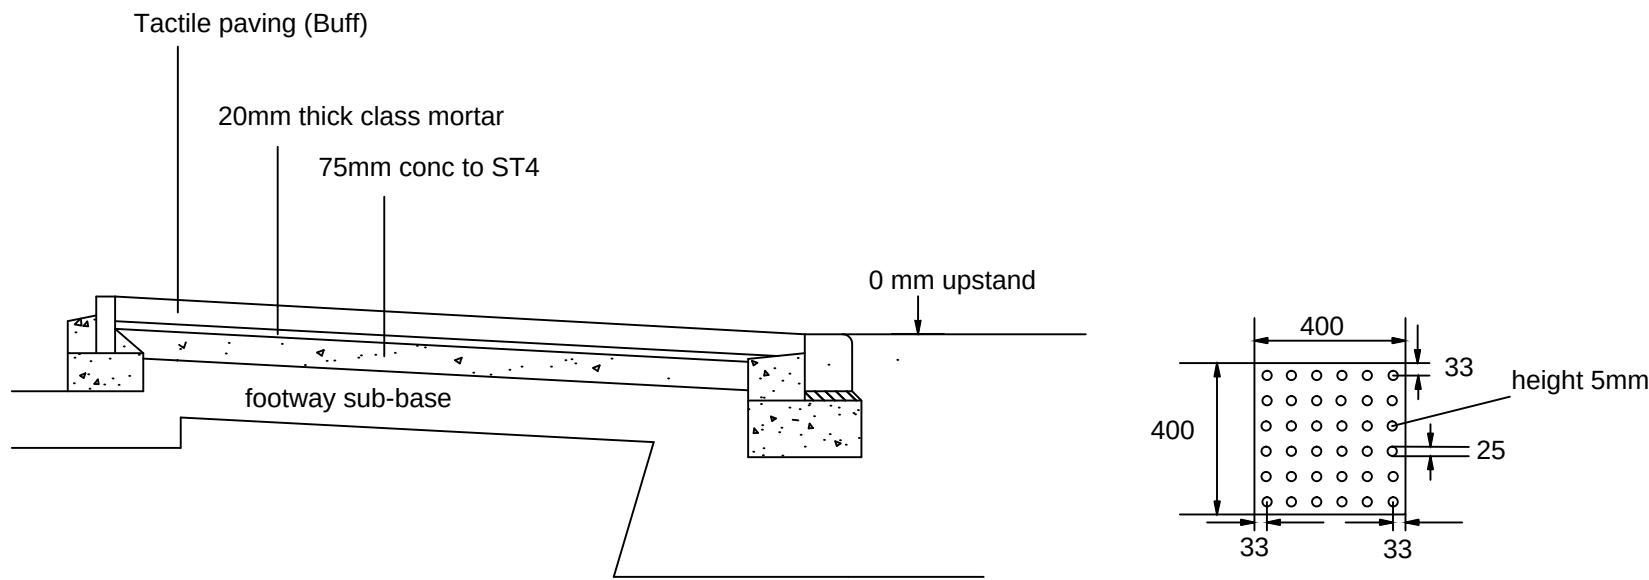

SECTION A - A

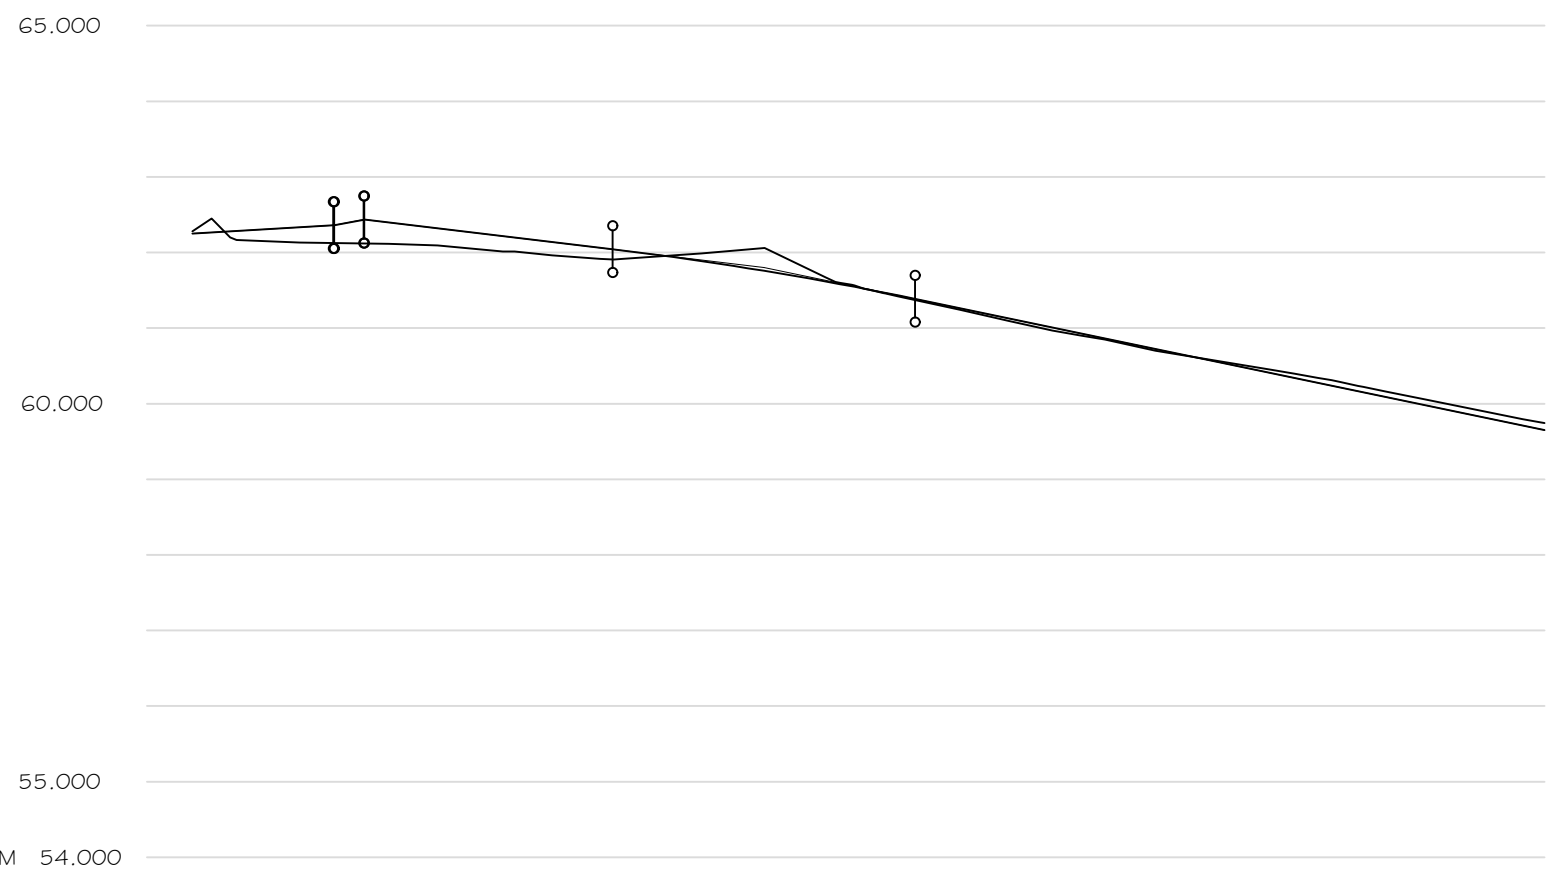

CHAINAGE	0.000	9.325	11.325	20.000	27.796	30.000	35.000	40.000	41.889	45.000	46.846	47.796	50.000	60.000	70.000	71.412	78.962	80.000	89.414
EXISTING GROUND LEVEL	62.222	62.124	62.124	62.022	61.936	61.847	61.684	61.499	61.386	61.284	61.276	60.877	60.860	60.482	60.043	59.744	59.744	59.744	59.744
ALIGNMENT LEVEL	62.250	62.360	62.435	62.228	62.042	61.987	61.847	61.684	61.499	61.386	61.284	60.877	60.860	60.482	60.043	59.744	59.744	59.744	59.744
VERTICAL ALIGNMENT	G= 1:176% 1:-25.0		RAMP	G= -2.390% 1:-41.8		L= 20.000 KF= -11.22606		G= -4.171% 1:-24.0											
HORIZONTAL ALIGNMENT						R= 10.000				R= 10.000									

ROAD I LONG SECTION

Scale 1:500 horizontal 1:100 vertical

ALL WORKS IN HIGHWAY TO BE TO
BARNSELY COUNCIL REQUIREMENTS

SECTION 38 HIGHWAY WORKS - STANDARD DETAILS

B	Long section revised.	07/11/16
A	Preliminary issue for highways approval.	19/10/15
REV	DETAILS	DATE

SCALE = 1:20 @ A1

HM
DESIGN

CHARTERED CIVIL ENGINEER

HM Design
10 The Green
York
YO26 5LR

Telephone 07919 031289

Client
G AND F BUILDING RESTORATION LTD

Drawing Title
HIGHWAY DETAILS

Site Address
WHARNCLIFFE ARMS
DAM LANE
CARLTON
BARNSELY

Surveyed	Processed	Drawn VHM	Checked VHM
Drg.No. YH374/HD/3B		Date 19/10/2015	