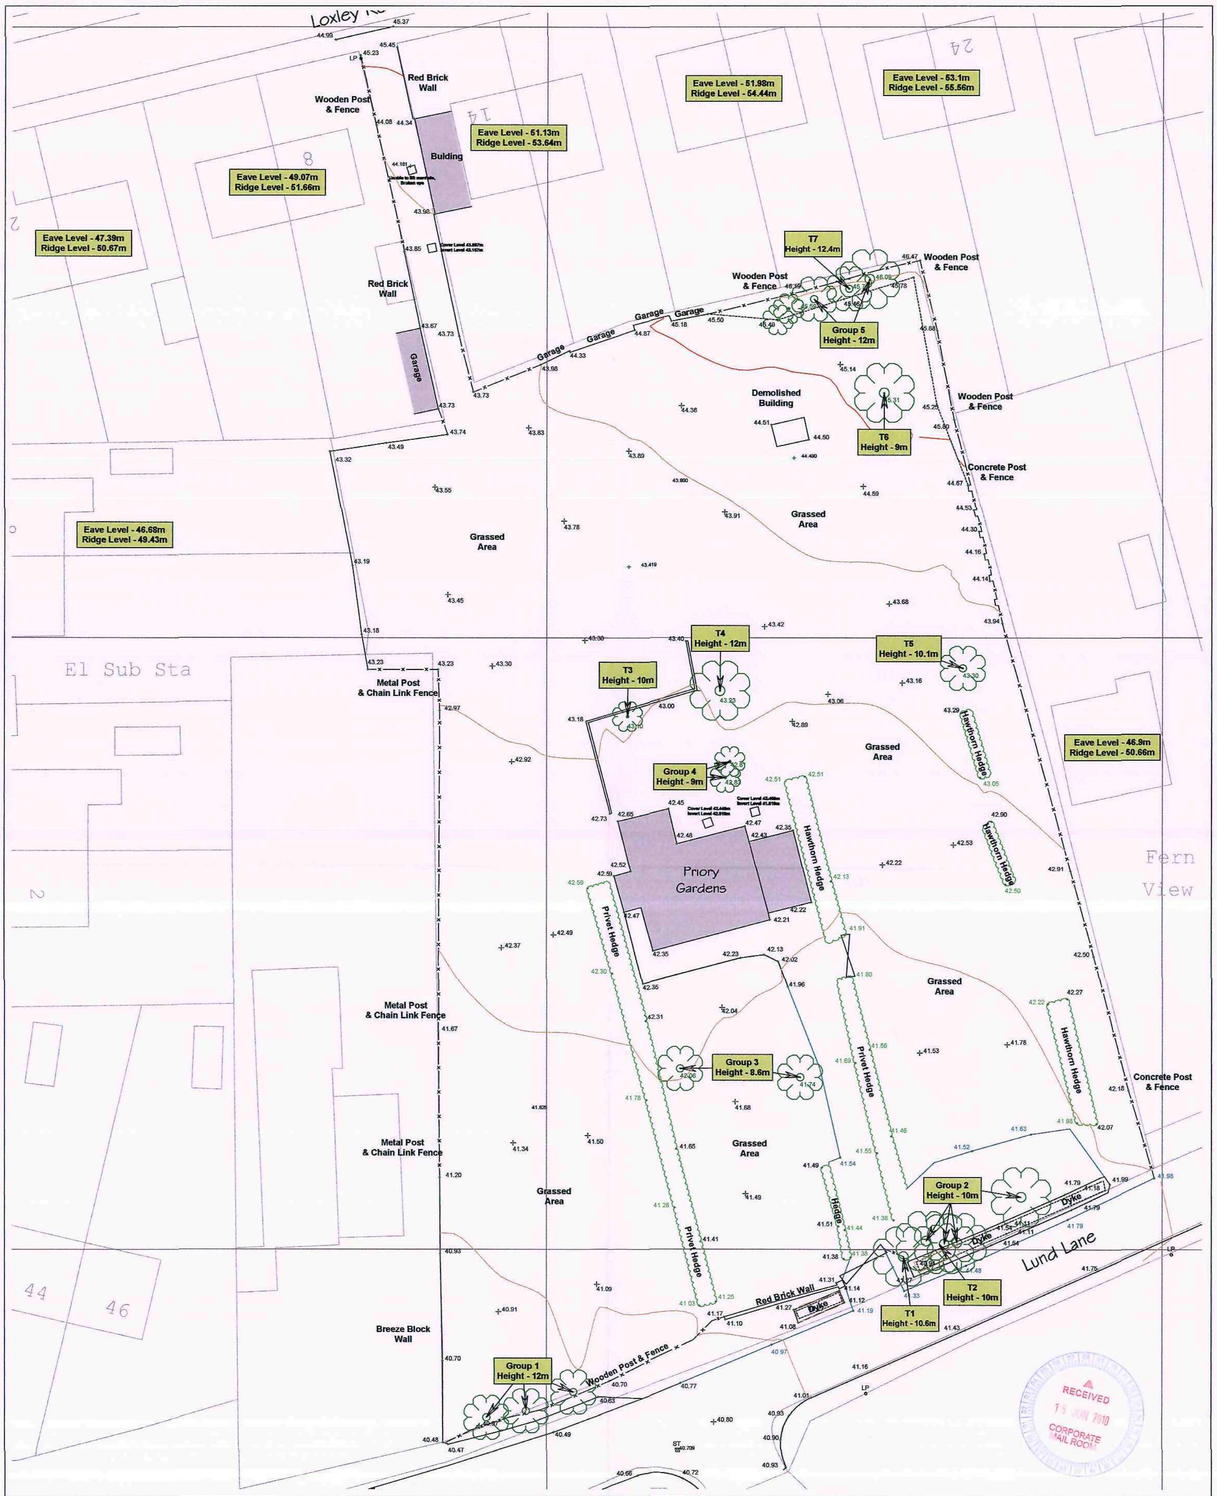


Legend:

- Planning Permissions Area
- Land Under Control of Applicant
- Top of Bank
- Top of Quarry Bank
- Bottom of Bank
- Road
- Track
- Verge
- Fence Type 1
- Fence Type 2
- Fence Type 3
- Gate
- River/Stream/Ditch/Pond
- Overhead Electricity Cable
- Building
- 1m Contour Interval
- Ordnance Survey Backdrop
- Borehole/Test Pit
- Ordnance Survey Bench Mark
- Survey Control Station
- Electricity Pylon
- Telegraph Pole
- Lamp-post
- Man Hole
- Stop Tap (Gas/Water/Ashmin)
- Water Level
- Tree (broadleaved)

REVISIONS

Date	Description	By
//	//	//
//	//	//
//	//	//
//	//	//
//	//	//

N

FGB Fennell, Green & Bates
MINING ENGINEERS, SURVEYORS & ENVIRONMENTAL CONSULTANTS

FENNELL, GREEN & BATES
26 Smyth Street
Wakefield
West Yorkshire
WF1 1ED

Tel - 01924 372197
Fax - 01924 385559

e-mail - fgb@fgb-surveyors.co.uk

Client
Mr M Thornhill
c/o Stanhope Properties


Job Title
Priory Gardens, Lundwood

Project Title
Proposed Development

Scale	Date	Drawn by	Checked
1:250	24.02.09	PR	SW


Dwg. title
Topographical Survey
Febuary 2009

DWG No. PG/PD/200209 Job. no. 01 Rev. 00

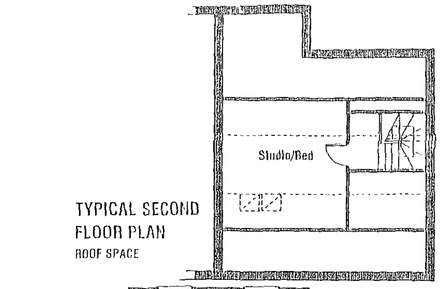


TYPICAL SECOND FLOOR PLAN


ROOF SPACE

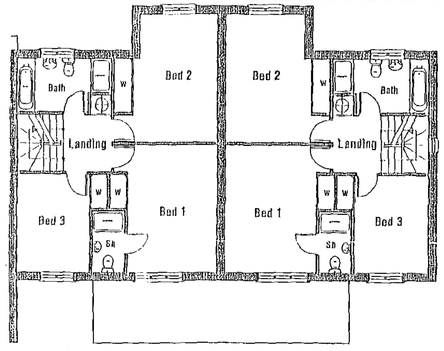


FIRST FLOOR PLAN

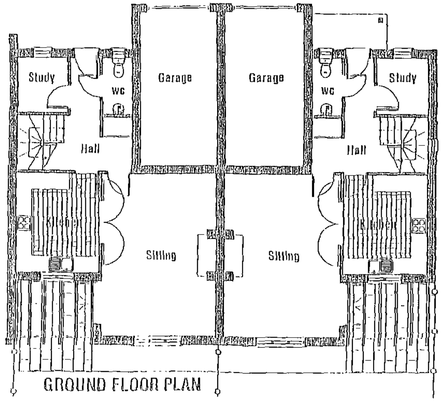


GROUND FLOOR PLAN

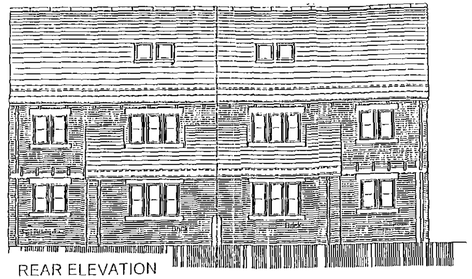

REAR ELEVATION

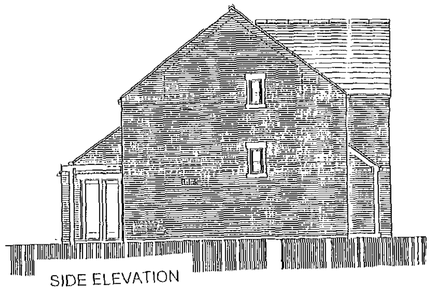


SIDE ELEVATION

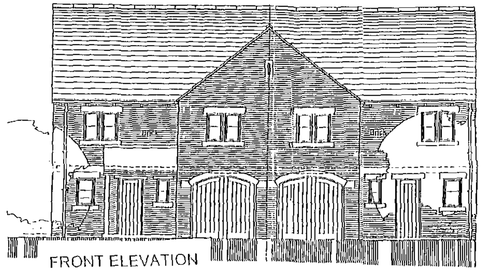


FRONT ELEVATION


Drawing. No: LRM/RS/CG3	Project: **RESIDENTIAL DEVELOPMENT**	Location: **PRIORY GARDENS LUND LANE LUNDWOOD BARNSLEY**	Drawing. Title: **HOUSE TYPE B**	
Date: 8 April 2009 Revisions:	Scale: 1/100	Client: THORNHILL	Land Restoration & Management Ltd 3 Park Close Shelley Huddersfield HD8 8JF Tel: 01484 607798	

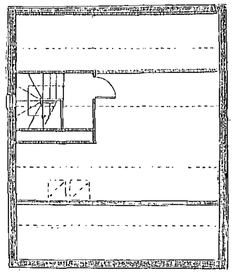


TYPICAL SECOND FLOOR PLAN
ROOF SPACE

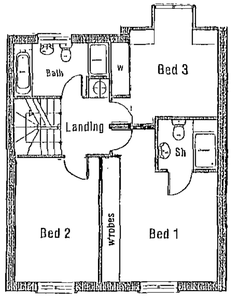


FIRST FLOOR PLAN

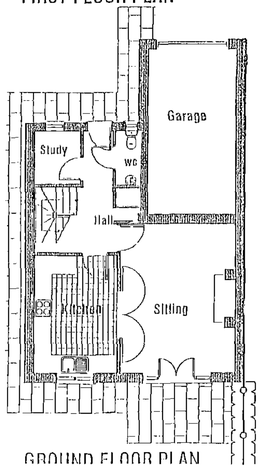

GROUND FLOOR PLAN

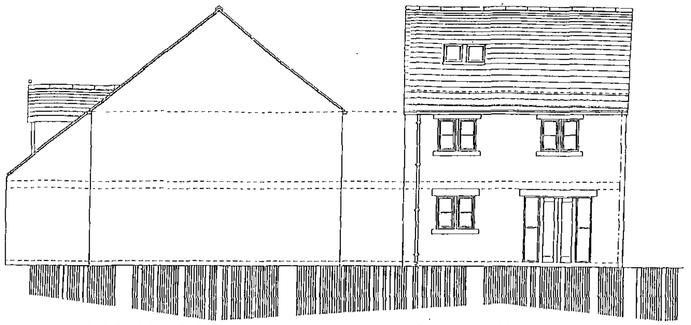

SIDE ELEVATION REAR ELEVATION

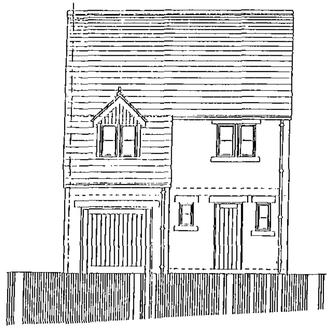

FRONT ELEVATION

Drawing. No: LRM/RS/CG2	Project: **RESIDENTIAL DEVELOPMENT**	Location: **PRIORY GARDENS LUND LANE LUNDWOOD BARNSLEY**	Drawing. Title: **HOUSE TYPE A**	
Date: 8 April 2009 Revisions:	Scale: 1/100	Client: THORNHILL SERVICE	Land Restoration & Management Ltd 3 Park Close Shelley Huddersfield HD8 8JF Tel: 01484 607798	