


3. ACCESS FROM EXISTING TARMAC ESTATE ROAD.

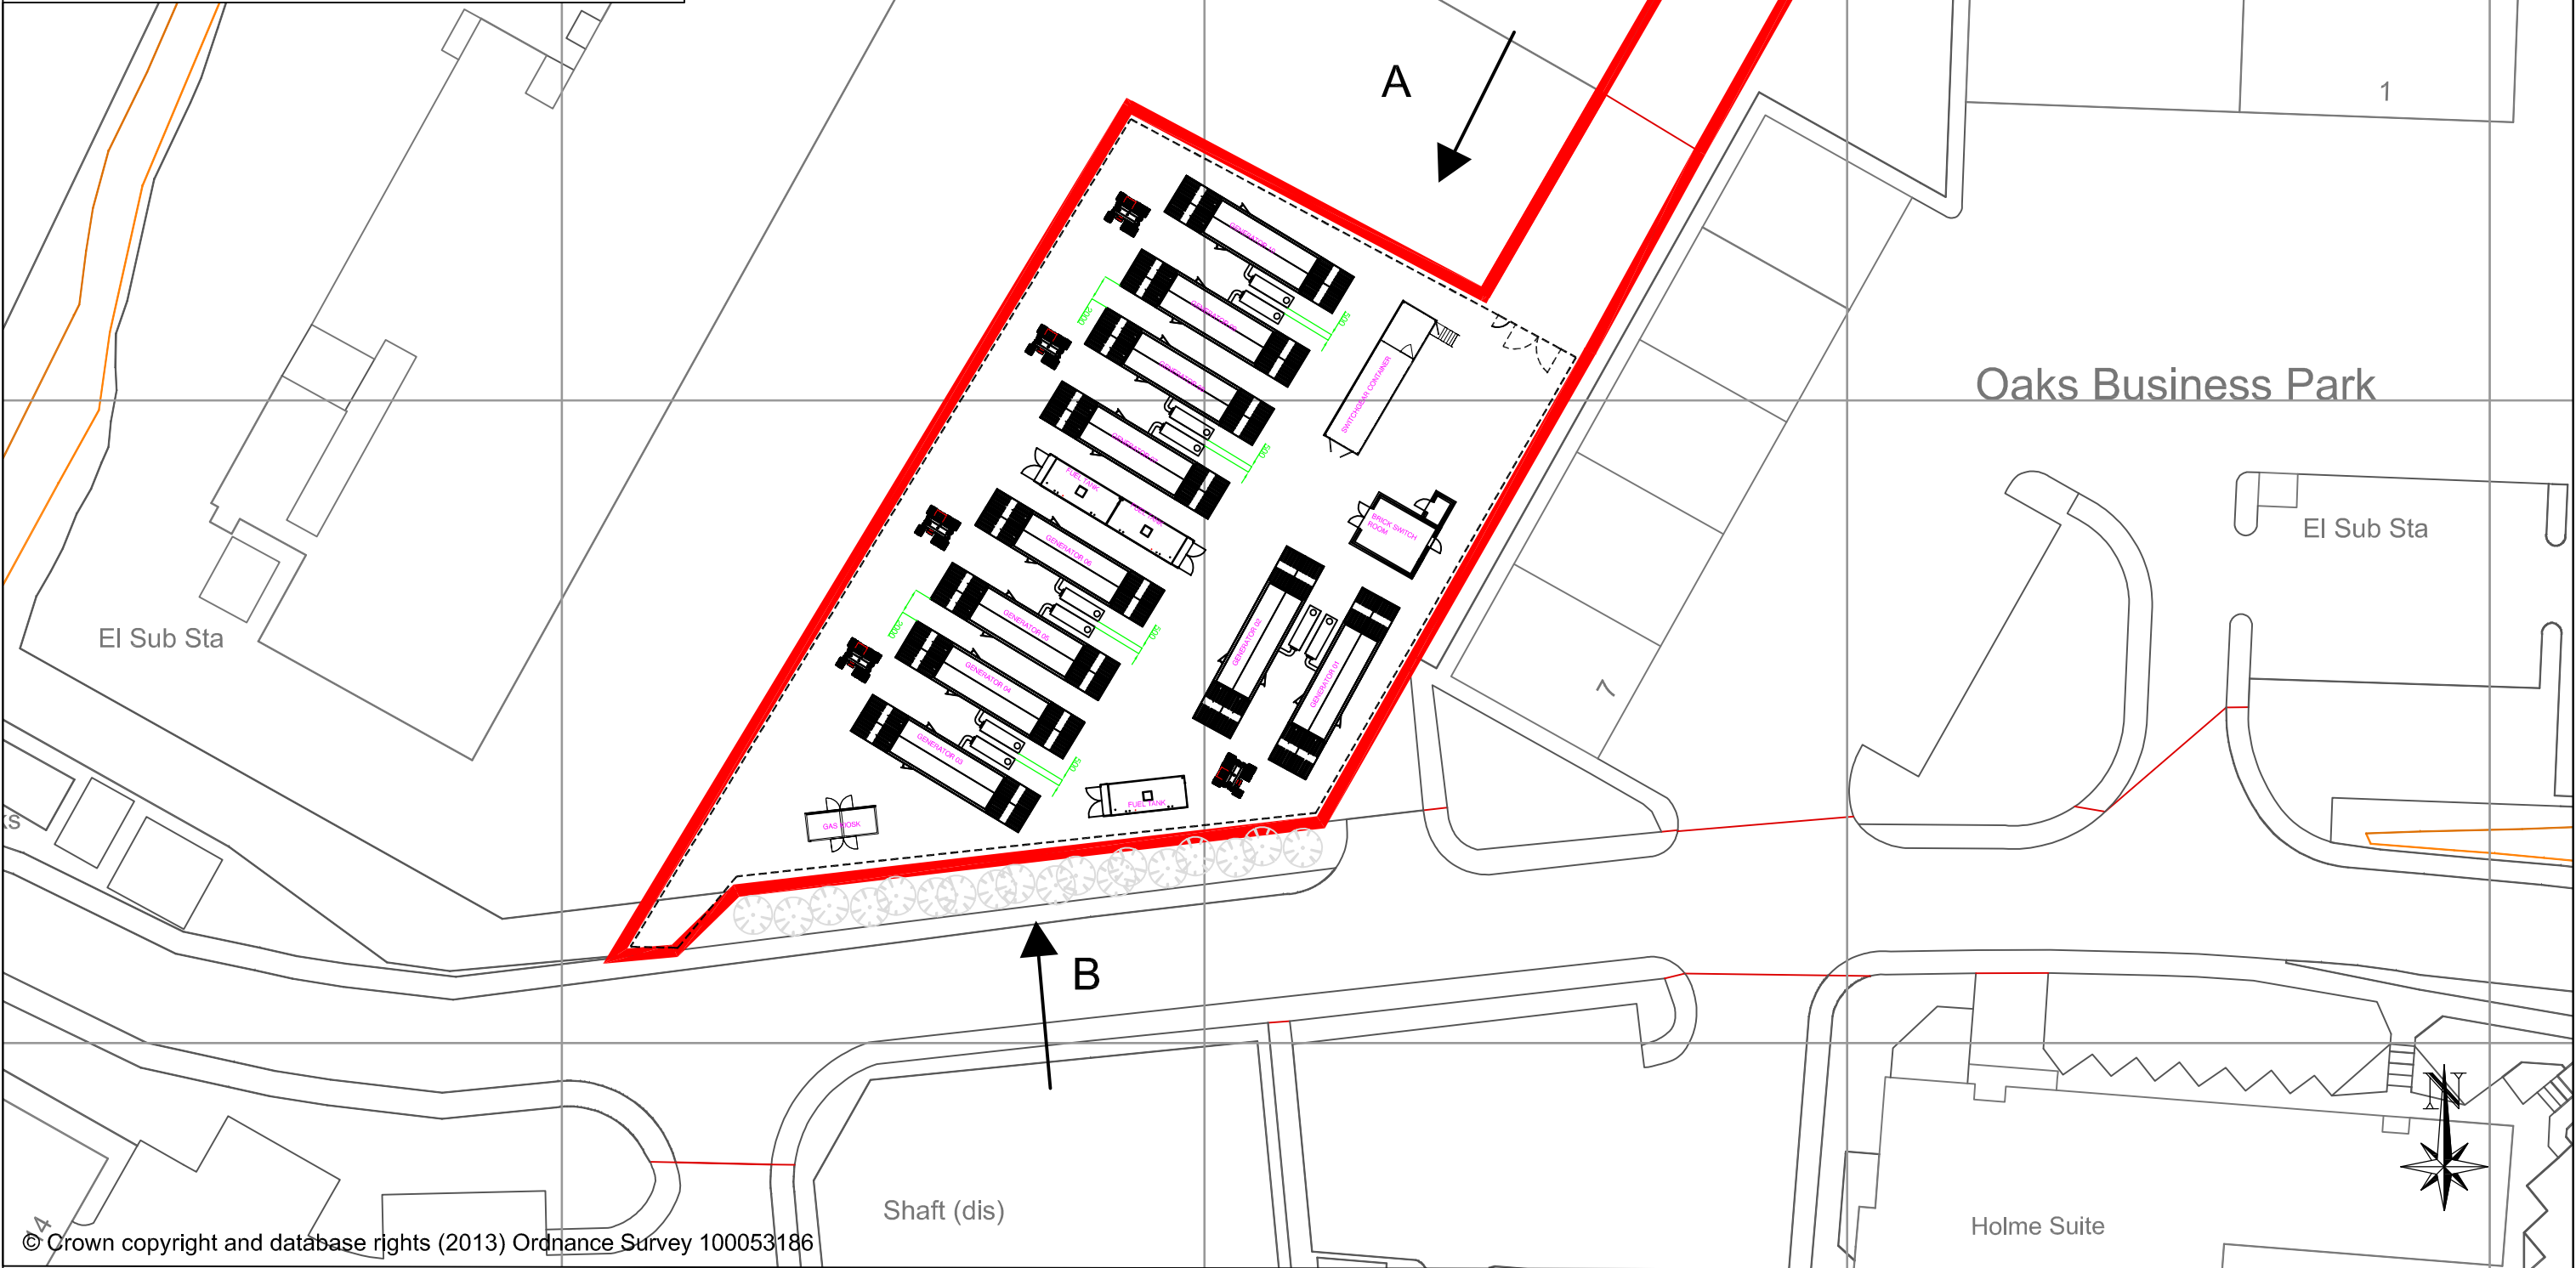

						CLIENT PEAK POWER CONNECTIONS LTD	TITLE SITE LAYOUT		
						PROJECT STAIRFOOT: OAKS LANE, BARNLEY, S71 1HT (GRID REF: SE364060)	DRAWING NO. G000281-1004-A-D03		
A	ORIGINAL ISSUE	12/09/16	MM	KC	AJ	The information in this drawing is the copyright of Sterling Power Utilities Ltd. It must not be copied or reproduced without the express permission of Sterling Power Utilities Ltd. © 2015 Sterling Power Utilities Limited.	TYPE PRELIMINARY	SCALE 1 : 500	
ISSUE	DETAILS	DATE	DRAWN	CHECKED	APPROVED				