

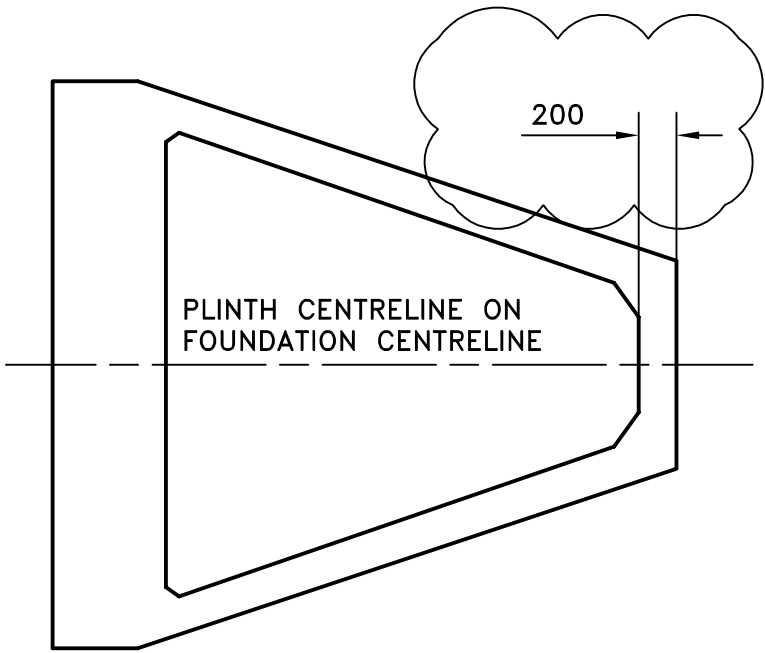
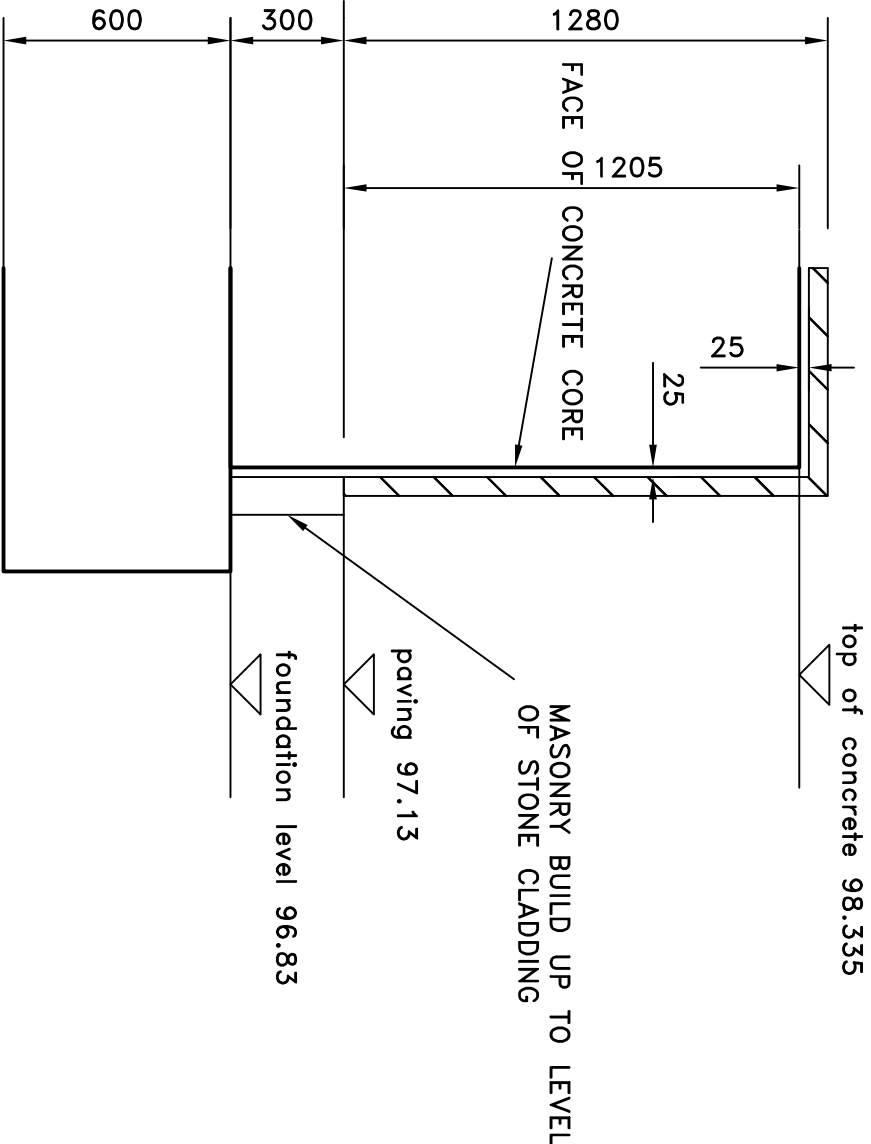


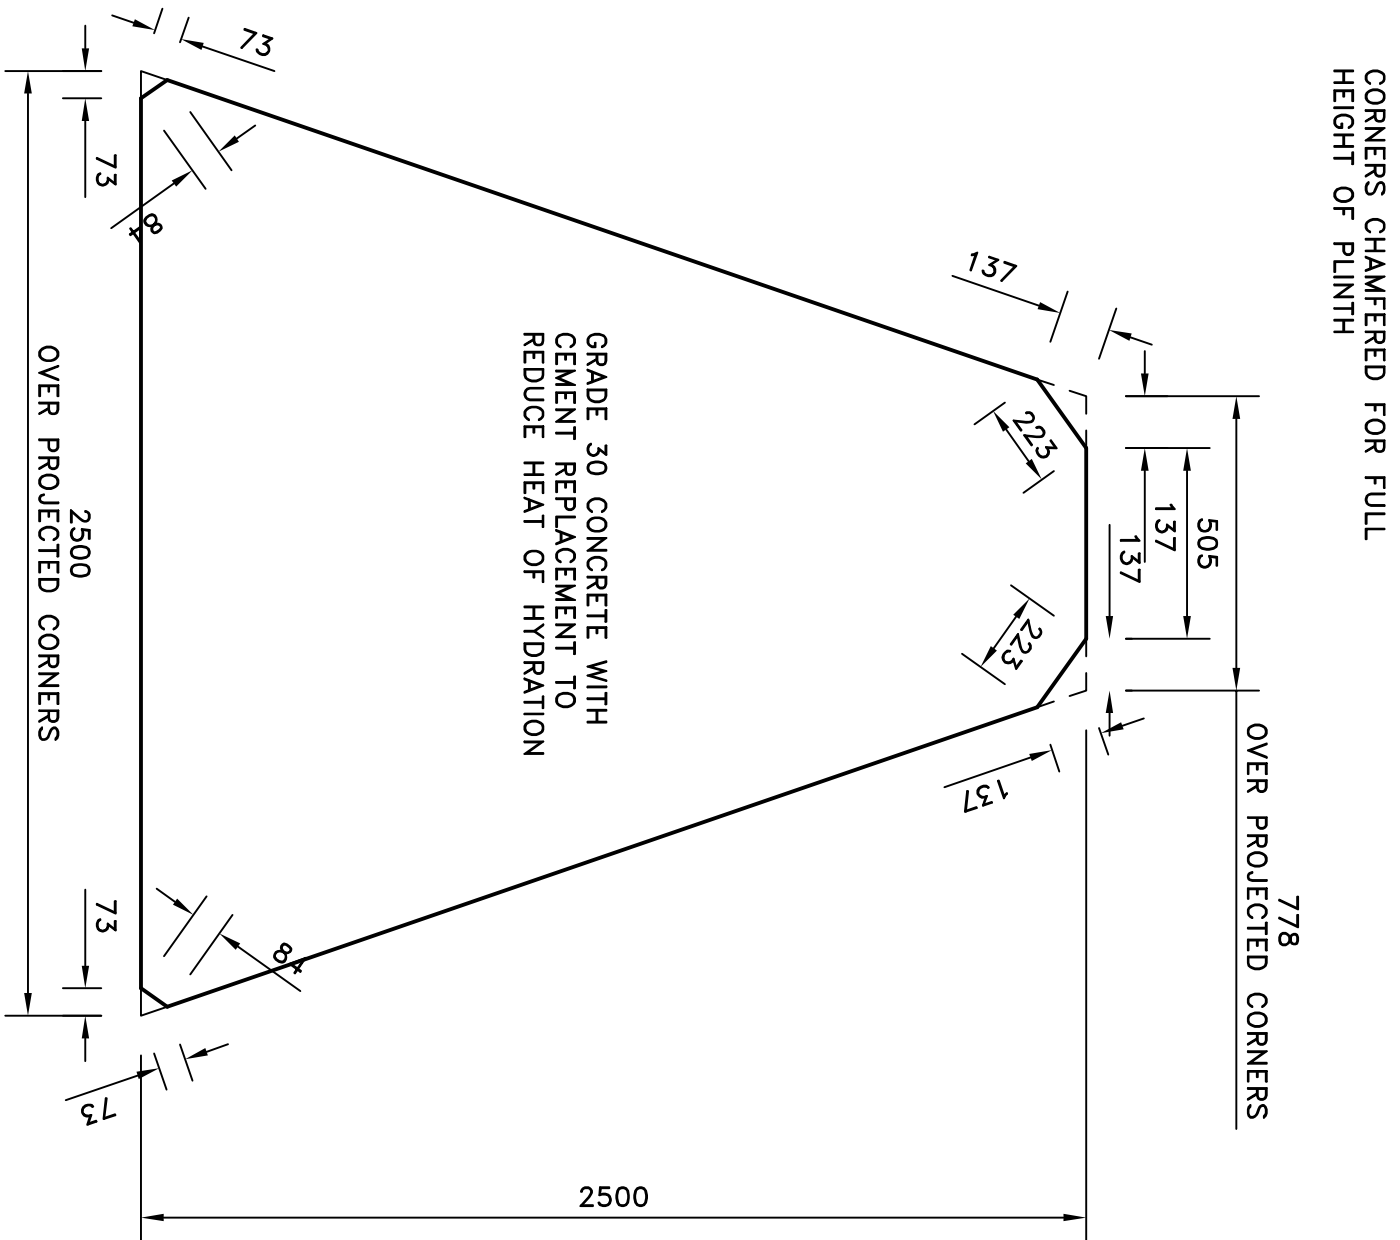

SETTING OUT OF PLINTH ON FOUNDATION

B		28-04-21	finished level of concrete plinth added setting out of plinth with respect to foundation added
A		28-04-21	note re setting level added plinth raised chamfers confirmed
rev.		date	details

GIBSON DESIGN CONSULTANCY
P.O. BOX 80
LEEDS
LS26 0YR
Tel 0113 288 9054
Fax 0113 288 9054

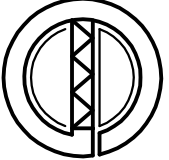

CONTRACT: COVID MEMORIAL BARNSELEY	
DRAWING: SECTION THROUGH FOUNDATION AND PLINTH	
DATE: March 2021	SCALE: 1:20@A3
JOB No: 2240	DWG No: 04
REV: B	