
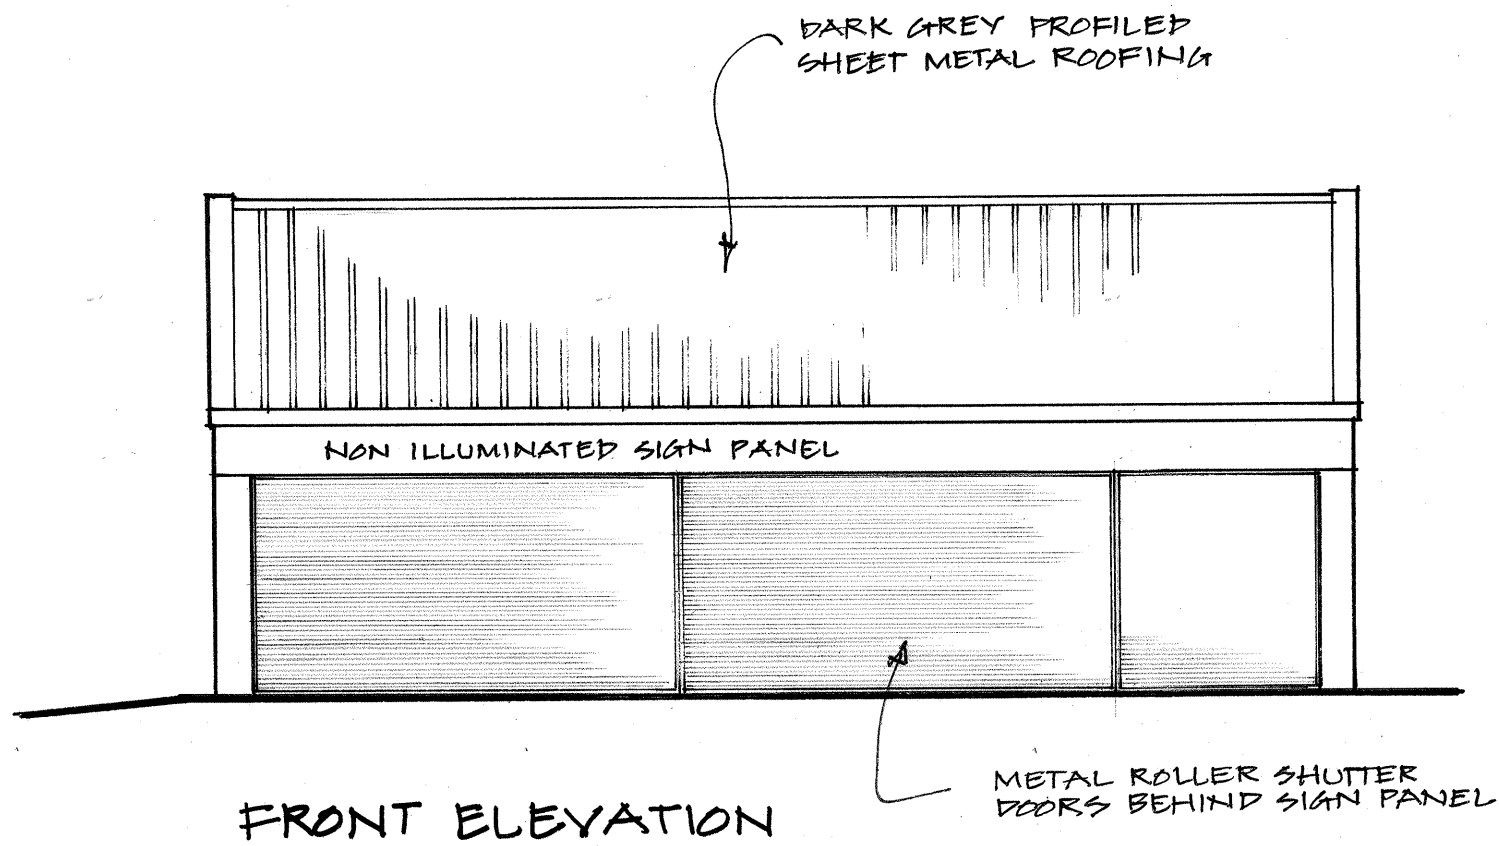
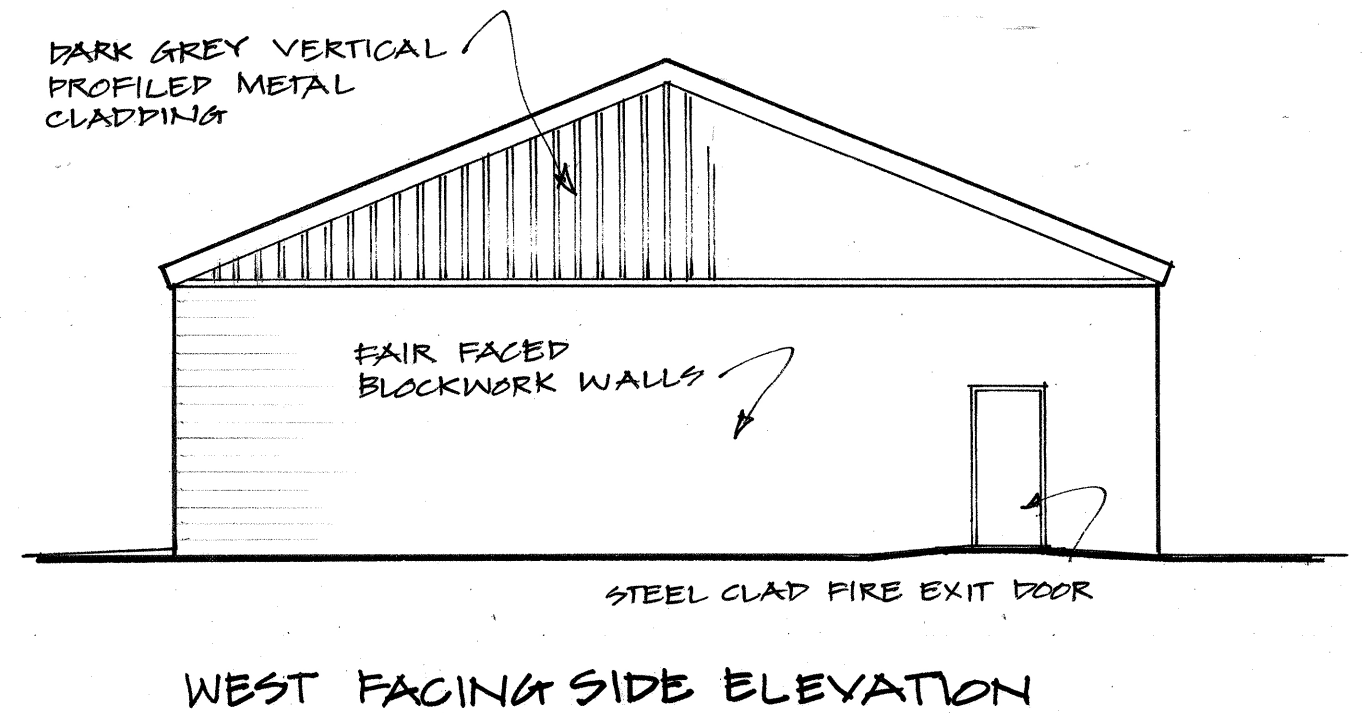
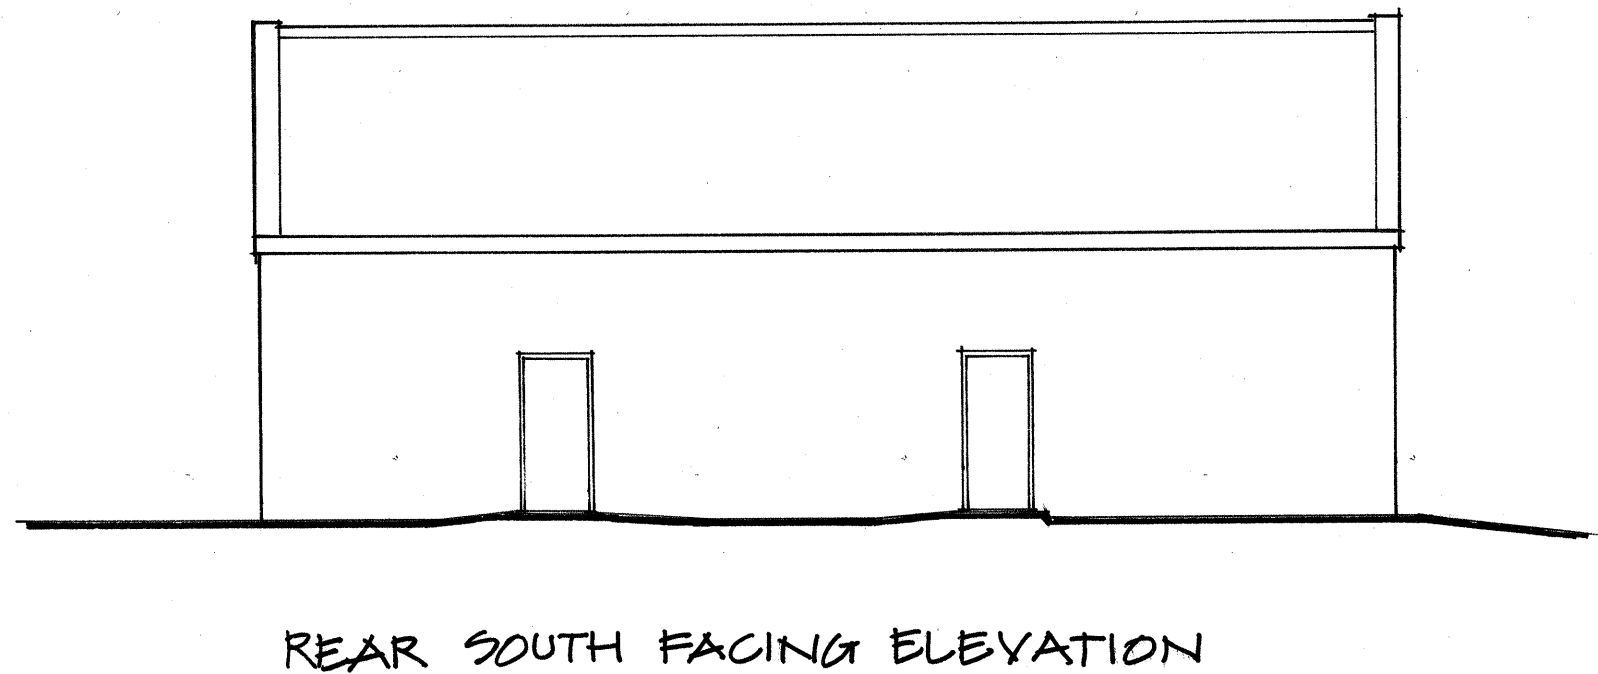


Elevations

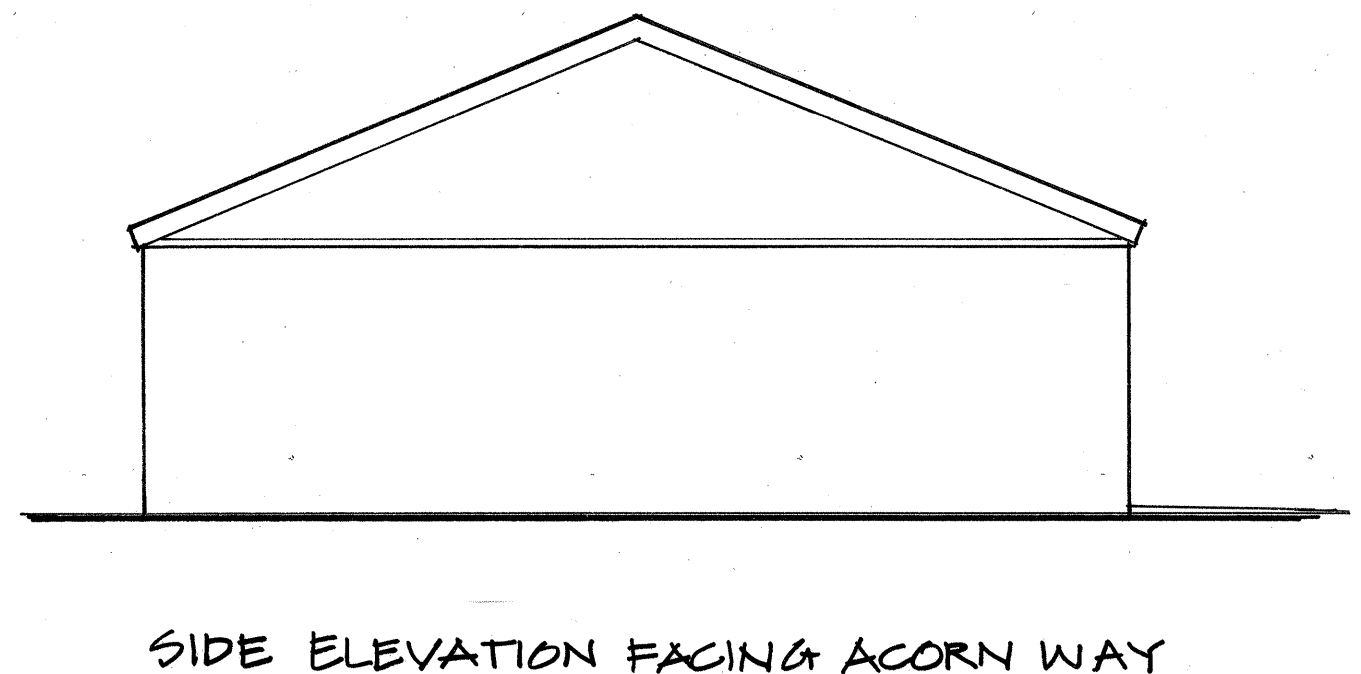

scale 1:100 @ A3
date Feb 2017
dwg. No. R17/0216/03

Architecture & Design
MWR Martin Walsh Residential

Proposed Vehicle Storage Unit
High Street, Grimethorpe