©Wildblood Macdonald Architects ltd. registered in England and Wales no. 8722626
Do not scale, use figured dimensions only. All dimensions are to be verified and checked before the commencement of any shop drawings or work whatsoever, either on his own behalf or for sub contractors or suppliers. Any discrepancies must be reported to the Architect immediately. This drawing is to be read in conjunction with all related architects', engineers' and specialist drawings and other relevant information. If printing from electronic copies, ensure print scaling is set to "None" to ensure correct scaling of drawing.

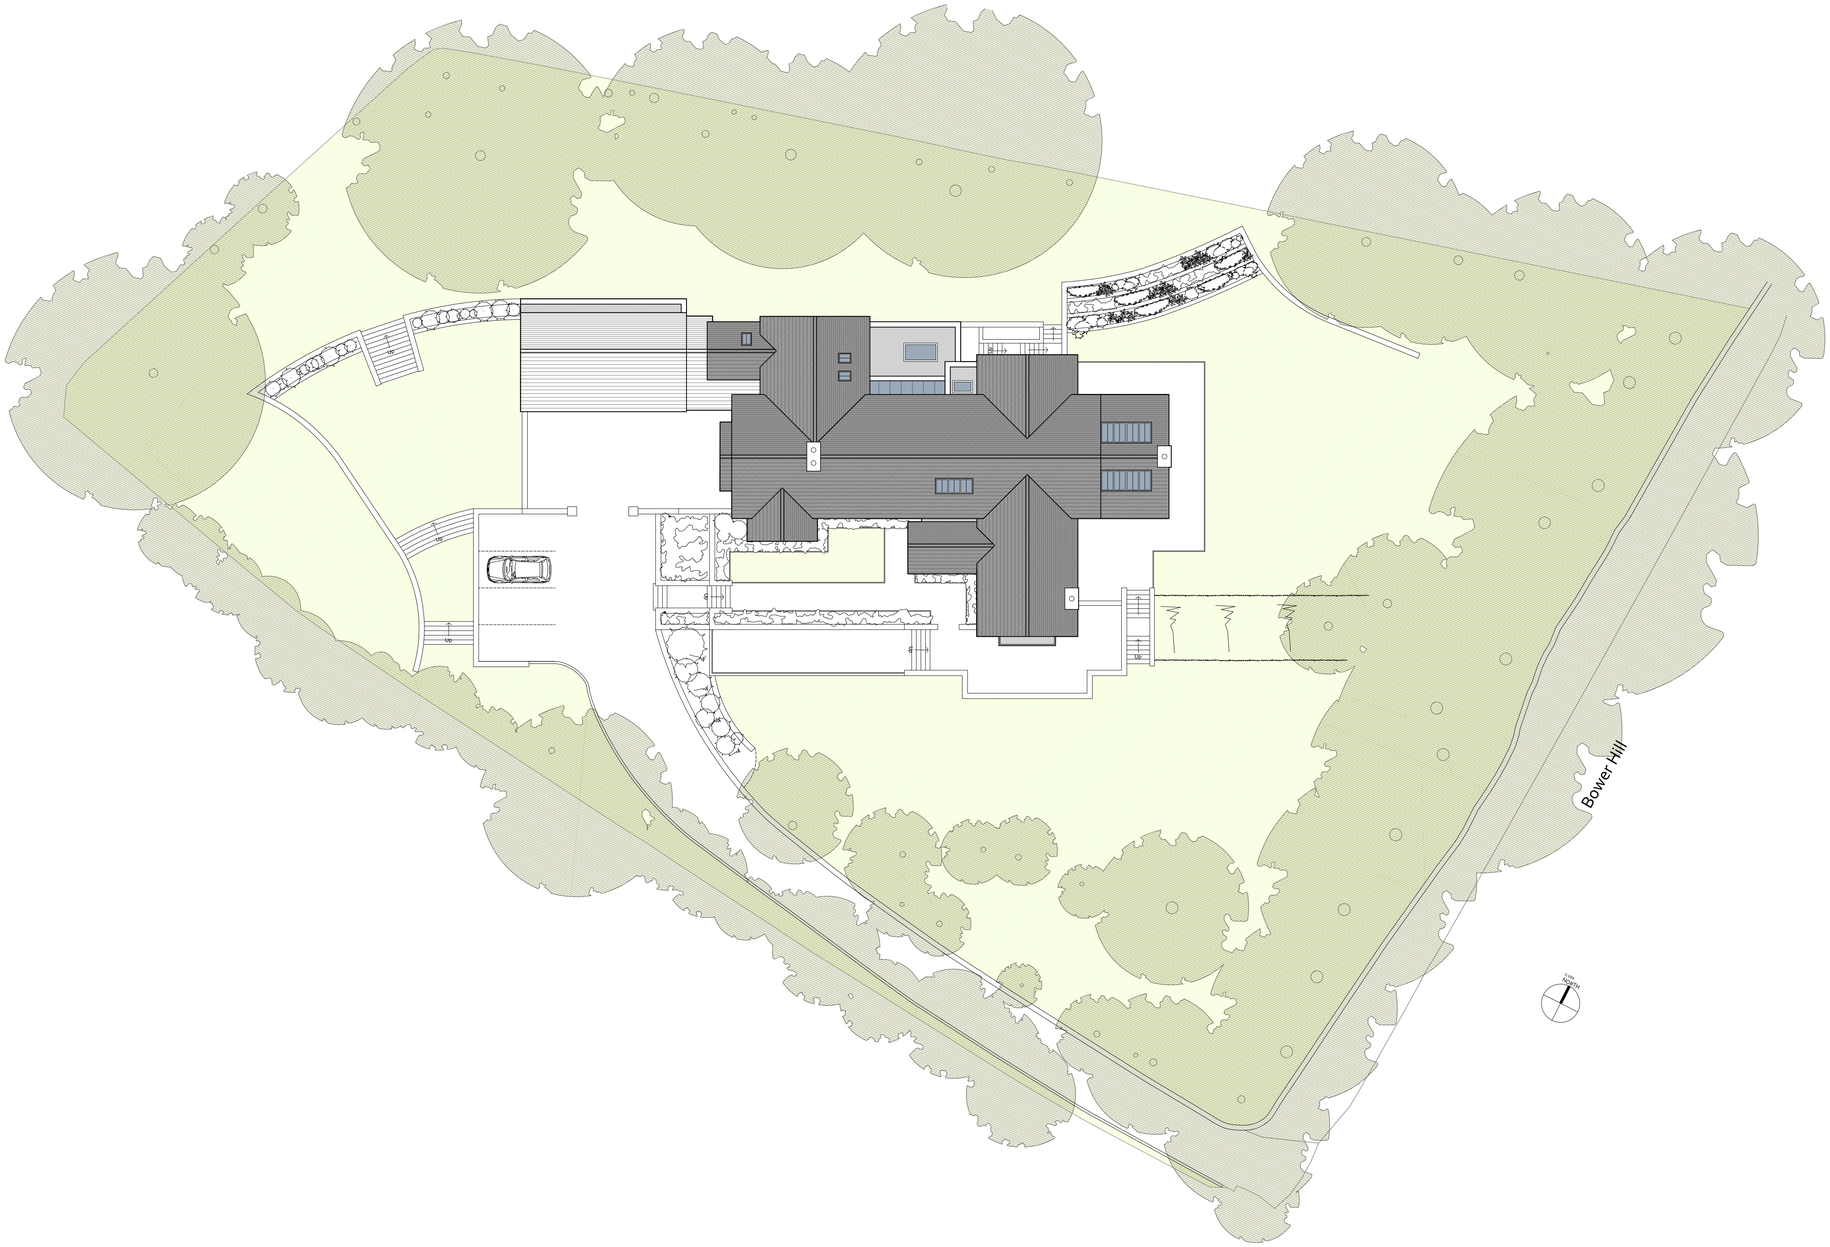

Rev.	Description.	By.	Date.

wildblood macdonald
Parkhill Studio, Parkhill, Walton Road
Wetherby, LS22 5DZ
t 01937 585225 f 01937 580329
www.wildblood-macdonald.com

Client
Mr & Mrs J Garside

Project
Replacement Dwelling
Mill Farm House
Oxspring

Drawing Title
Proposed Site Plan

Scale @ size
1:200 @ A1

Job No. 2533
Dwg No. (PL)01
Revision A

Date drawn July 2019
Status PLANNING
Drawn by RJ
Checked SCF