
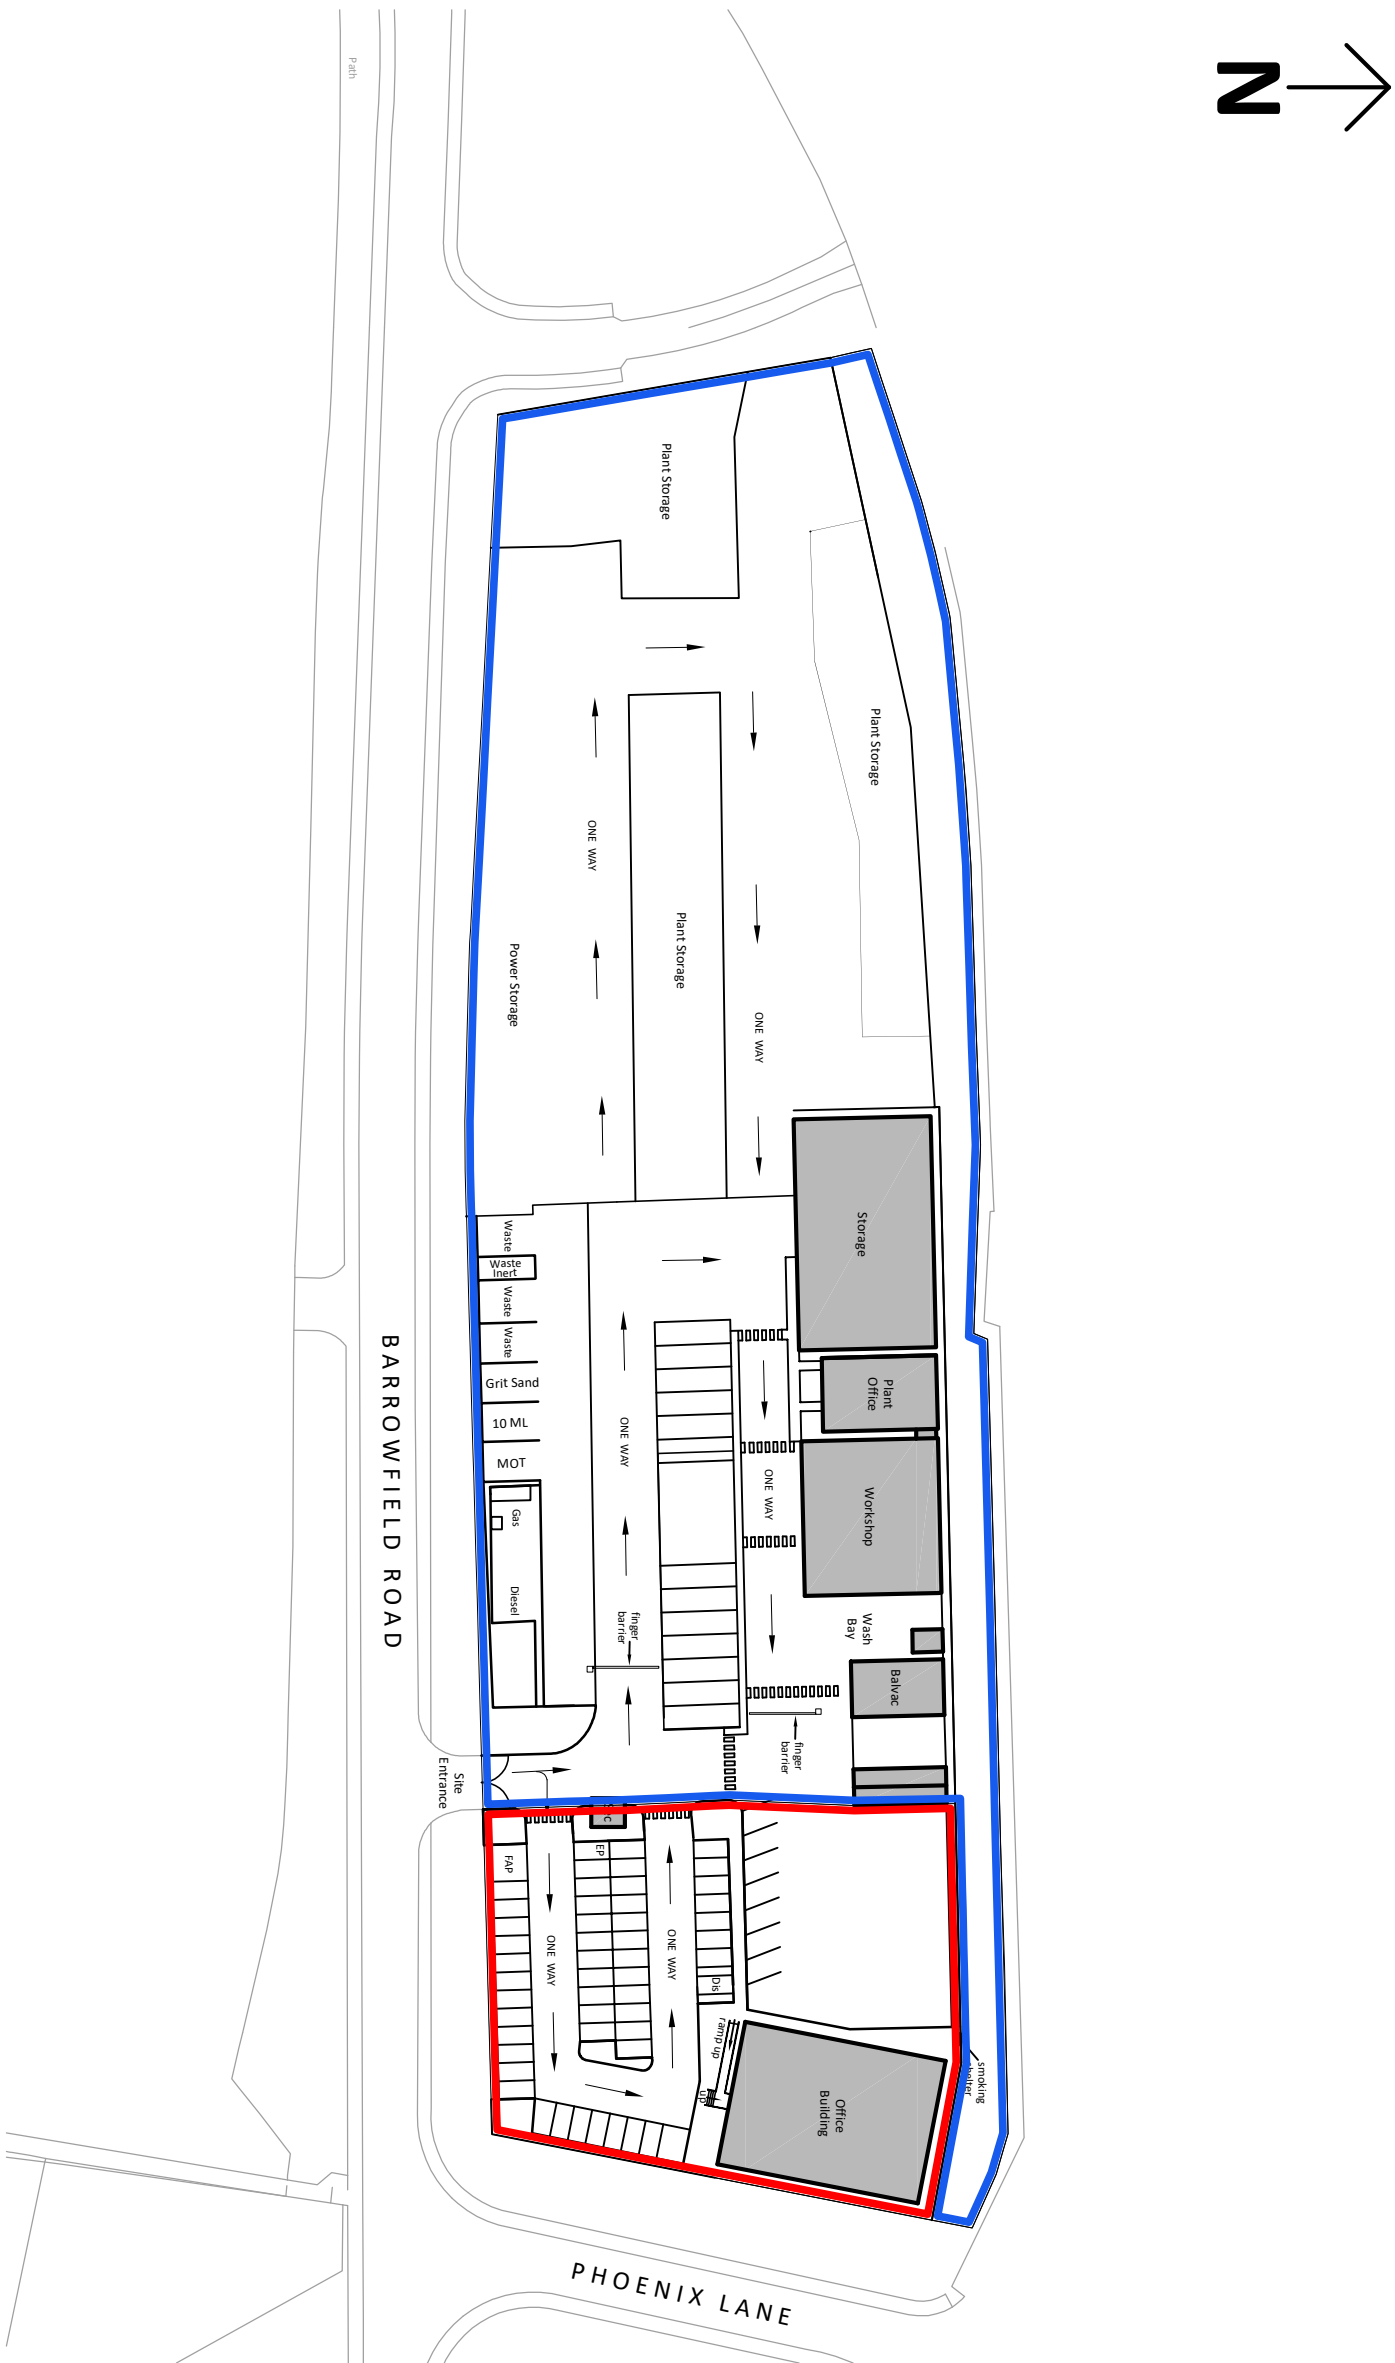


NO DIMENSIONS TO BE SCALED FROM THIS DRAWING

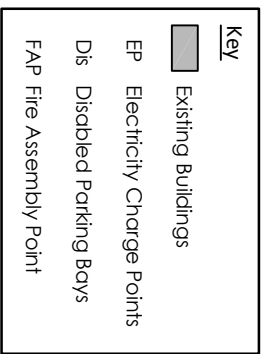

Revision	Date	Dm	Chk

BALFOUR BEATTY - THURNSCOPE.

Project
Proposed refurbishment of existing building, erection of new modular building & external works.

Drawing Title
Location Plan.

Suitability Status			
S3 - Suitable for Review & Comment			
Job No.	Scale	Site	Rev
170866	1:1000	@ A3	
Drawing Number			
BB000-1MB-XX-XX-DR-B-00011			
Project Code - Originator - Zone - Level - Type - Rse - Number			

PICK
EVERARD

T 0345 045 0050 www.pickeverard.co.uk

This drawing is issued for the sole and exclusive use of the intended recipient and is subject to copyright in favour of Pick Everard. Pick Everard does not accept any responsibility or liability whatsoever for its use by a person other than the intended recipient.

Key

Content edged red: 0.31ha (0.77 acres) or thereabouts.

Content edged blue also within clients ownership but not part of this application: 1.26ha (3.11 acres) or thereabouts.