


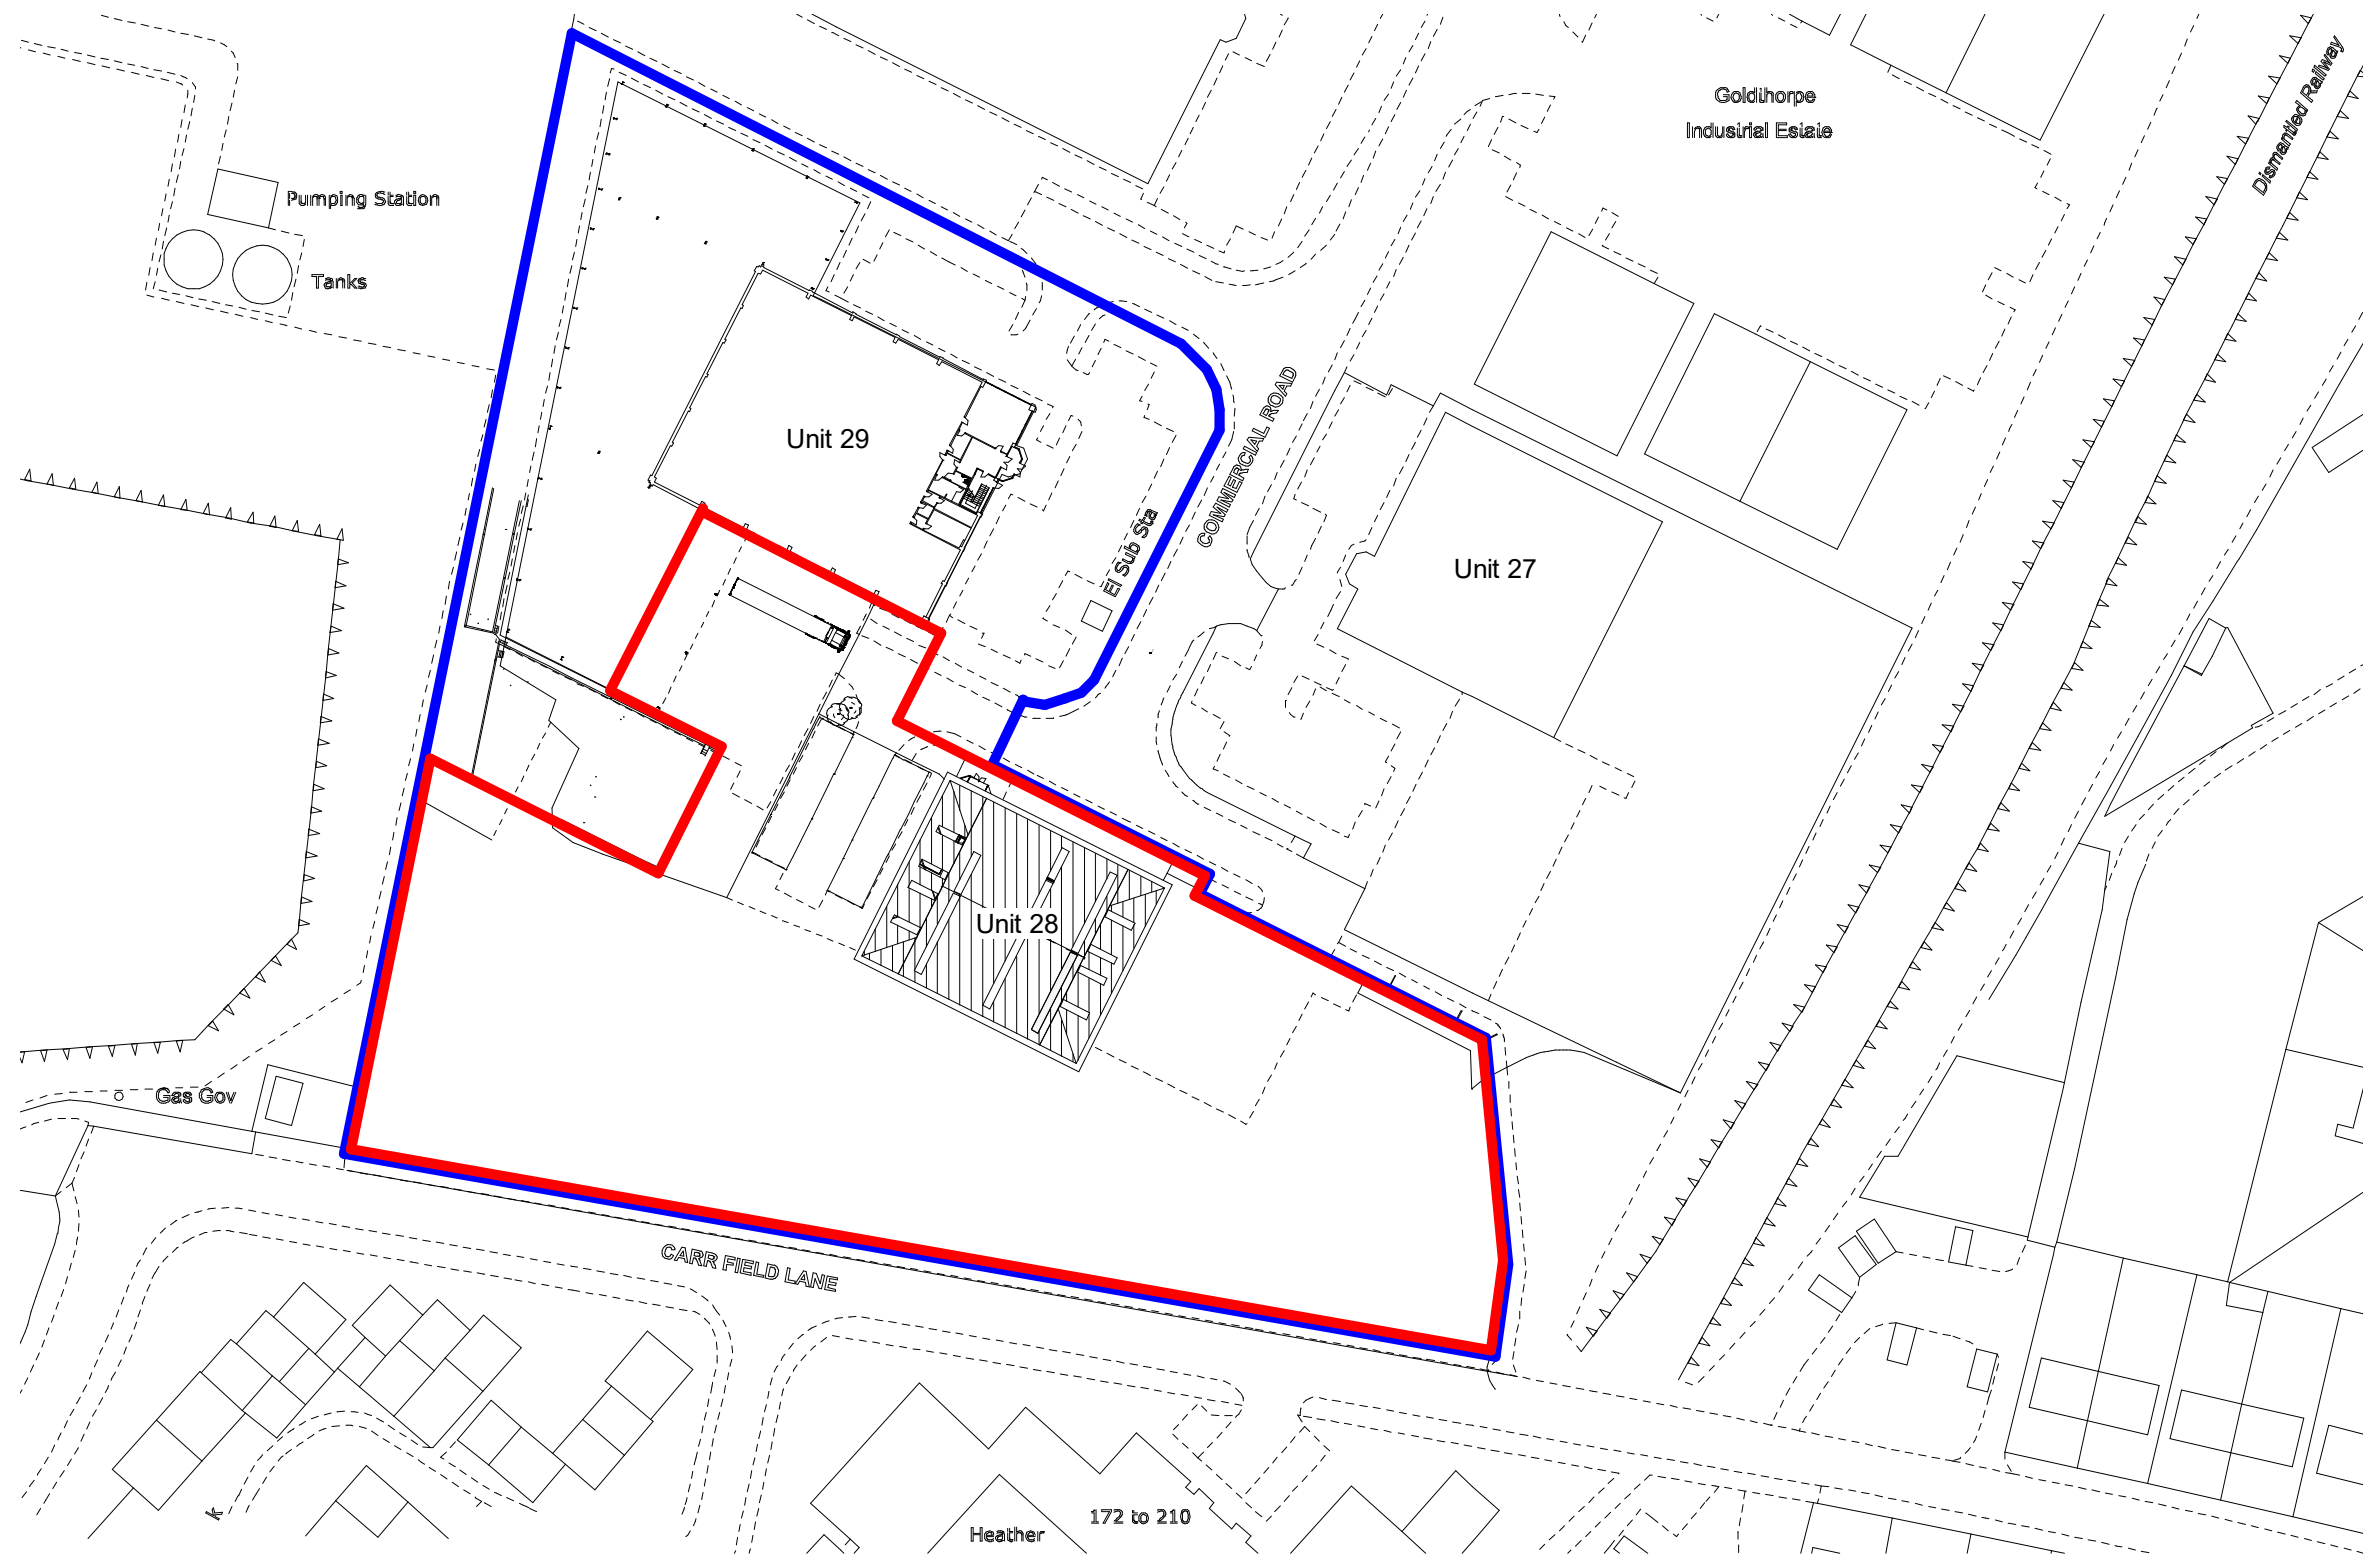

1 Location Plan

1 : 1000

Extent of Land Ownership

Extent of Proposed Site

Boundary Legend

1 : 1000

Drawn By
JHT
Date
02/01/2019
Checked
JC
Approved
AT

Title
Granville Oil & Chemicals Ltd.
Location Plan

Scales
1 : 1000
Status
PLANNING

B	18.02.19	Boundary Lines amended	JHT	JH
A	17/12/18	For Comments	TD	AT
Rev	Date	Description	DR	CH

GGP
CONSULT

CONSULTING ENGINEERS
ARCHITECTS
PROJECT MANAGEMENT
2 Hallam Road
Priory Park East
HULL HU4 7DY
UNITED KINGDOM
Telephone (+44) 01482 627963
Fax (+44) 01482 641736
Email info@ggpconsult.co.uk

Drg. No.	Rev
27988	AA_(100)_01
	B