


Site subject to survey

Site access subject to Highways Engineers study

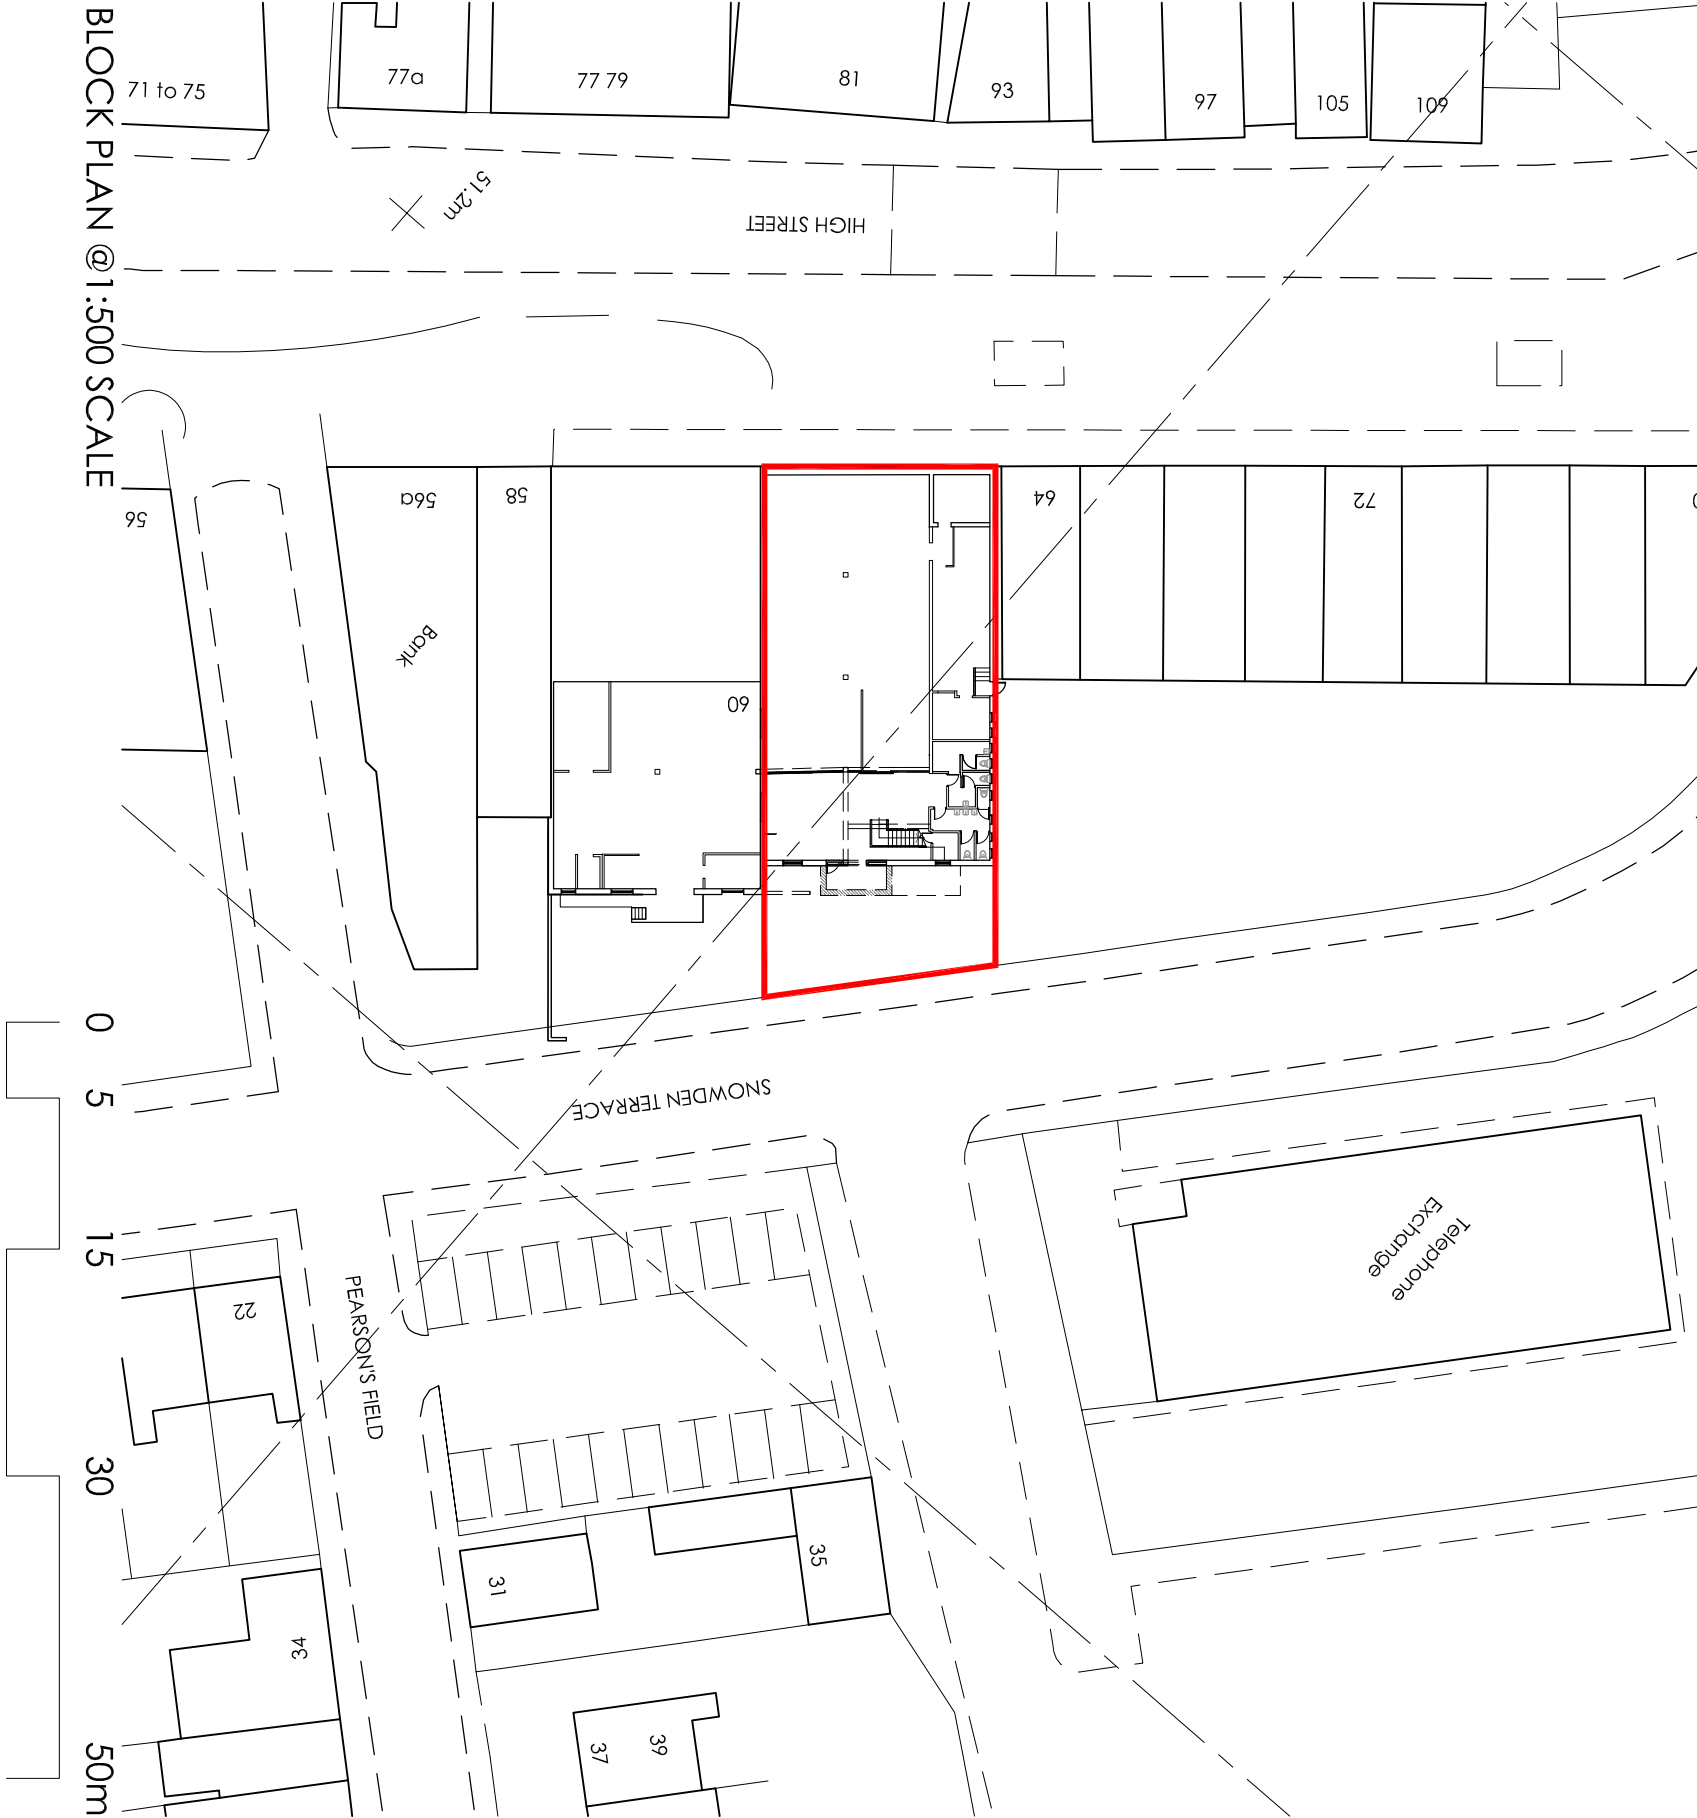

BLOCK PLAN @1:500 SCALE

For PLANNING Purposes Only

Client:
TESCO EXPRESS

Project:
62 HIGH STREET
WOMBWELL




Revision:

By Appr

Copyright Archer Architects. All dimensions to be verified on site.

DENOTES AREA SUBJECT TO THIS APPLICATION

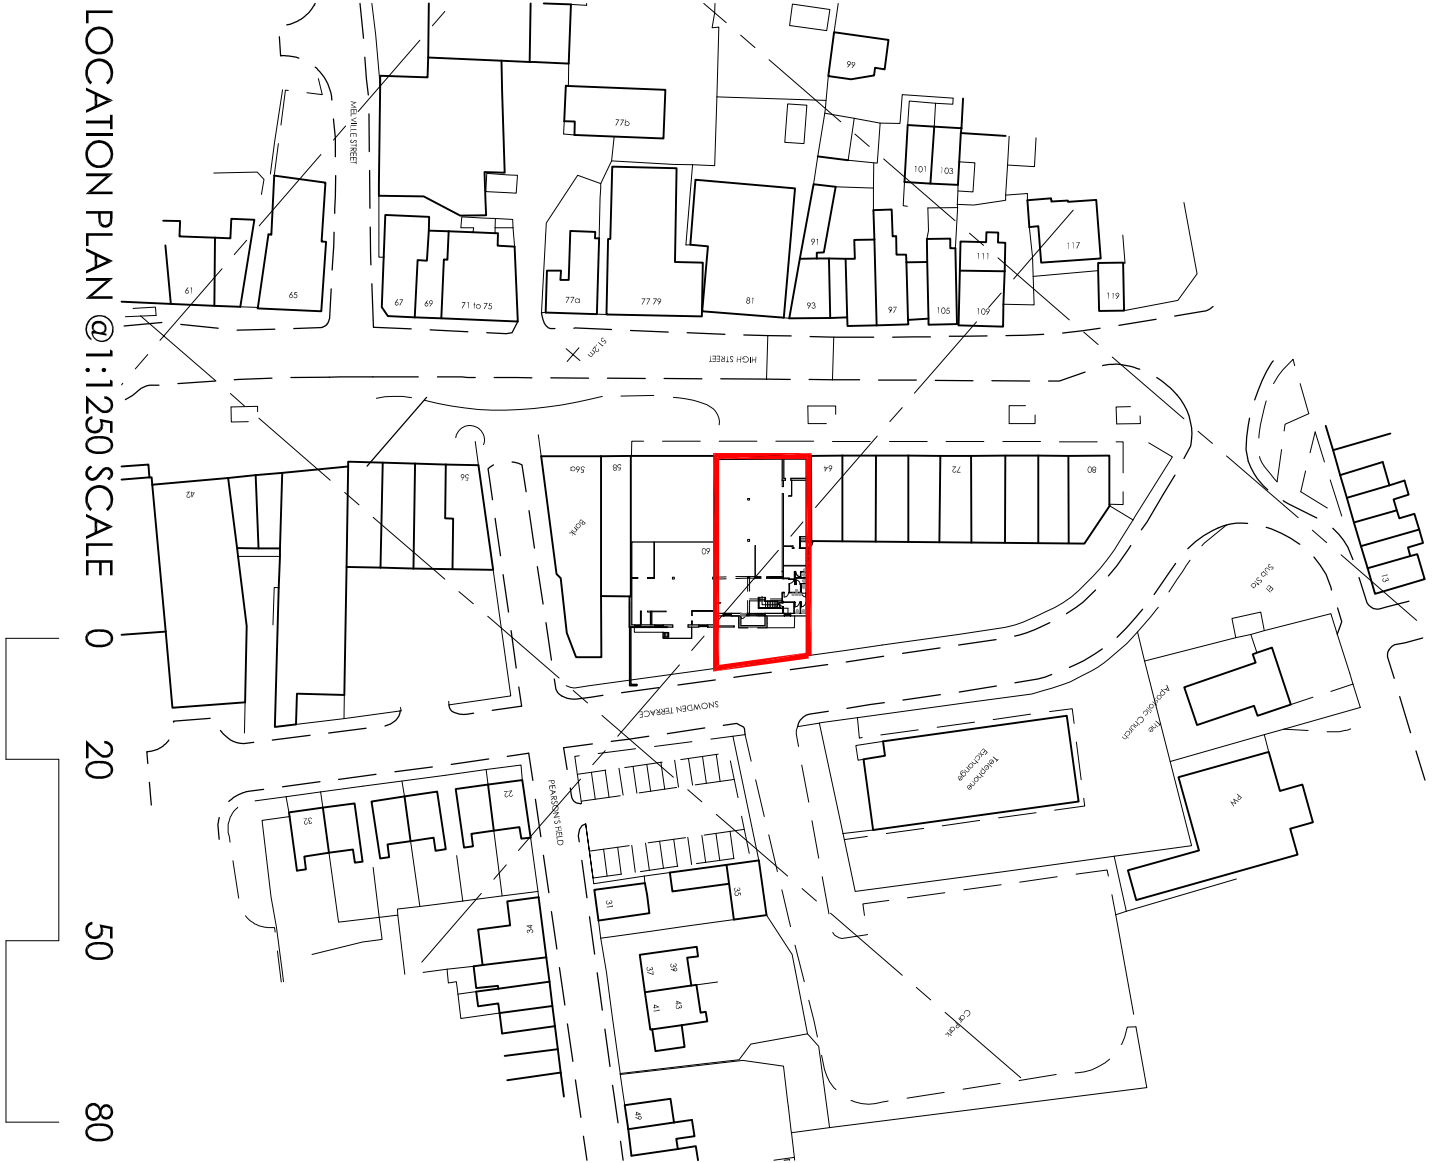

LOCATION PLAN @1:1250 SCALE


Drawing Title:
LOCATION PLAN AND BLOCK PLAN

Scale: Date: Drawn: Checked:

1:1250@A3 28.06.2010 AM

Project No: Drawing No: Revision:

3746 (P)100

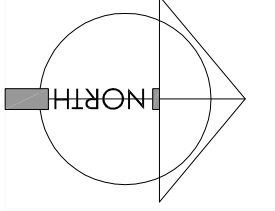

Office 7, Gateway 1000
Arlington Business Park
Whittle Way
Stevenage
Hertfordshire
SG1 2FP
t: 01438 749400
f: 01438 749591
e: arc@archer.uk.com
www.archerarchitects.co.uk