

SHOWROOM IMPLANT ZONAL
GF & MEZZ - UPDATED - 13.8.21

PROPOSED GROUND FLOOR

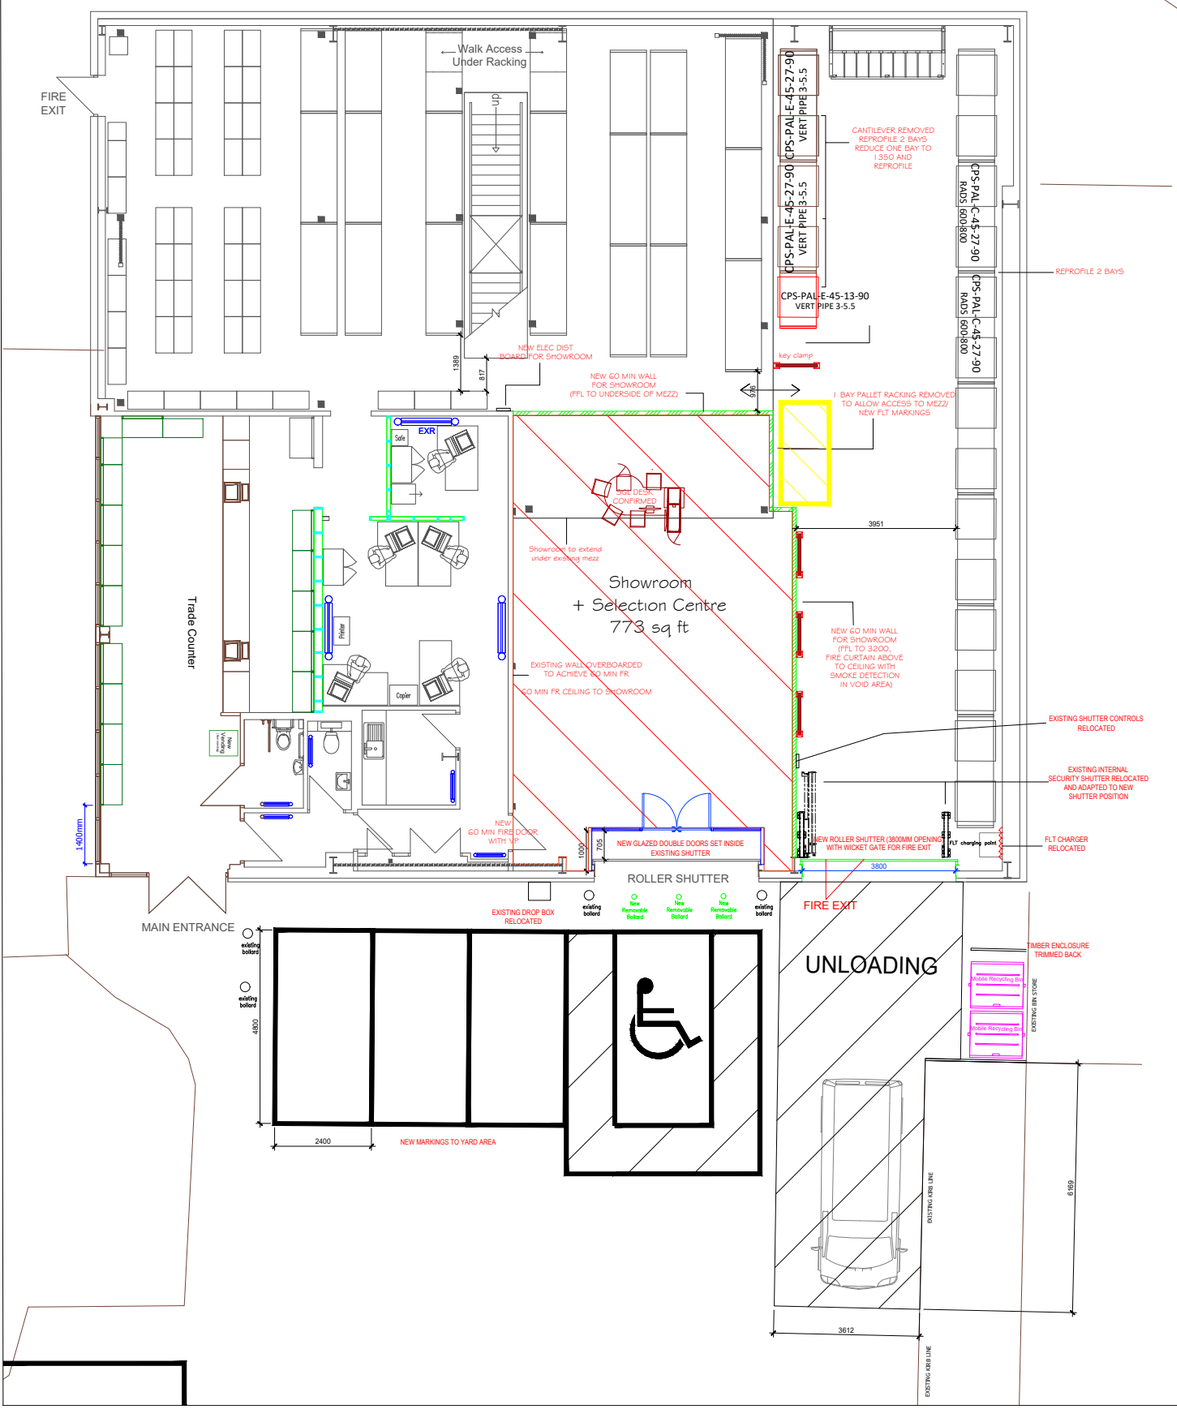

PROPOSED FIRST FLOOR

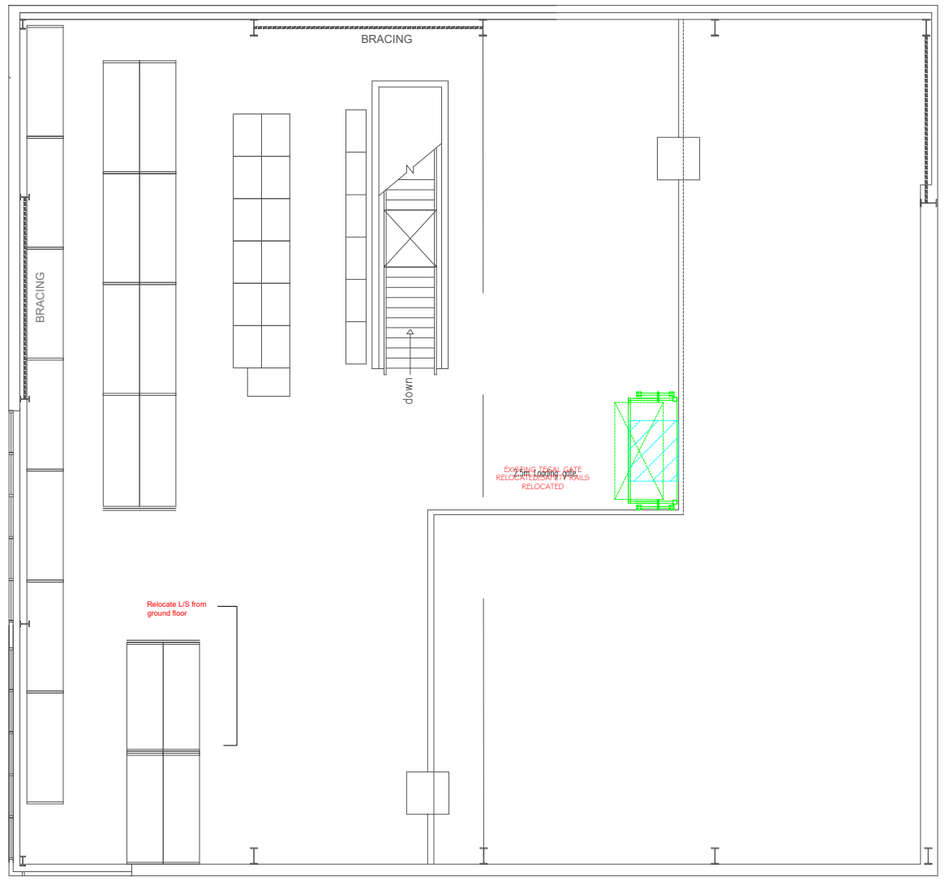

City Plumbing Supplies
Property Department
Eldon Way, Crick Ind Estate,
Crick, Northampton
NN6 7SL

AREAS

Ground Floor(GIA) -
468 sqm / 5038 sqft

Mezzanine Floor -
293 sqm / 3154 sqft

Showroom - 773 sqft

CPS Property Project Manager
Email : steven.rowe@travisperkins.co.uk
Mobile : 07990 088602

Branch Address
CITY PLUMBING SUPPLIES
UNIT 4 MIDDLEWOODS WAY
WHARNCLIFFE BUSINESS PARK
CARLTON, BARNSLEY
S71 3HR

Drawn By	Checked by
JJM	N/A

Scale	Drawing Size	Date
N/A	A3	13.8.21

Drawing Title	Revision
CPS Barnsley- SR revisit	2.1

ALL FIGURED DIMENSIONS MUST BE CHECKED ON SITE PRIOR TO WORKS COMMENCING ON SITE.
DO NOT SCALE FROM THIS DRAWING.
ANY CONFLICTING INFORMATION FOUND ON THE DRAWING MUST BE REPORTED FOR CLARIFICATION.
ALL MATERIALS AND WORKMANSHIP TO BE IN ACCORDANCE WITH RELEVANT AND CURRENT BRITISH STANDARDS AND CODES OF PRACTICE.

No.	Revision	Date