

179/403

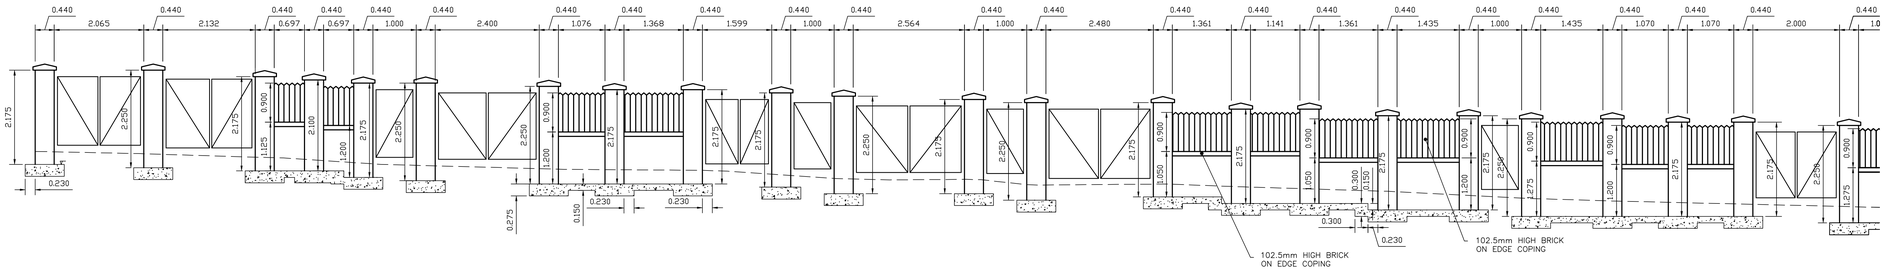


ELEVATION SHOWING PROPOSED BOUNDARY WALLS

(SCALE 1:50)

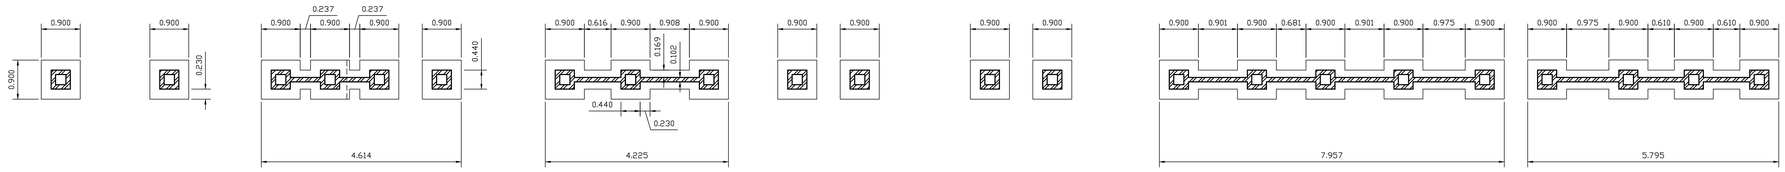


PLAN SHOWING PROPOSED BOUNDARY WALLS

(SCALE 1:50)

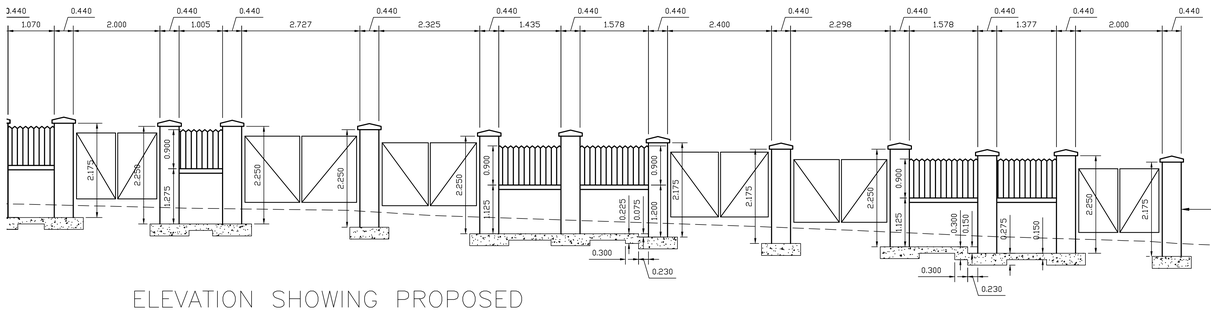

ELEVATION SHOWING PROPOSED BOUNDARY WALLS

(SCALE 1:50)

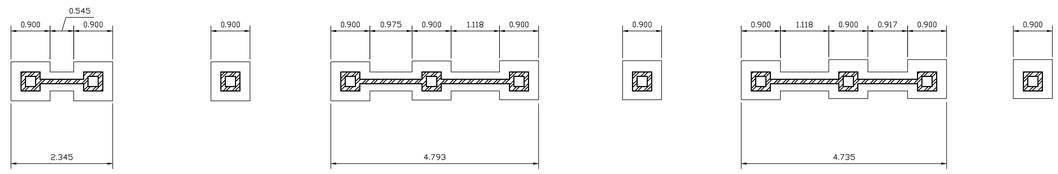

PLAN SHOWING PROPOSED BOUNDARY WALLS

(SCALE 1:50)

Notes:

1. All dimensions are in lillimeteres unless shown otherwise
2. The wall and infill shall be as detailed on drawing number DL/3700/241 "Screen Wall Construction Detail".
3. Brickwork shall be in Hansons "Multi Smooth" bricks or similar approved by the Overseeing Organisation in Dark Red. Copings shall be formed using the same style of brick in Brown.
4. Mortar shall be a coloured mortar from the "Tilcon" range or similar approved by the Overseeing Organisation.
5. Brickwork shall be treated with an approved water repellent to all surfaces in accordance with the manufacturers instructions.
6. Gates shall be Type "A" as described in the Specification.

Rev	Amendment	Drn	Date	Chkd

Client

BARNSLEY Metropolitan Borough Council

Project Title

CARLTON – ROYSTON AREA IMPROVEMENTS

Drawing Title

PROPERTIES IN BRIGGS STREET REAR BOUNDARY WORKS CONSTRUCTION DETAILS

Drawn By	Checked By	Approved By
Scale as shown	Drawing Size A0	Date
Drawing Number 179/403		Rev

Mr. D. A. Richardson, BSc, M.C.I.O.B, M.I.H.T.,
Assistant Director Highways, Engineering and Waste Management,
Barnsley Metropolitan Borough Council,
PO Box 601,
BARNSLEY,
S70 9FA.