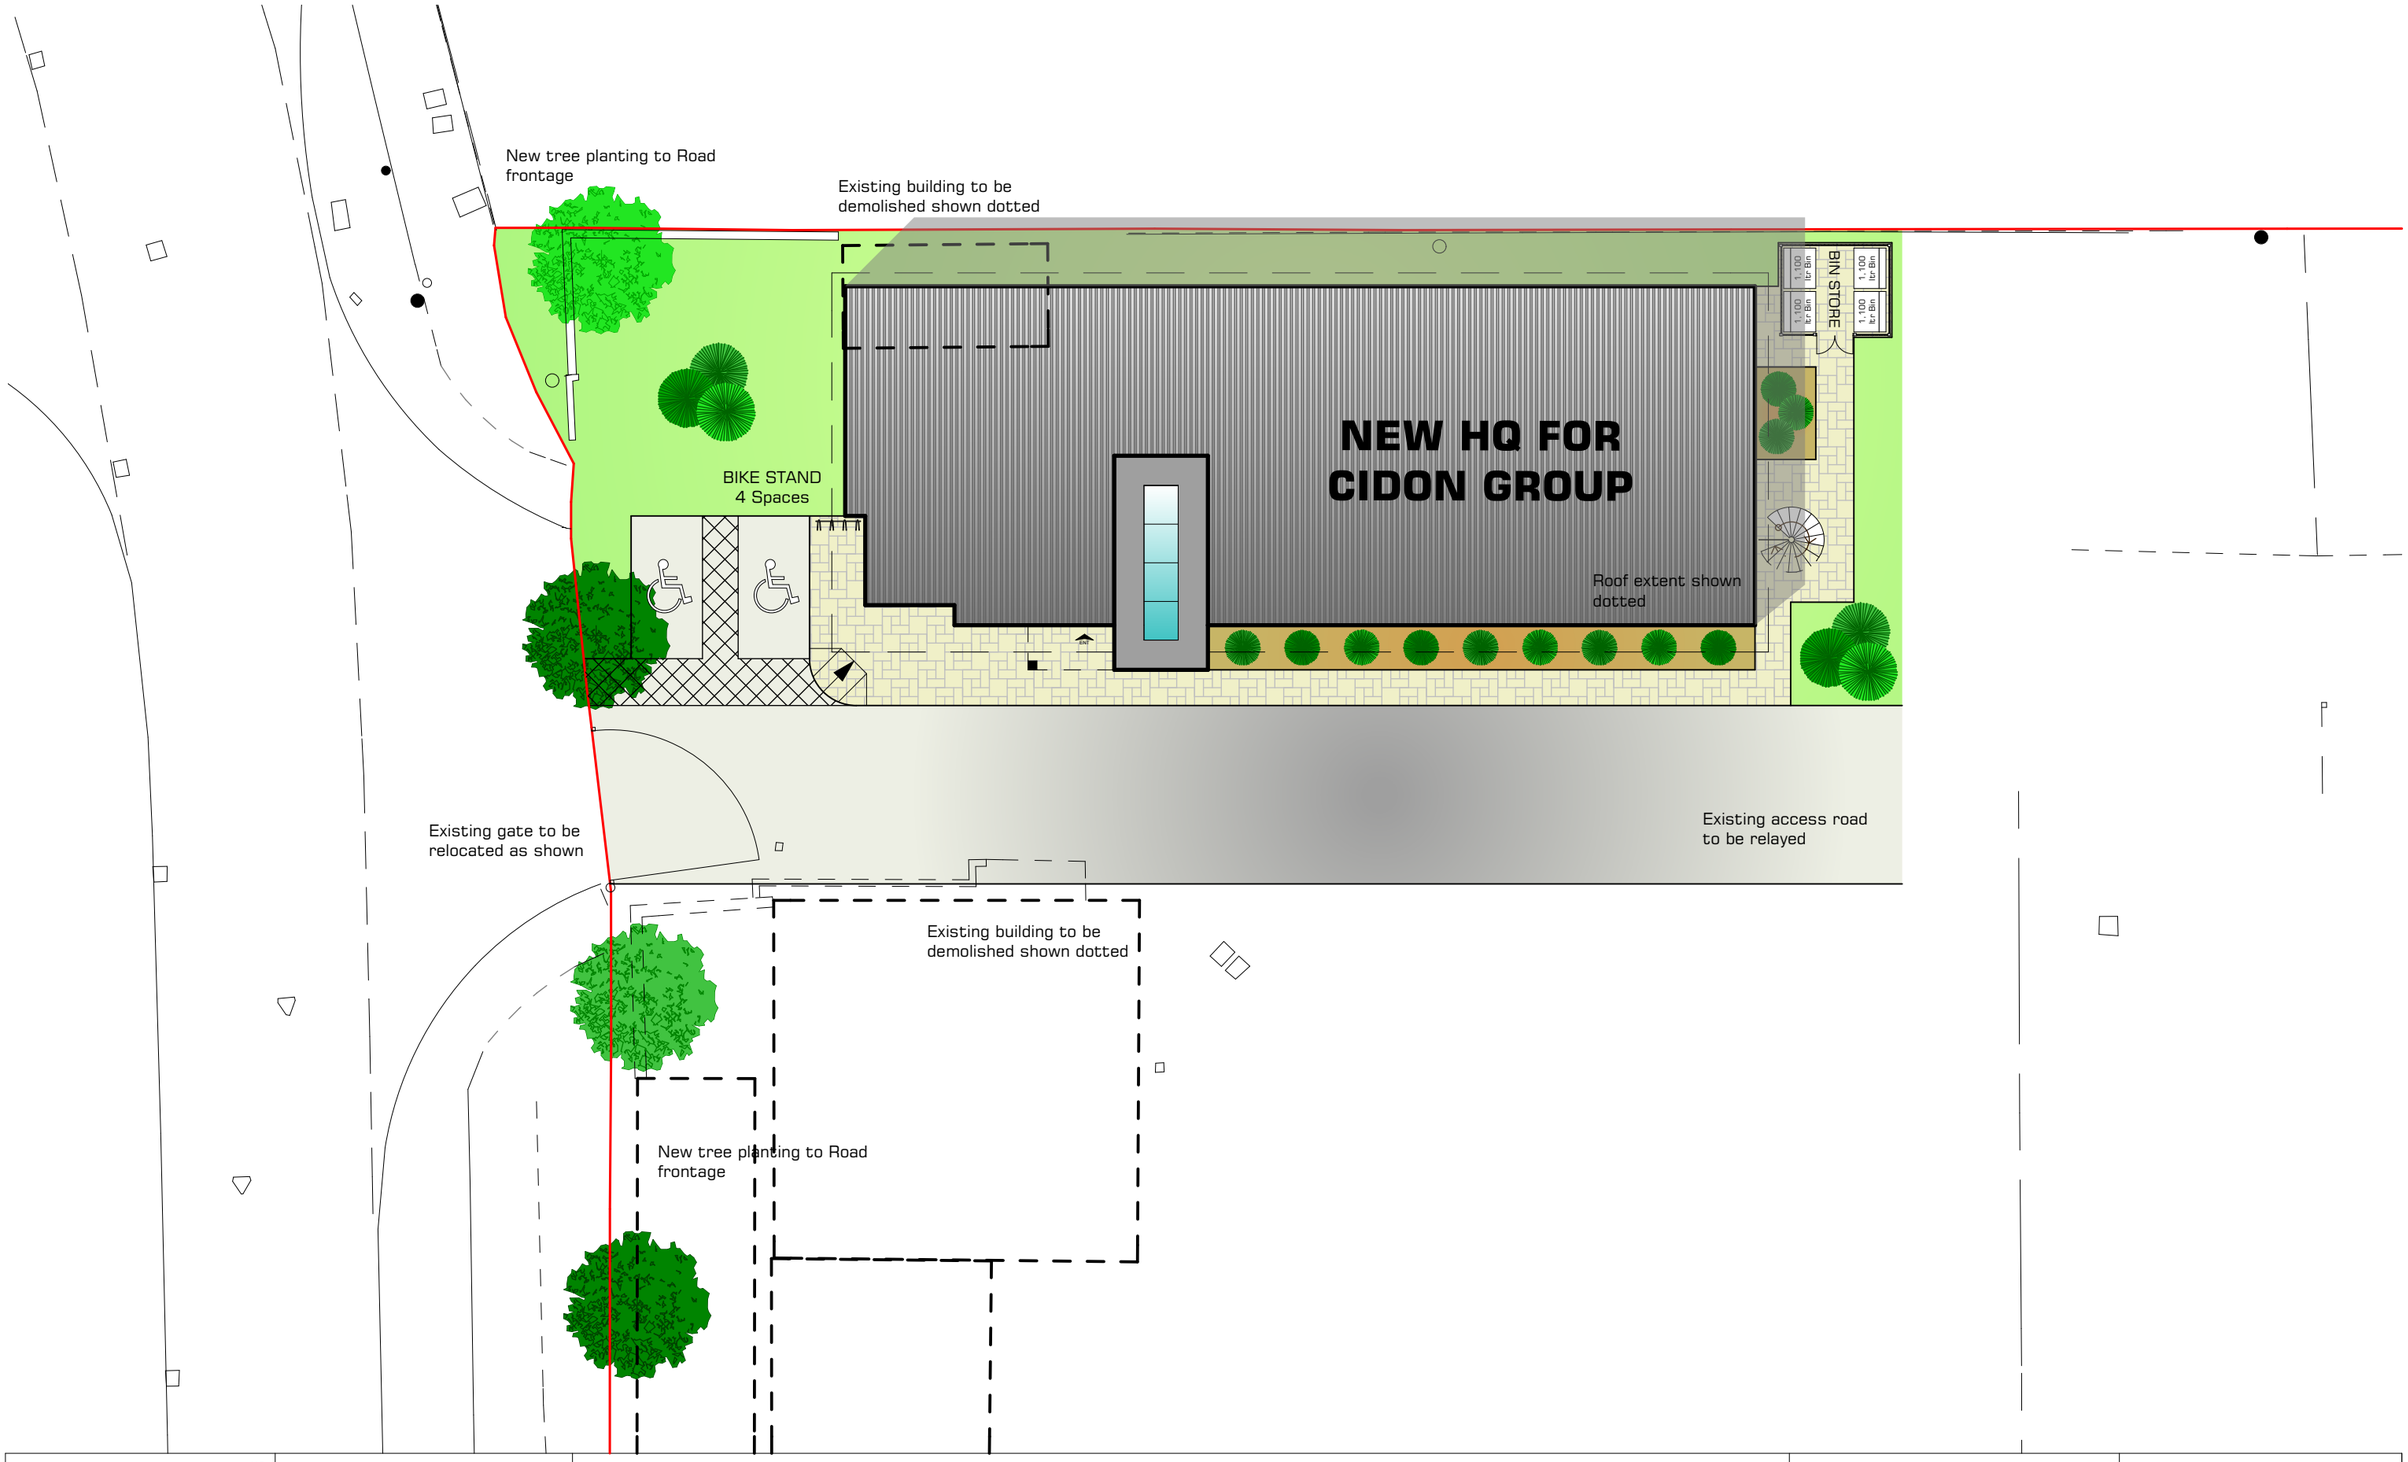

SLA DESIGN LLP
Cost Conscious Creativity

Architecture | Master Planning | Visualisation | Interior Design

SLA Design LLP
The Link Building
24A St Andrew's Road
Sheffield
South Yorkshire
S11 9AL

www.SLAdesign.co.uk

E-mail: enquiries@SLAdesign.co.uk

Tel: (+44) 0114 2585603 **Fax:** (+44) 0114 2362918

SLA Design LLP
Reg. No. OC380579 Registered in England and Wales
Reg. Office: 39-43 Bridge Street, Swinton, Mexbrough, South Yorkshire S64 8AP

Client:

CIDON DEVELOPMENTS

Revision :

Date :

Project Title:

Cidon Construction Head Office, Mason Way, Platts Common Industrial Estate, Barnsley, South Yorkshire S74 9TG

Drawing Title:

SITE LAYOUT PLAN

Project No:	Drawing No:	Revision:
13/028	002	
Date:	**Drawn by:**	**Scale:**
21.10.13	BSL	1:200@A3

Drawing Status : PLANNING

SLA DESIGN:

- All rights reserved by SLA DESIGN
- No part of this publication may be reproduced, stored in any retrieval system or transmitted in any form or by any means without the prior permission of SLA DESIGN

Do not scale off drawing.
All dimensions to be checked on site