

PROPOSED SITE LAYOUT 1:2500



EXISTING AERIAL VIEW (NTS)

BARNSLEY
Metropolitan Borough Council

Property & Procurement
Springfield Houses, Springfield St
Barnsley S70 6HH
Tel. 01226 770770
Fax. 01226 774399

PROJECT
BSF PROPOSED SITE FOR FOULSTONE & WOMBWELL ALC

DRAWING
SITE LAYOUT

Drawn		Revision
JMY		

Scale	Date
1:2500	NOV '07


Project Code	Drawing No.
ED 1942	

C.A.D File Name

Layer State



PROPOSED SITE LAYOUT 1:2500

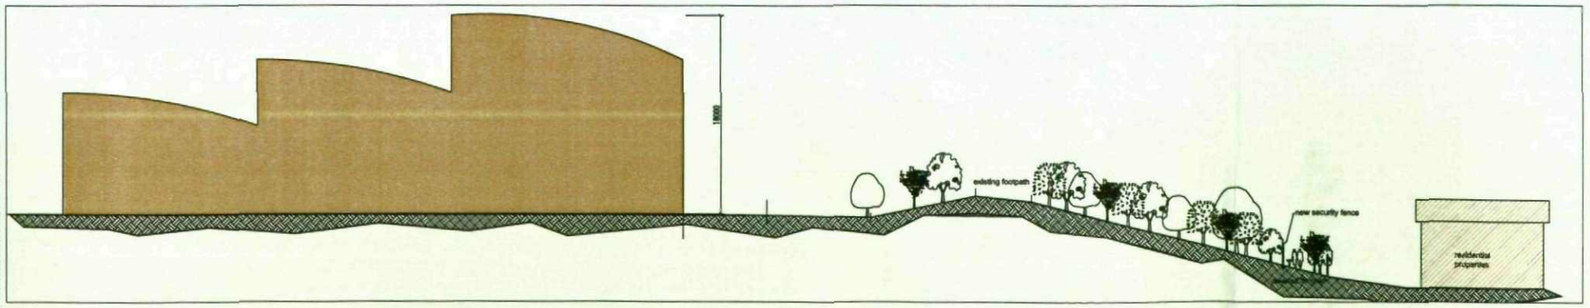

SECTION A - A



EXISTING AERIAL VIEW



PROPOSED AERIAL VIEW



WIDER CONTEXT

NATIONAL HOME ENERGY RATING SCHEME
REGISTERED ASSESSOR

H:\Software\CLIPART\LOGOS\BEACON COUNCIL.jpg

BARNSLEY
Metropolitan Borough Council

Property & Procurement
Springfield House, Springfield St
Barnsley S70 6HH
Tel. 01226 770770
Fax. 01226 774388

PROJECT
BSF PROPOSED SITE FOR FOULSTONE & WOMBWELL ALC

DRAWING
SITE LAYOUT


Drawn		Revision
SF		

Scale	Date
1:2500	JAN '07

Project Code	Drawing No.
ED 1942	

C.A.D File Name

Layer State

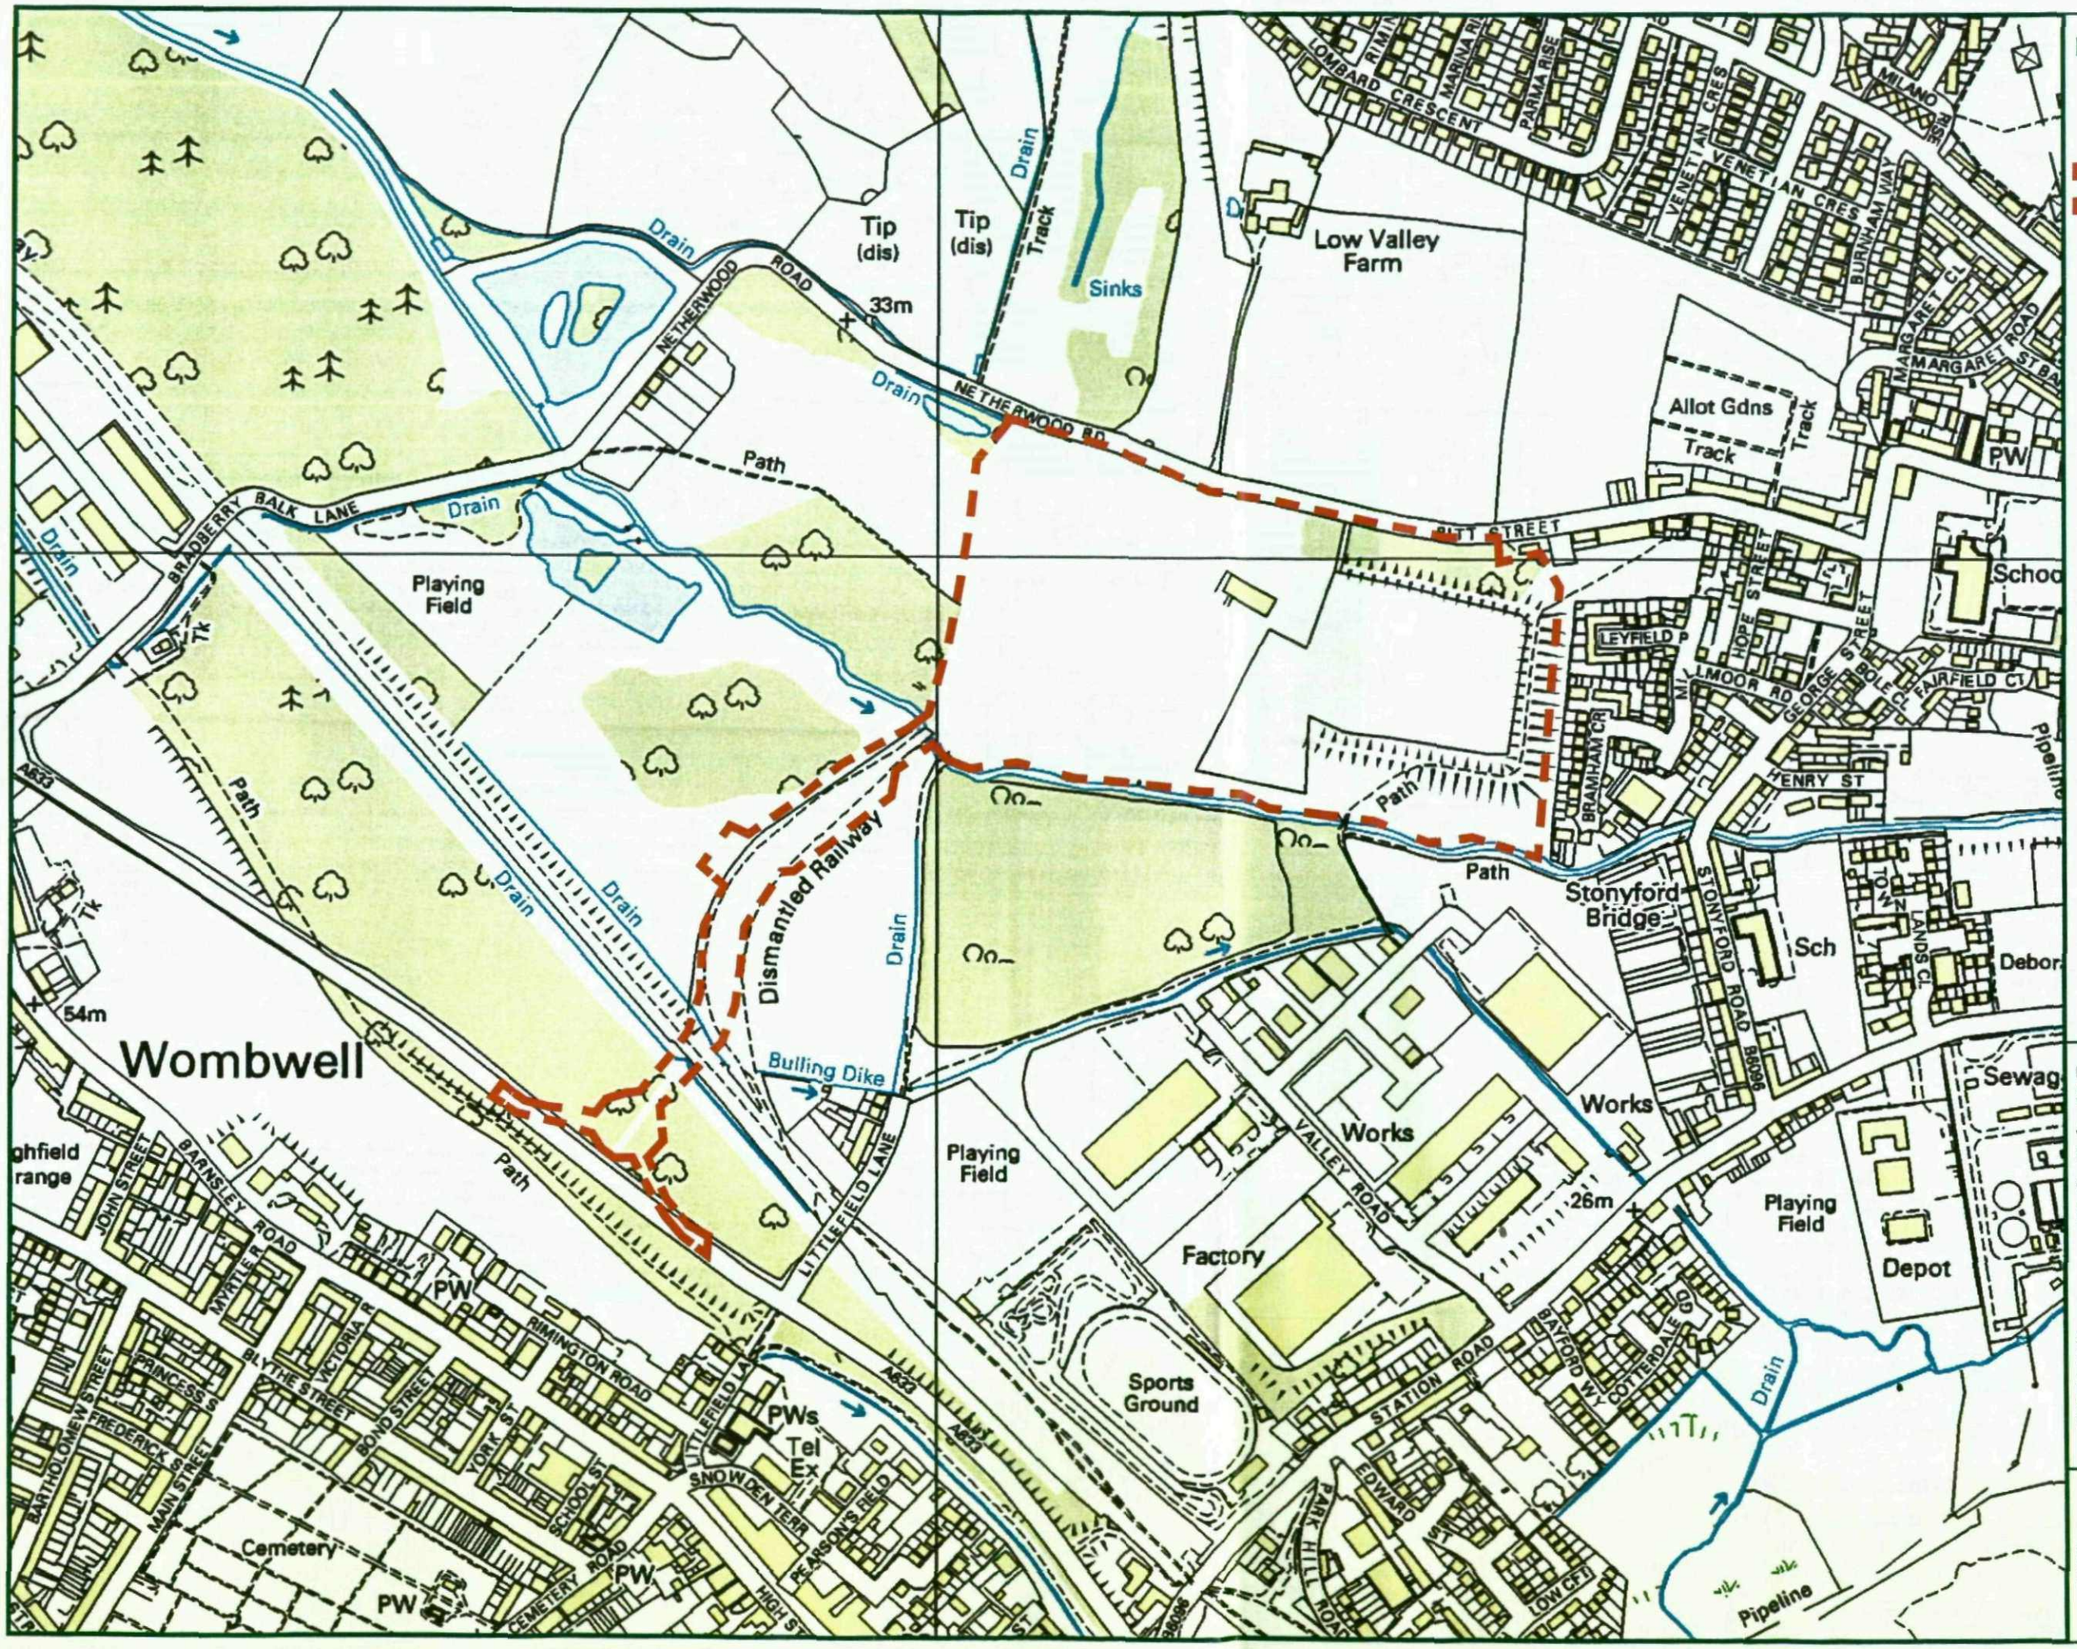

KEY

Site Boundary

Drawing Title
Site Plan

Job Title
Foulstone and Wombwell

Client
Barnsley

Scale	1: 5,000	Drawing No	1/2
Date	November 2007	File No	1
Drawn By	JP	Job No	J01
Authorised By	MLW		

Based upon the Ordinance Survey Controller of Her Majesty's Stationery Office Crown Copyright Reserved

20 Soho Square
London W1D3QW
Tel 020 78514900

GLHEARN