Sutton Surveying Services
43, Bertram Road
Oughtibridge
Sheffield
South Yorkshire
S35 0FF

Tel : 07976 829878
Fax : 0114 2299111
Email:sutton.surveys@btconnect.com

CLIENT	BARBER DESIGN	DATE	26/09/2008
SITE	Land off Stone Row Court	SCALE (A3)	1 : 200
TITLE	Topographical Survey	SURVEYED BY	DS / BEF
DWG No	sut3001	DRAWN BY / CHECKED BY	D Sutton / DS / BEF

0m 5m 10m 15m 20m

SCALE BAR

LEGEND :-

	Building	LP	Street Light	CATV	CATV Inspection Cover
	Road Channel	TP	Telephone Pole	FFL	Floor Level
	Road Centre Line	EP	Electric Pole / Pylon	IL	Invert Level
	Footpath	BH	Bore Hole	+50.521	Spot Height
	Fence Line	POST	Concrete Post	+50.521	Ridge Height
	Wall Line	BT	BT Inspection Cover	+50.521	Eaves Height
	Top of Bank		Gas		Road Sign
	Bottom of Bank	ST	Stop Tap	TL	Traffic Light
	Driveway	SV	Stop Valve		Trees
	Tree Canopy Line	WM	Water Meter		Bushes
	Hedge Line	FH	Fire Hydrant		
	Overhead Lines				
GY	Gully				
MH	Manhole Cover				
MH	Manhole Triangular				
MH	Manhole Circular				
STN	Control Station				

NOTES :-
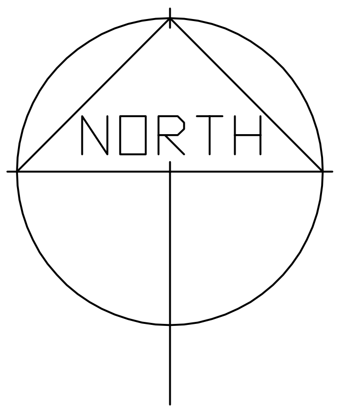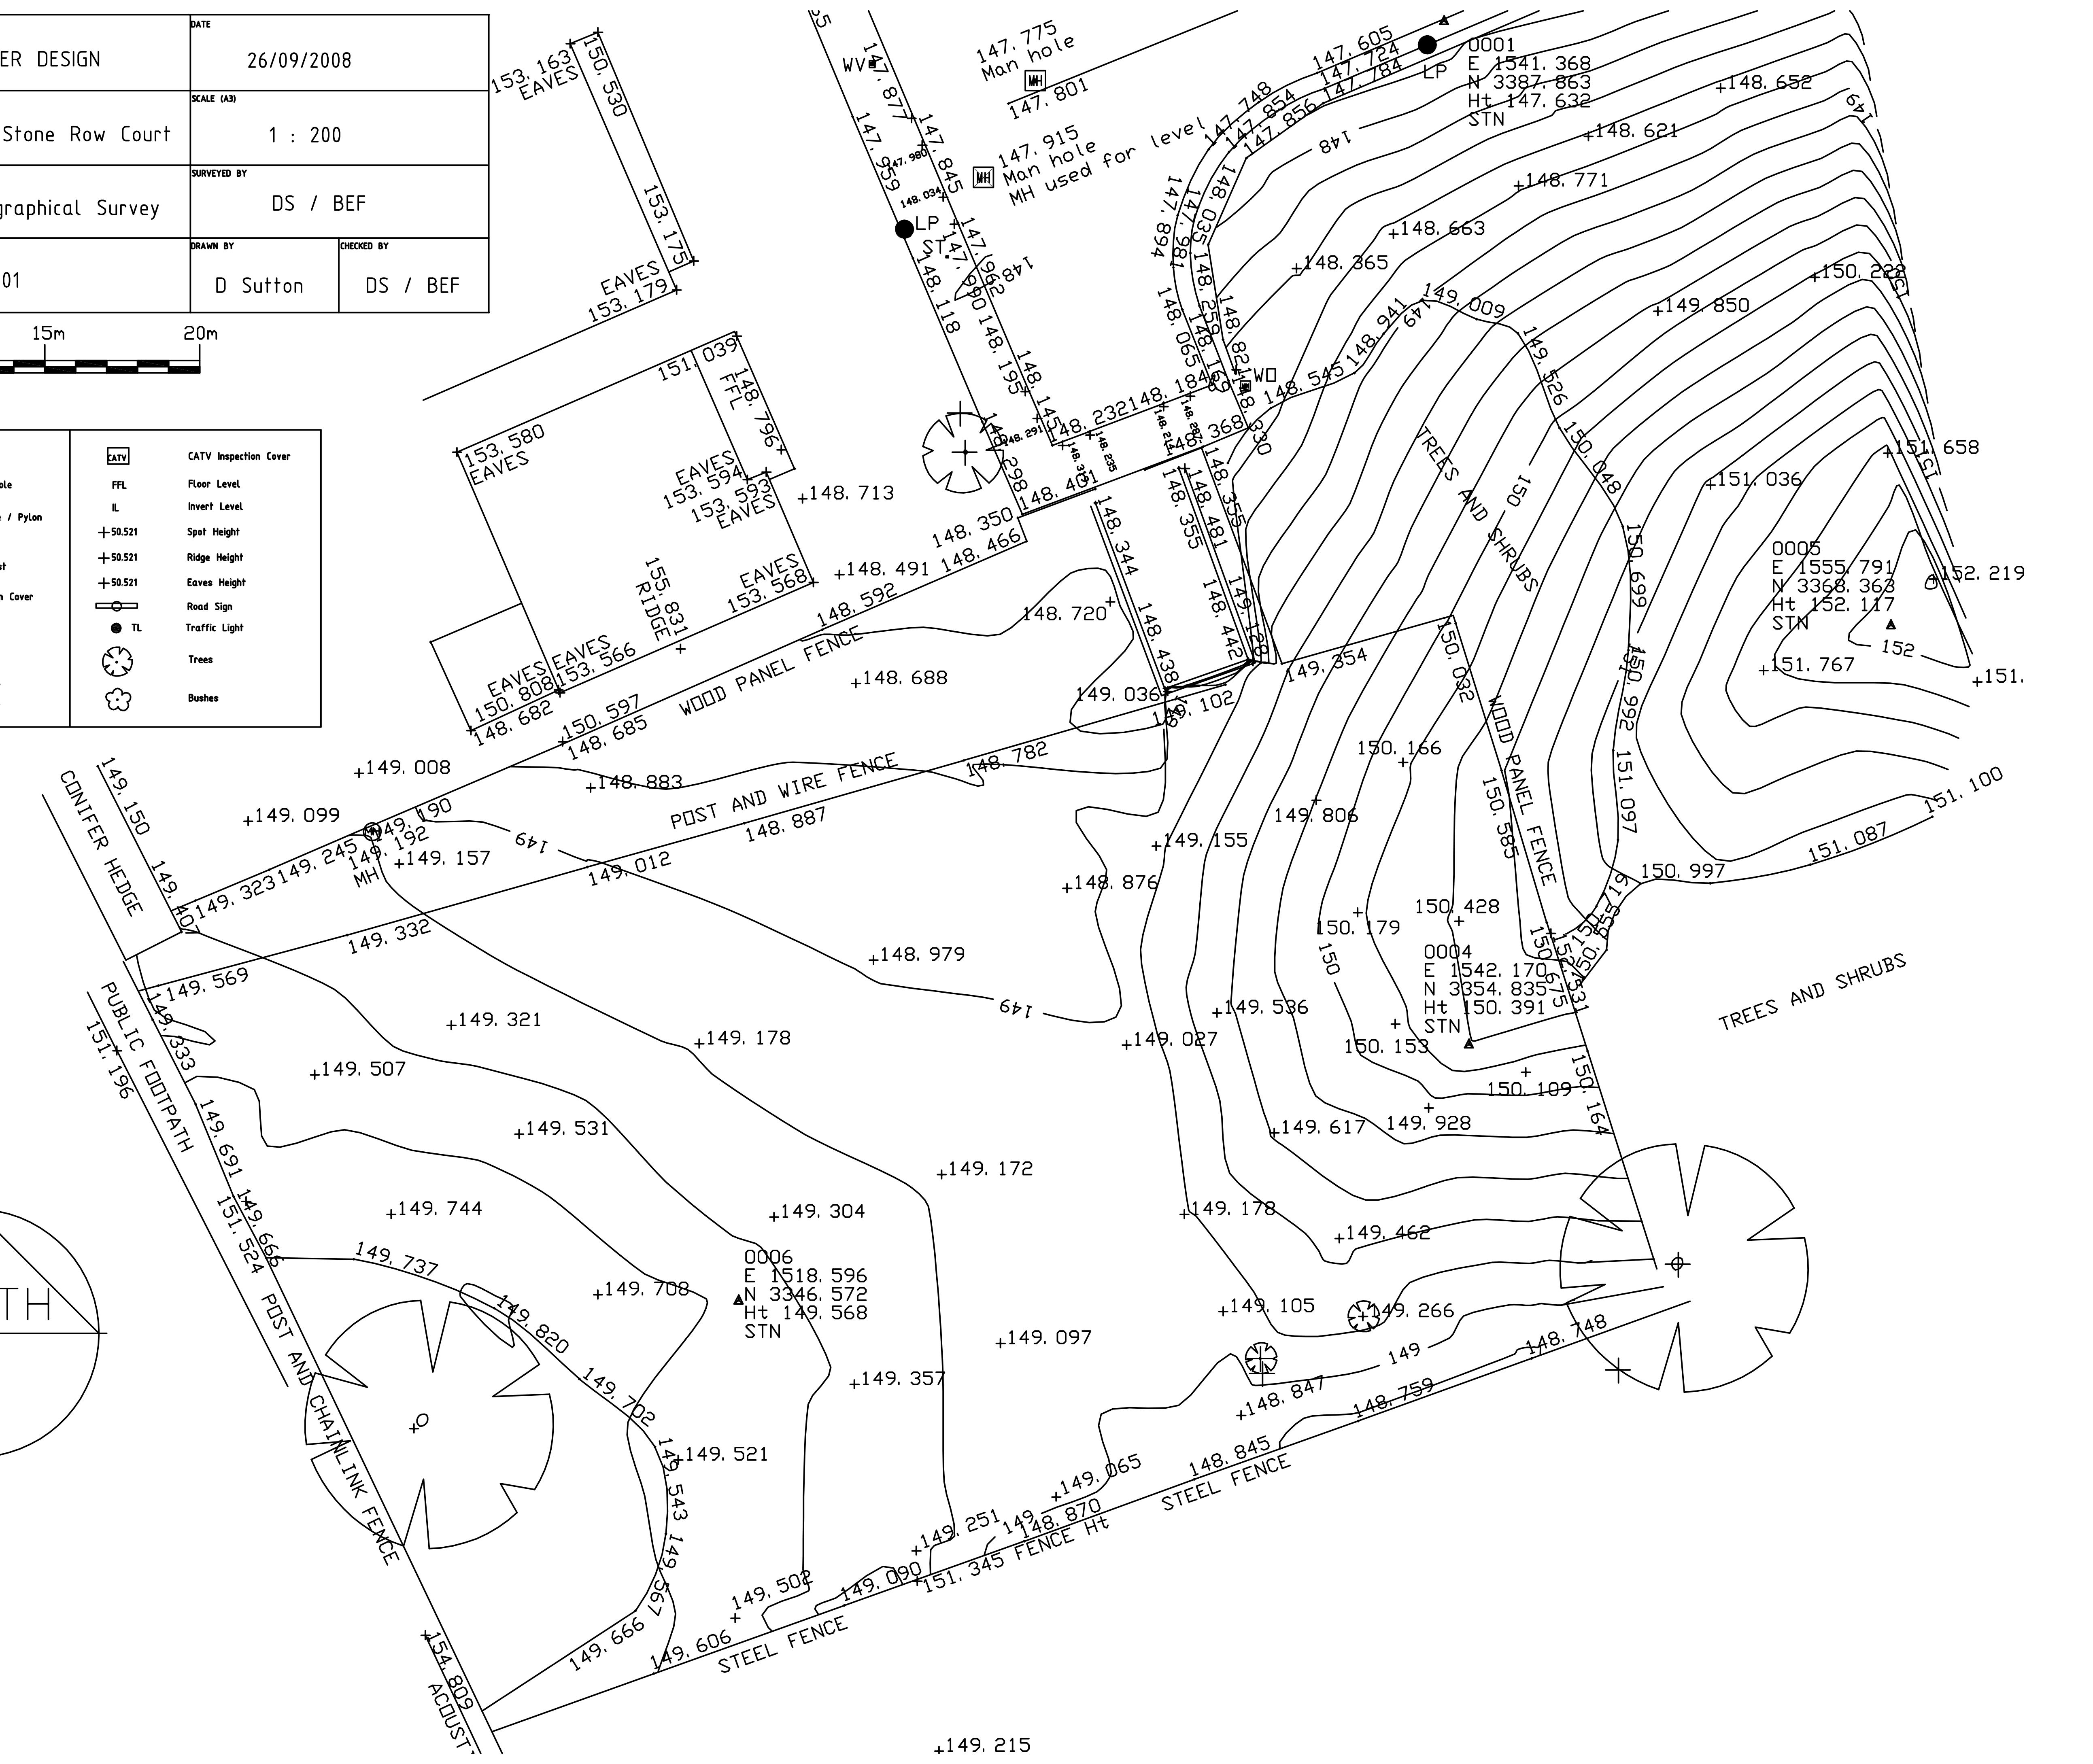
1. The accuracy of this drawing is dependent on the original specification. Before use of this information the user should consult Sutton Surveying Services and satisfy themselves of the detail and accuracy before undertaking any works.
2. All reasonable care has been taken in the survey detail represented on this drawing but any discrepancies must be reported to Sutton Surveying Services immediately.
3. This survey provides position and description of features in relationship to control stations and in no way implies legal title or boundary ownership.
4. All levels relate to manhole cover level shown on survey