




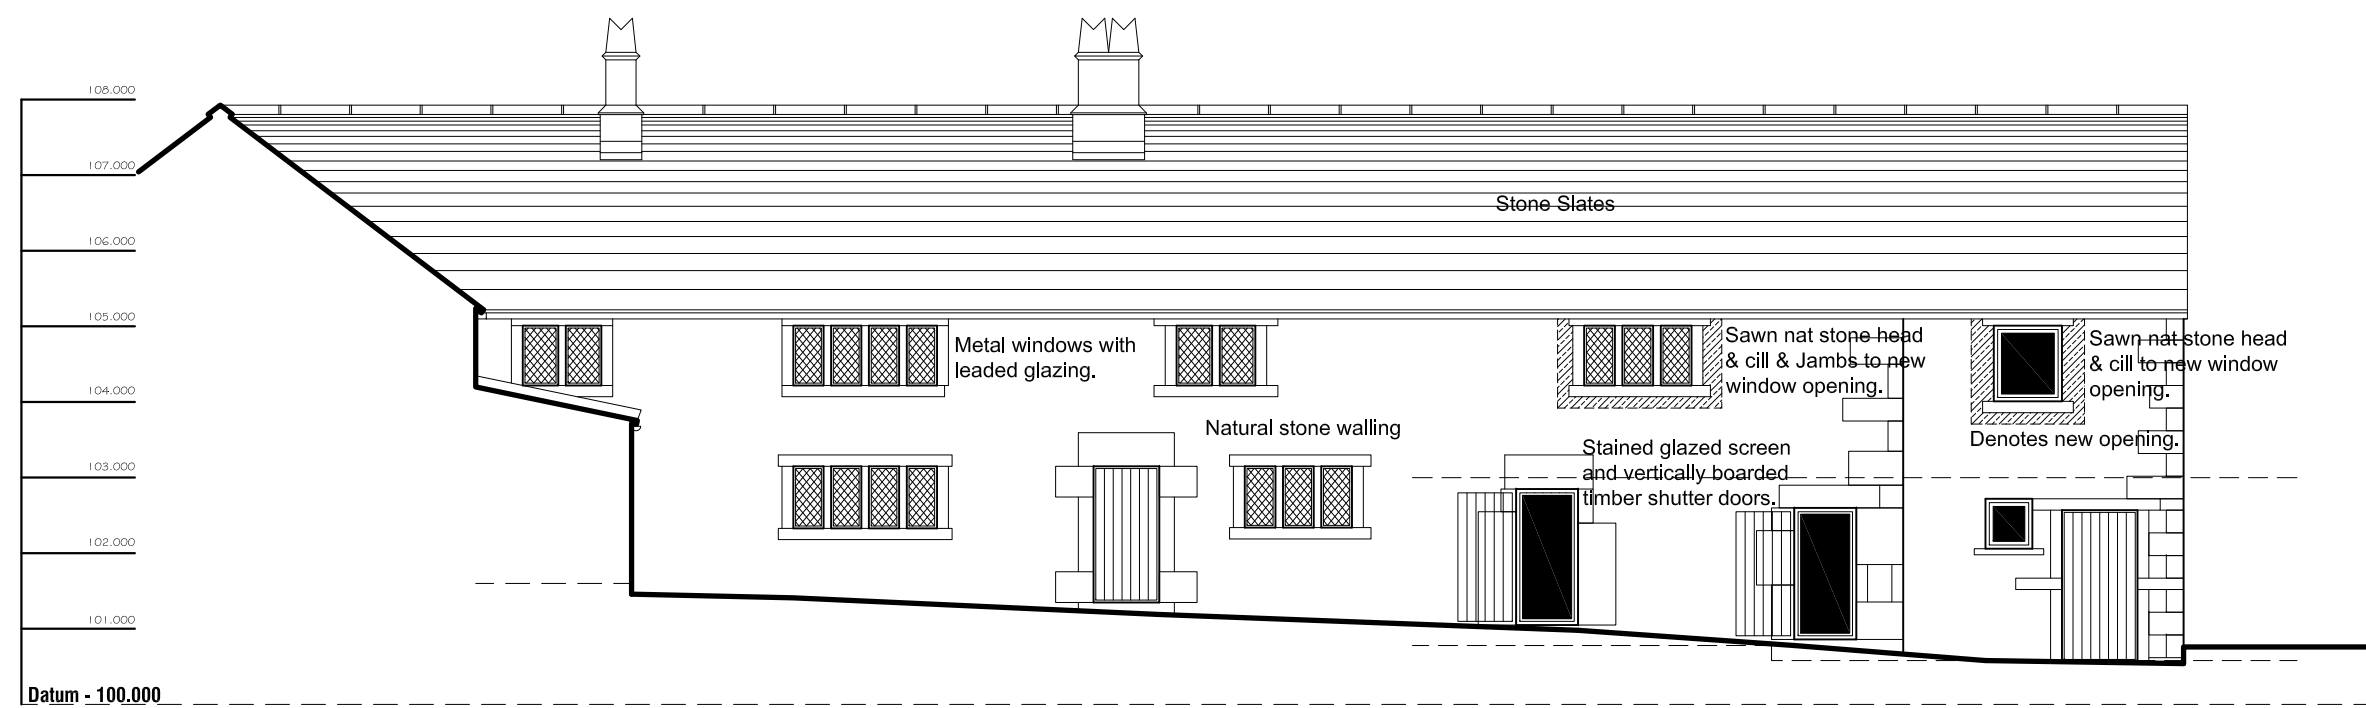


INNER SOUTH ELEVATION

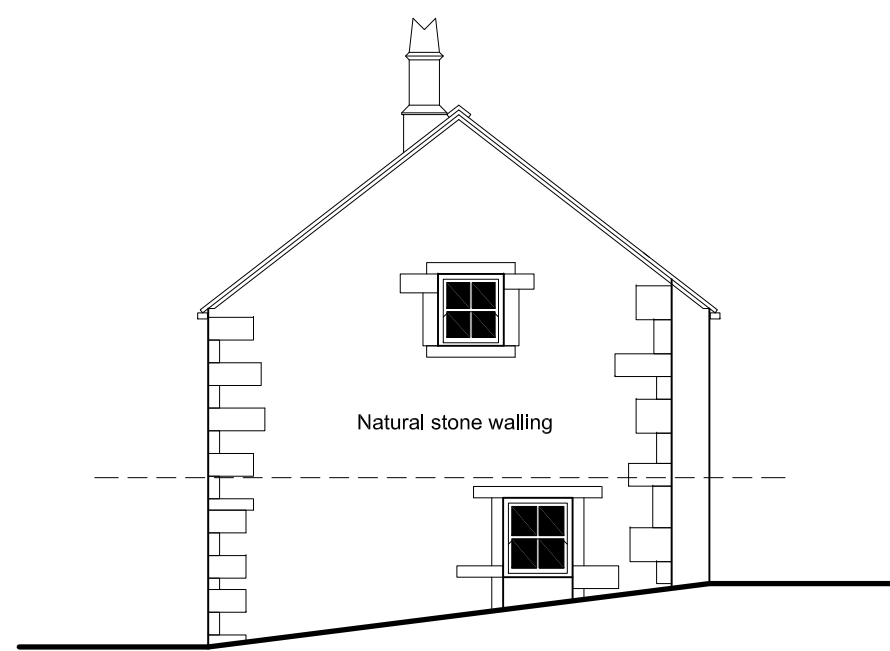


EAST ELEVATION

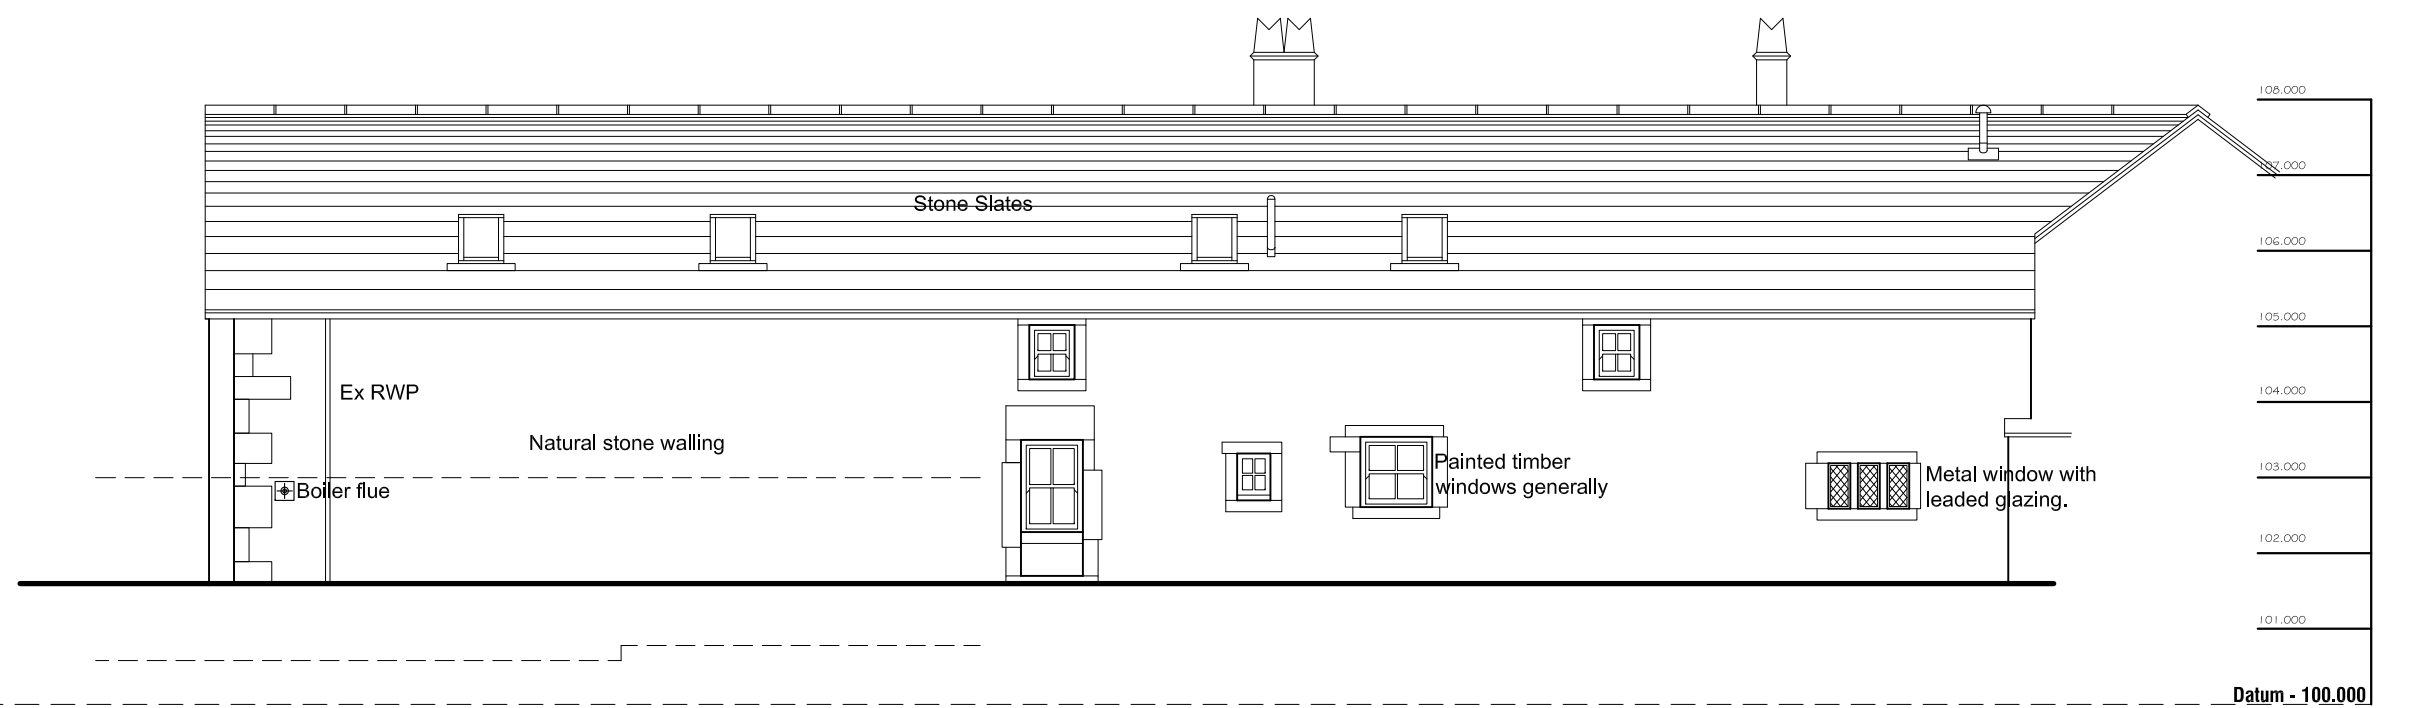


NORTH ELEVATION

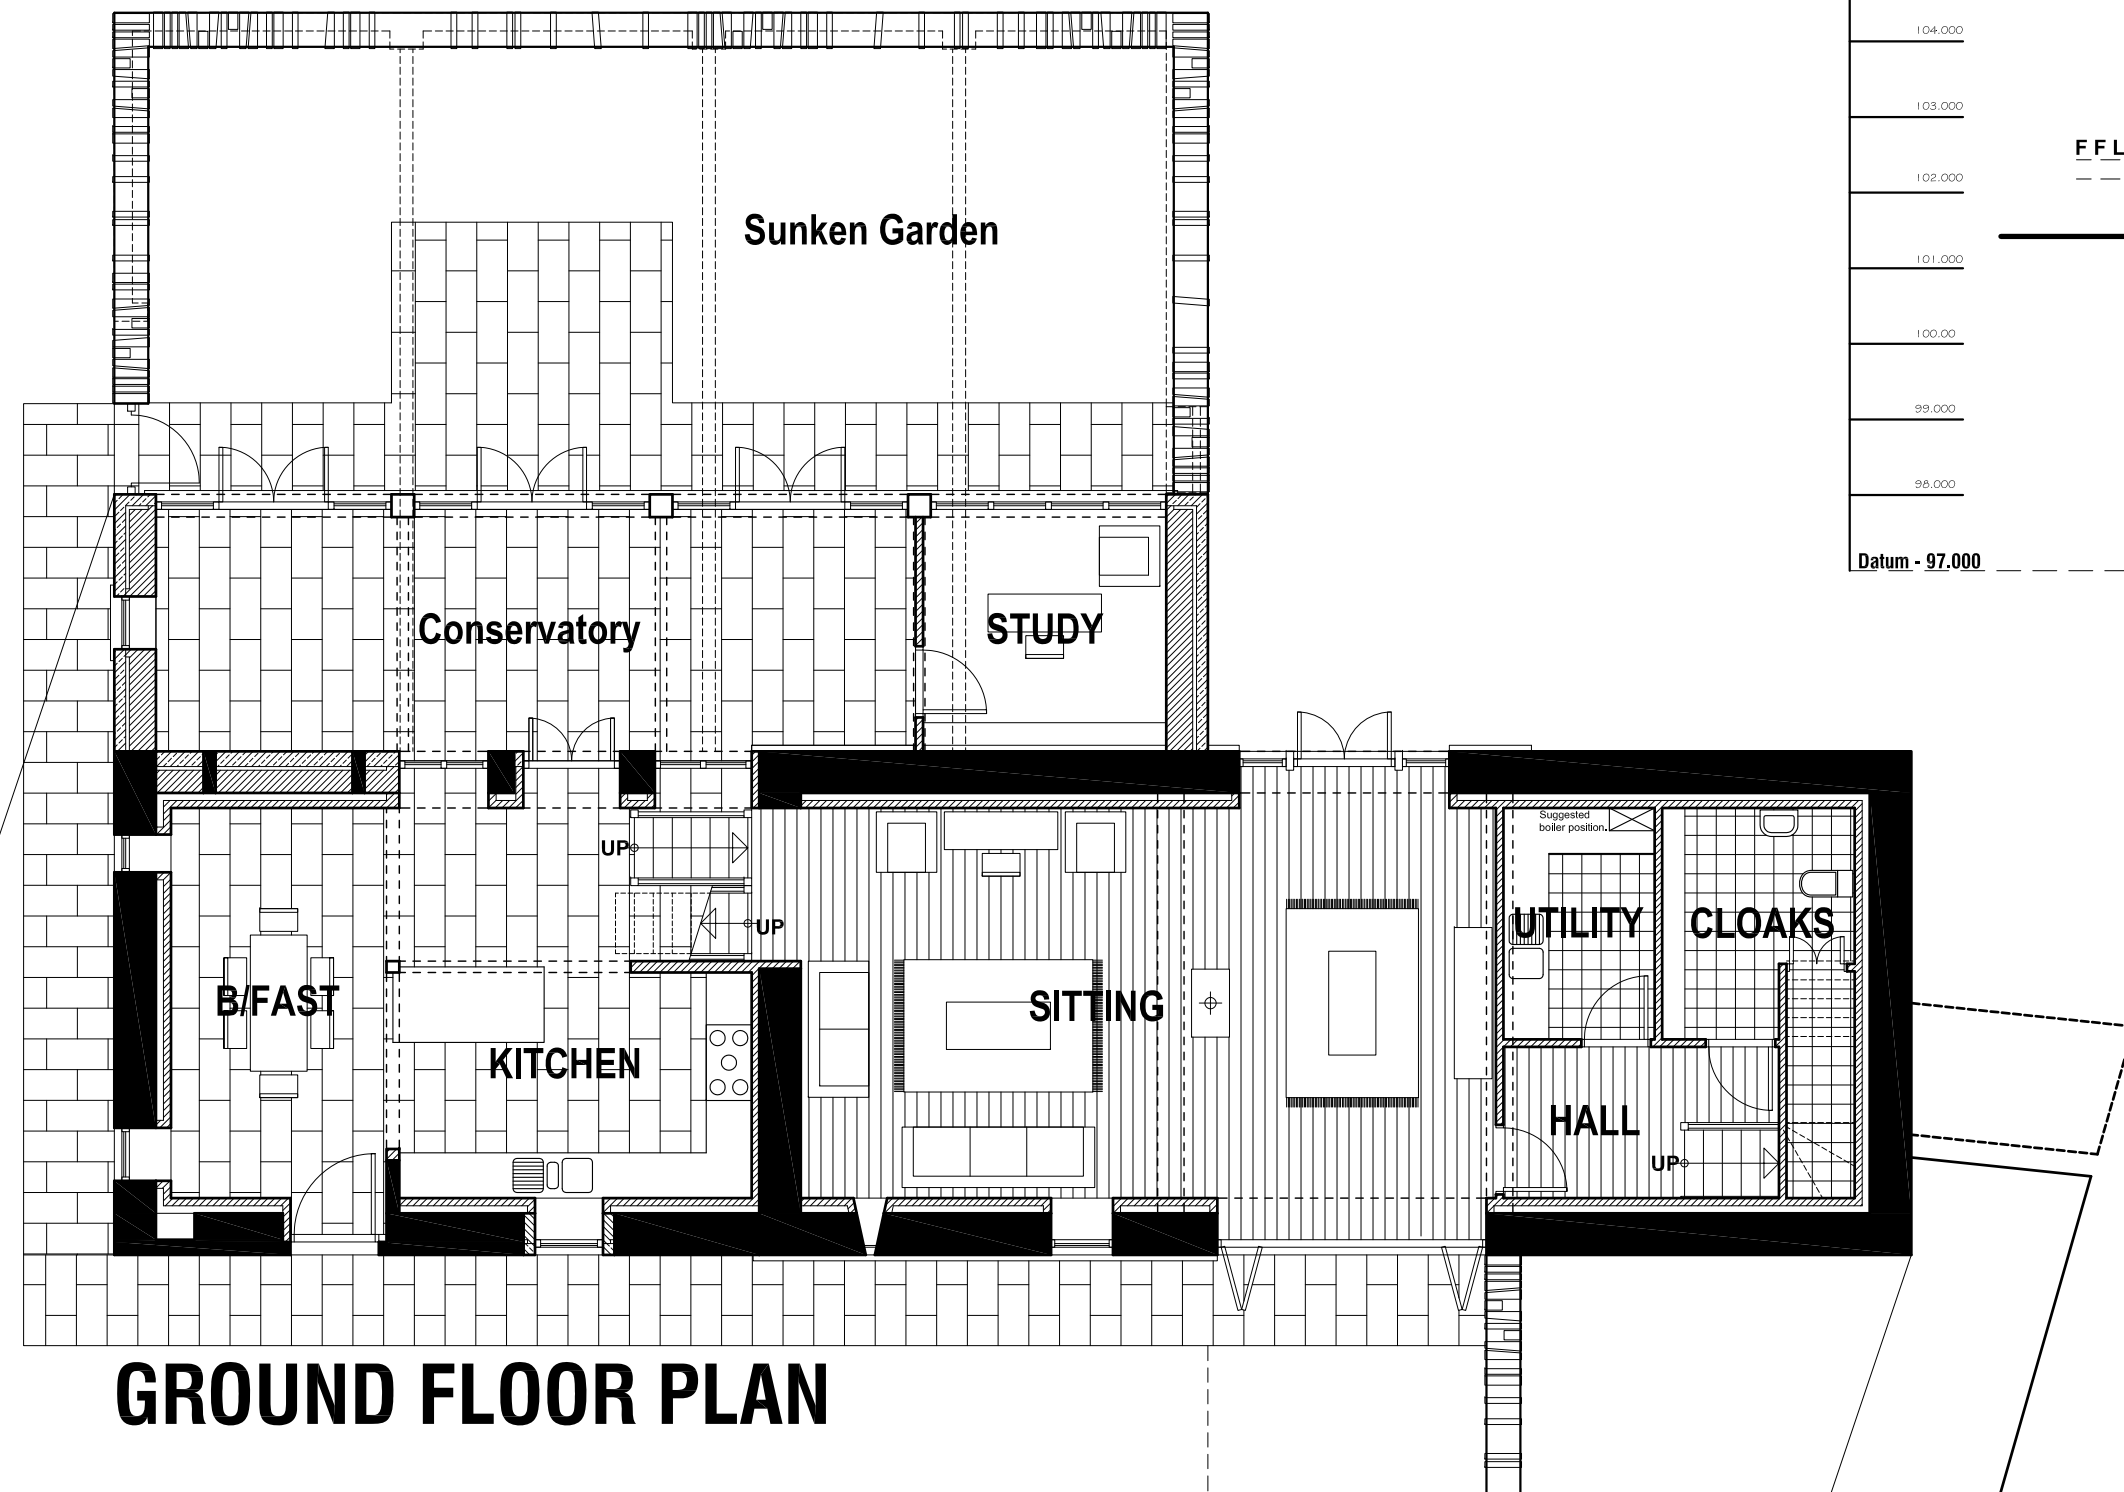


GROUND FLOOR PLAN

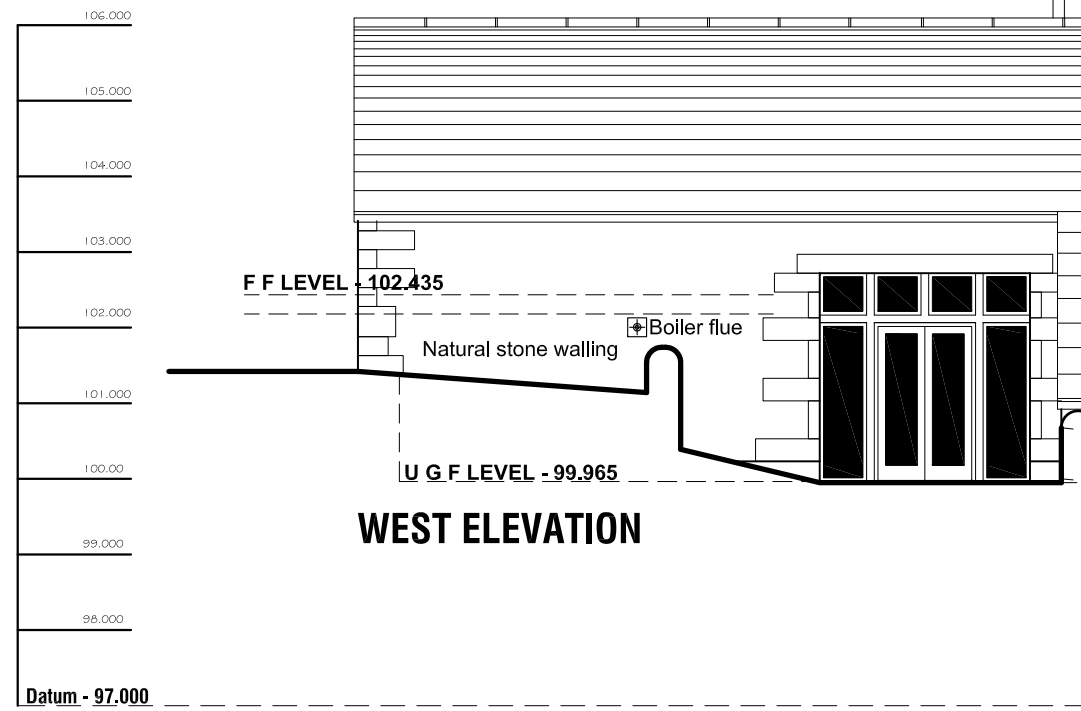


WEST ELEVATION

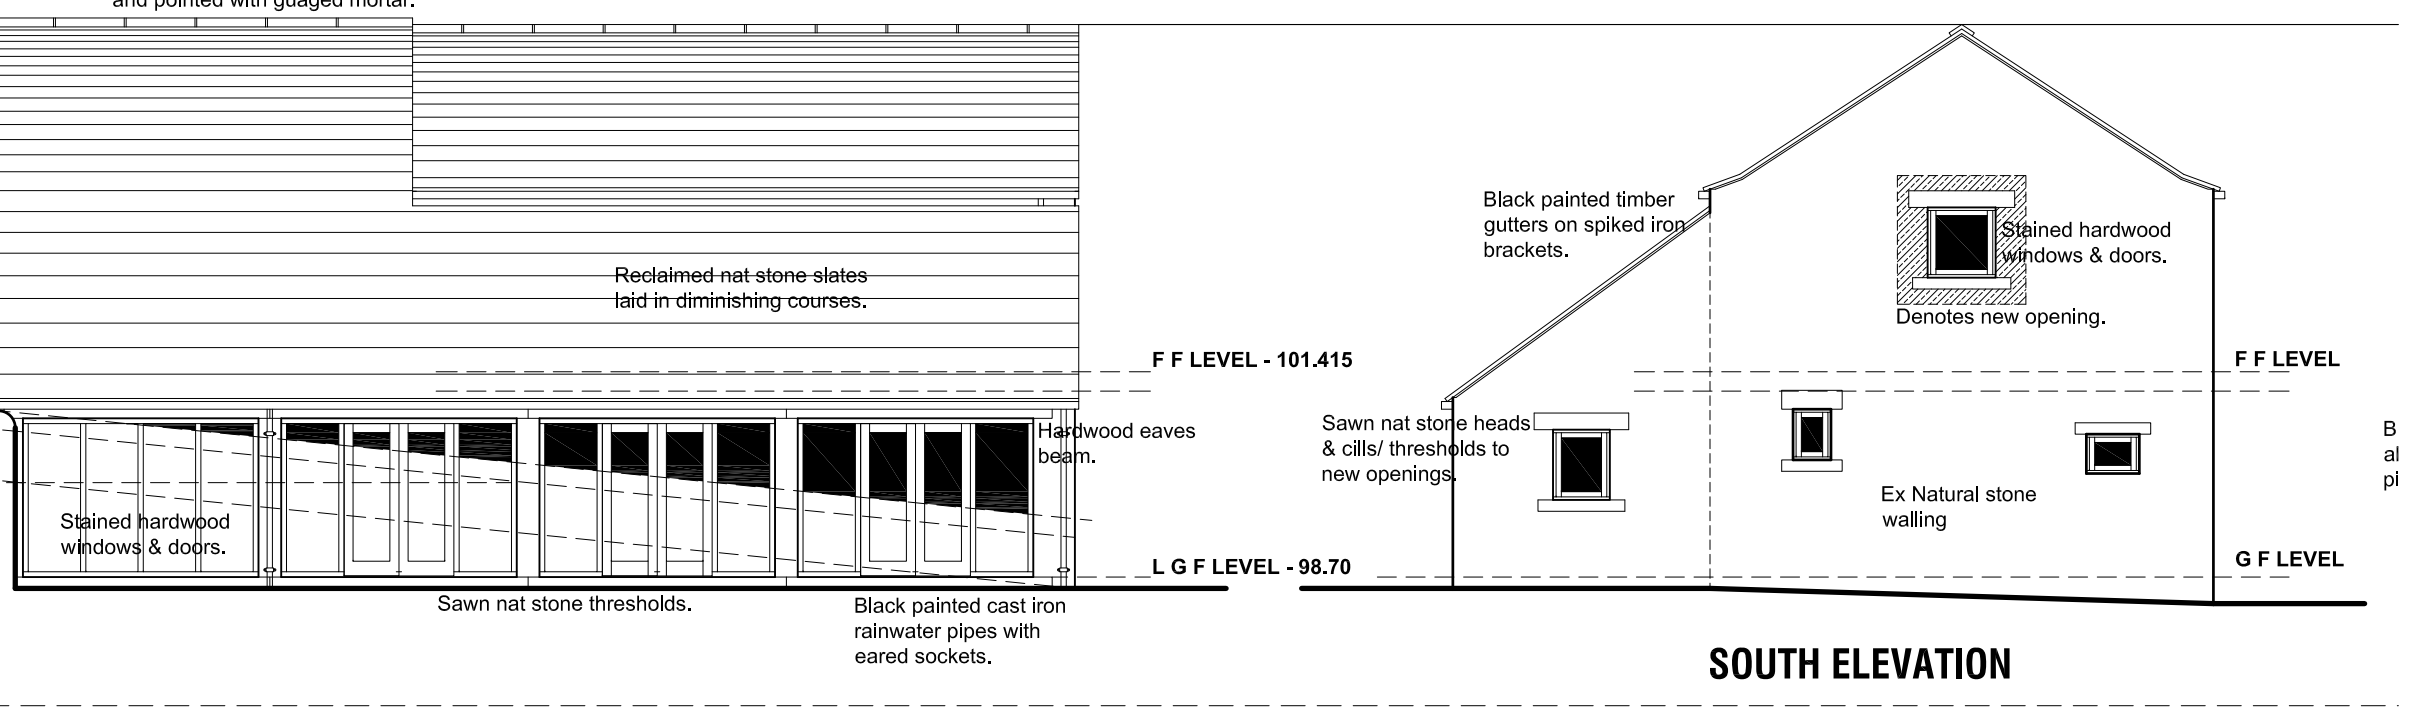



SOUTH ELEVATION

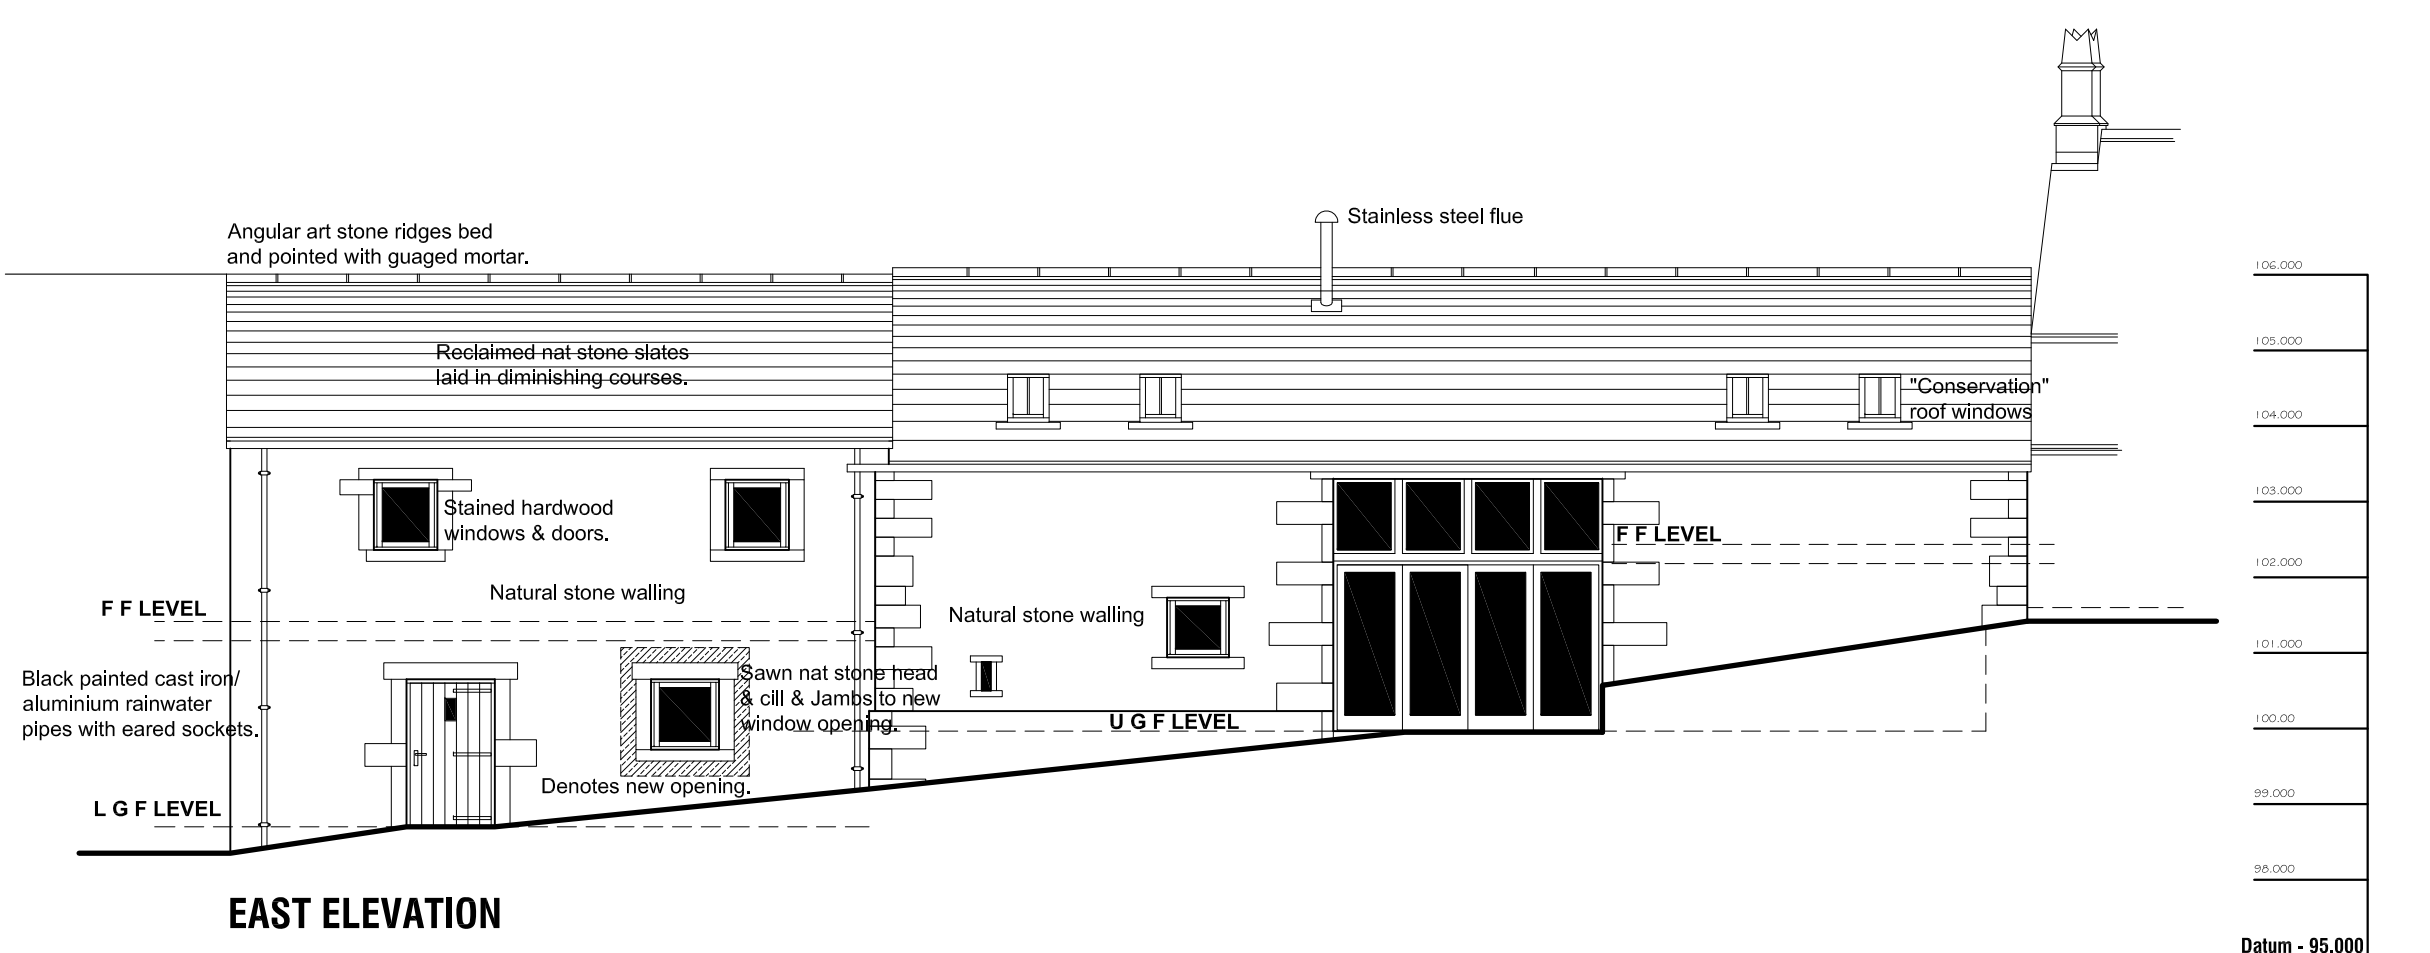

EAST ELEVATION

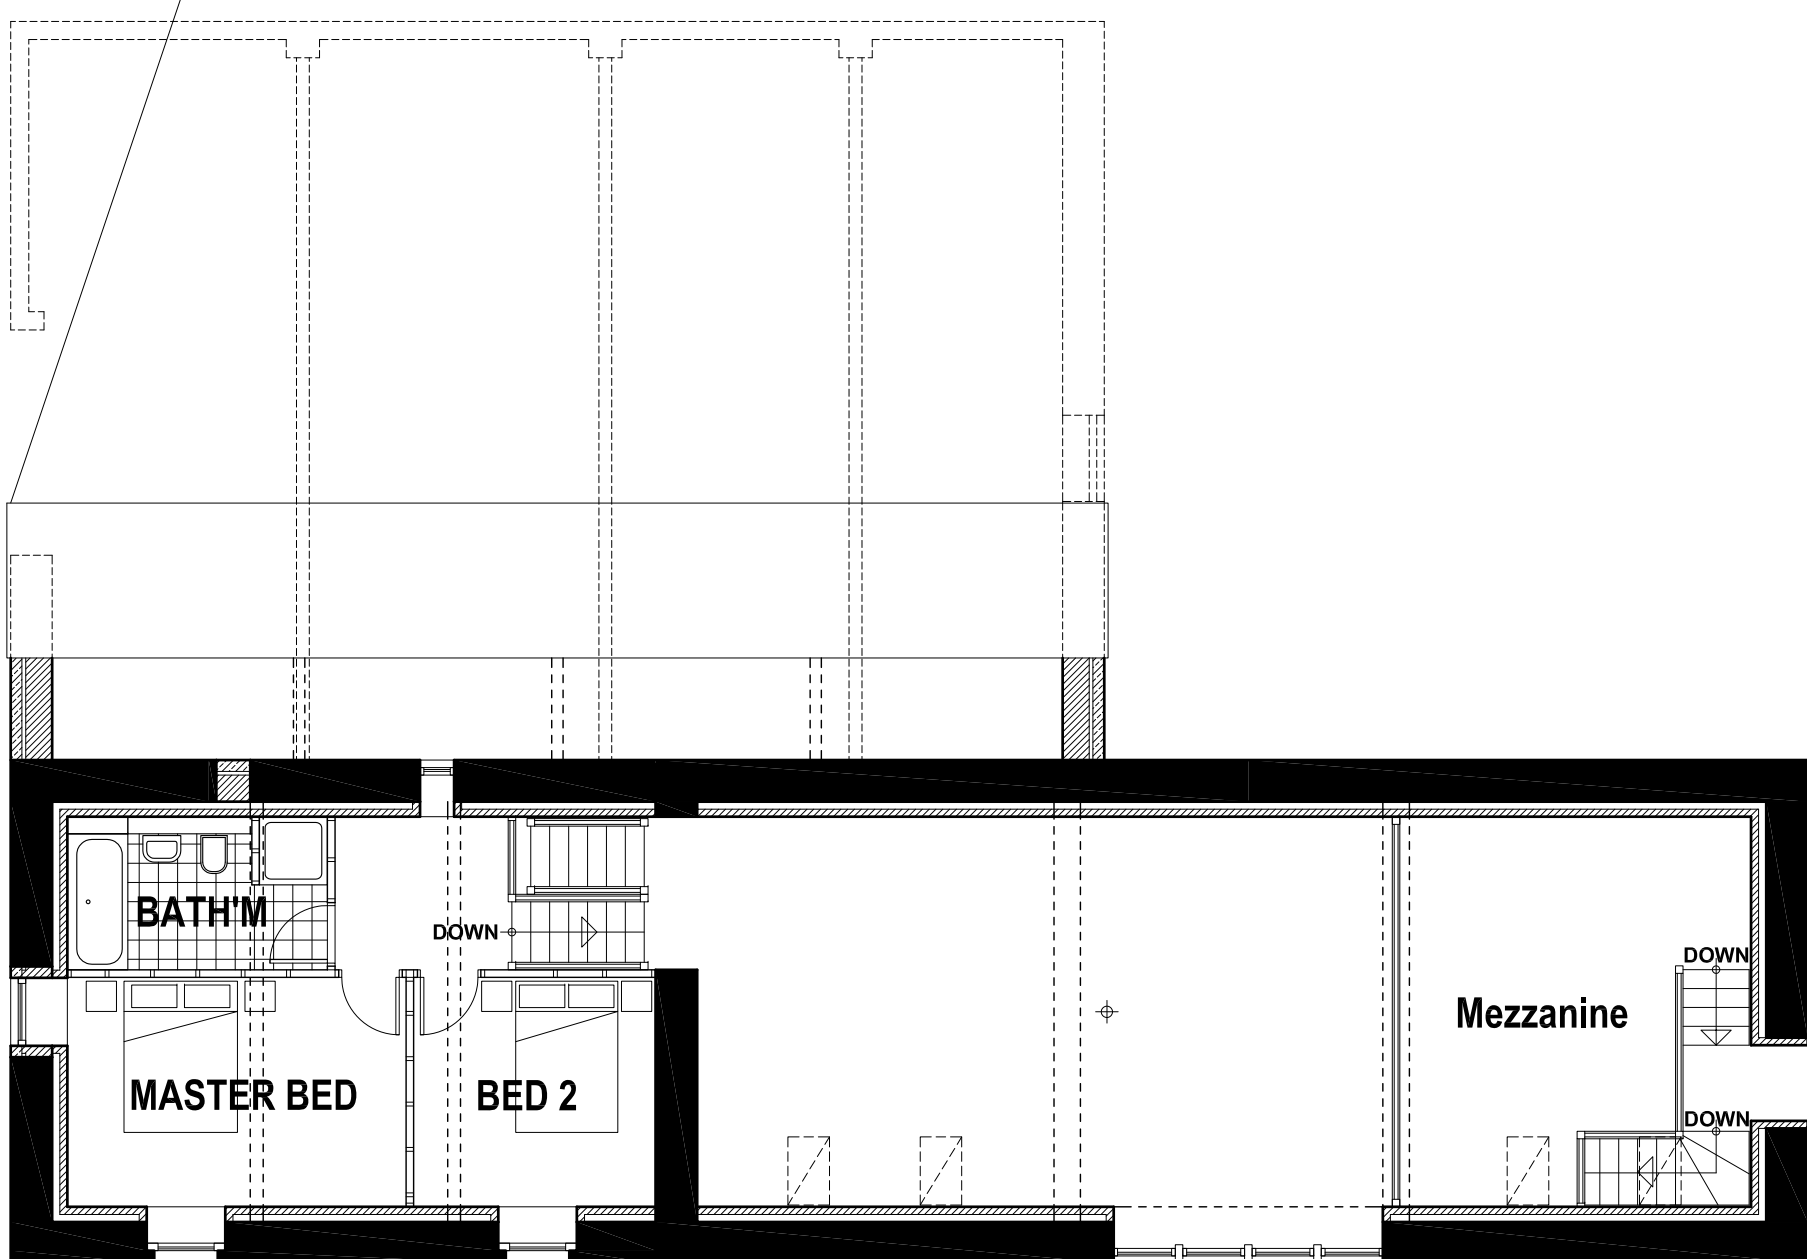

FIRST FLOOR PLAN

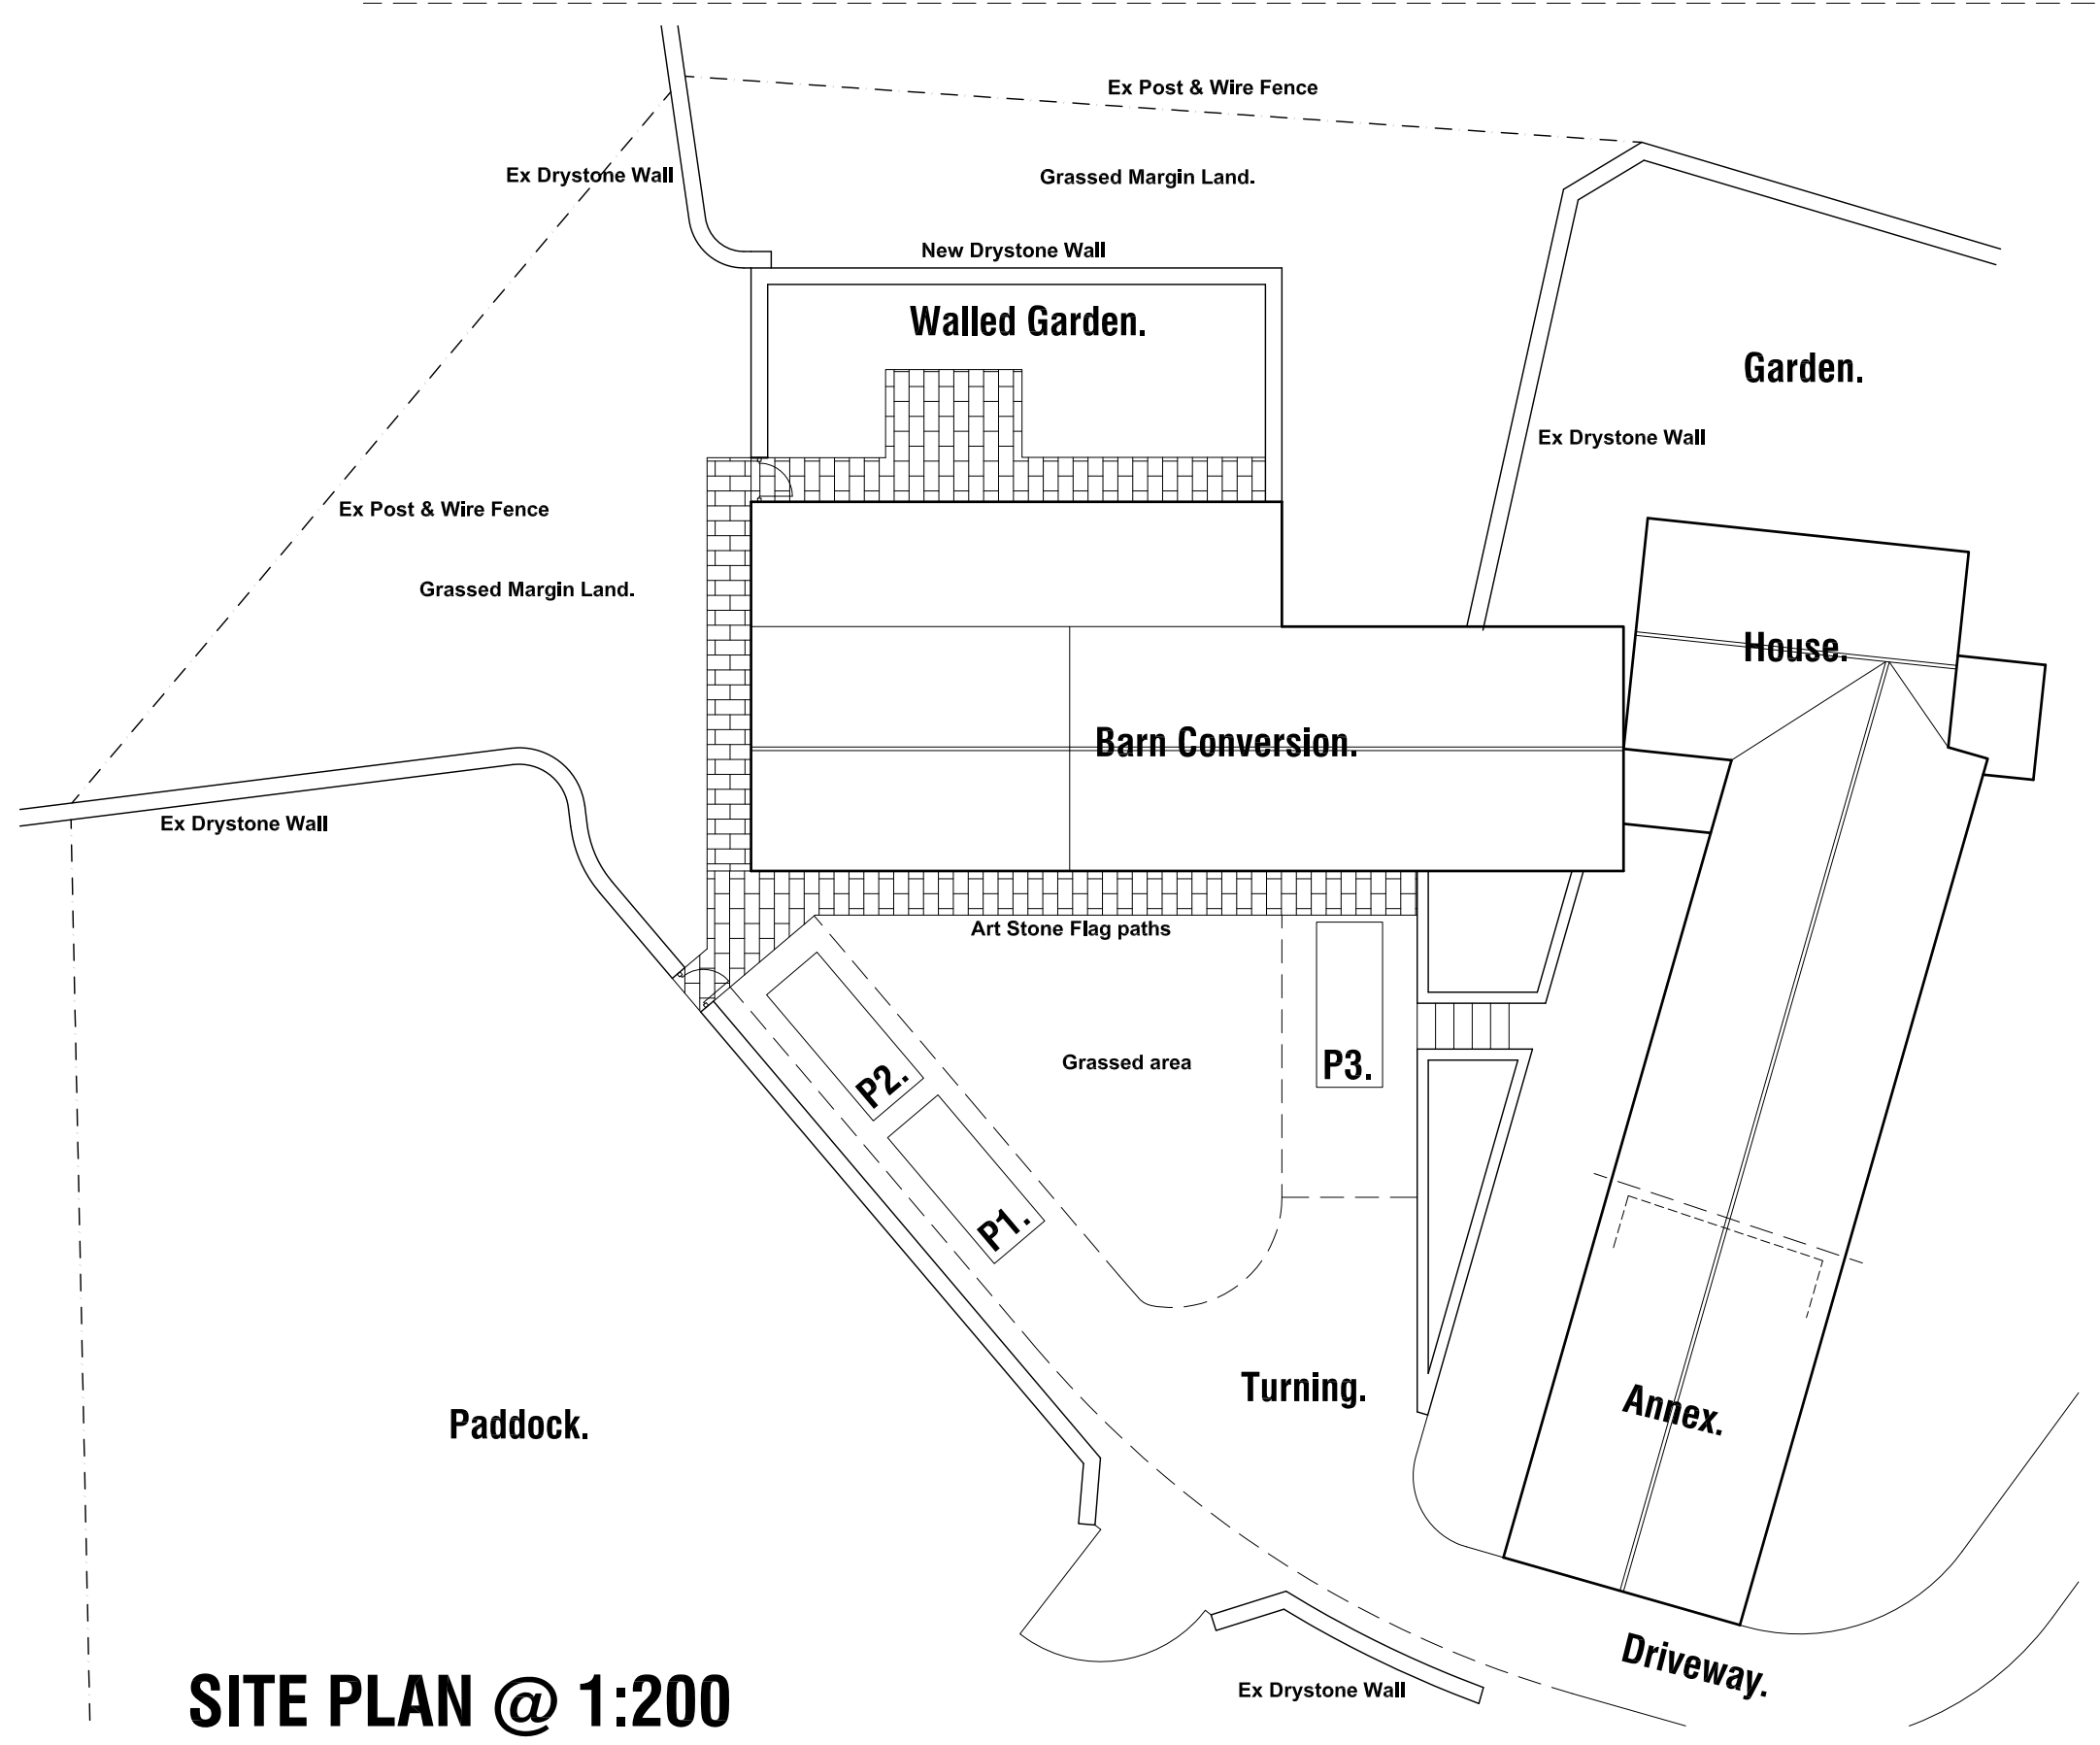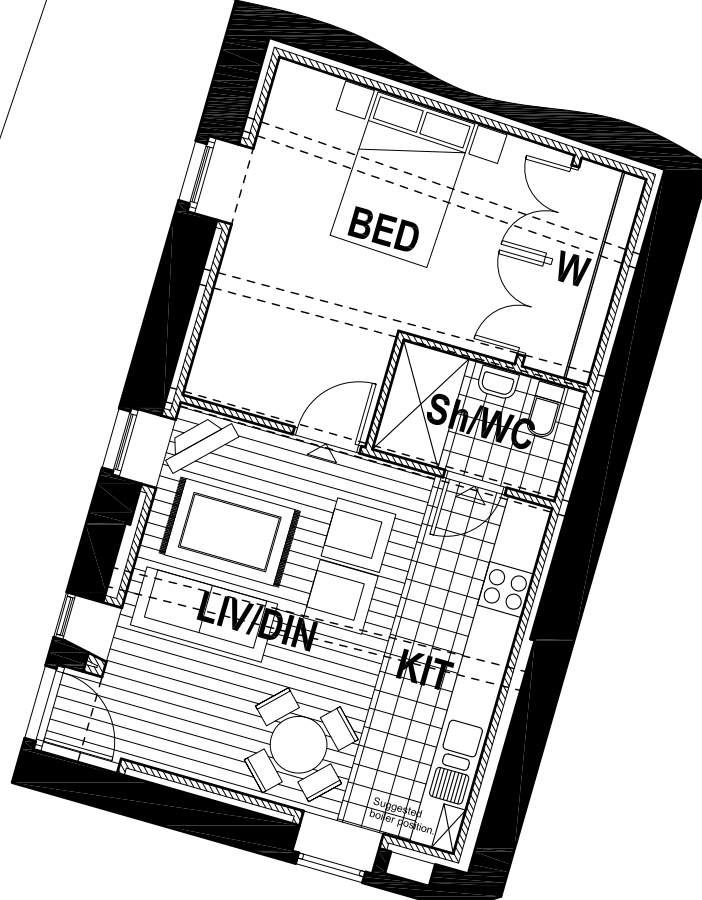

SITE PLAN @ 1:200

B	21/05/2012	Prepared for LPA Applications.
A	11/05/2012	Annex Ensuite rotated.
Revision	Date	Description

DICK ROYD FARM, CLIFF LANE,
OFF BROOK HILL LANE, CARLECOTES,
SHEFFIELD, S36 4TG.

DESIGN PROPOSALS 1

PLANS AND ELEVATIONS

Mr & Mrs Foster



JEA Architectural Ltd
23 Windmill Road, Wombwell,
Barnsley, S73 8PW.
Tel: 01226 754507
Email: jeald@btconnect.com

This drawing and the copyright is the Architectural Company's property and may be used or reproduced only by agreement. All Dimensions in Millimetres Unless specified otherwise and subject to verification on site.

Scale(s): 1:100@ A1		Date: APRIL 2012	
Ref: 201144		Drwg No: 03	
0 cm	2 cm	4 cm	6 cm