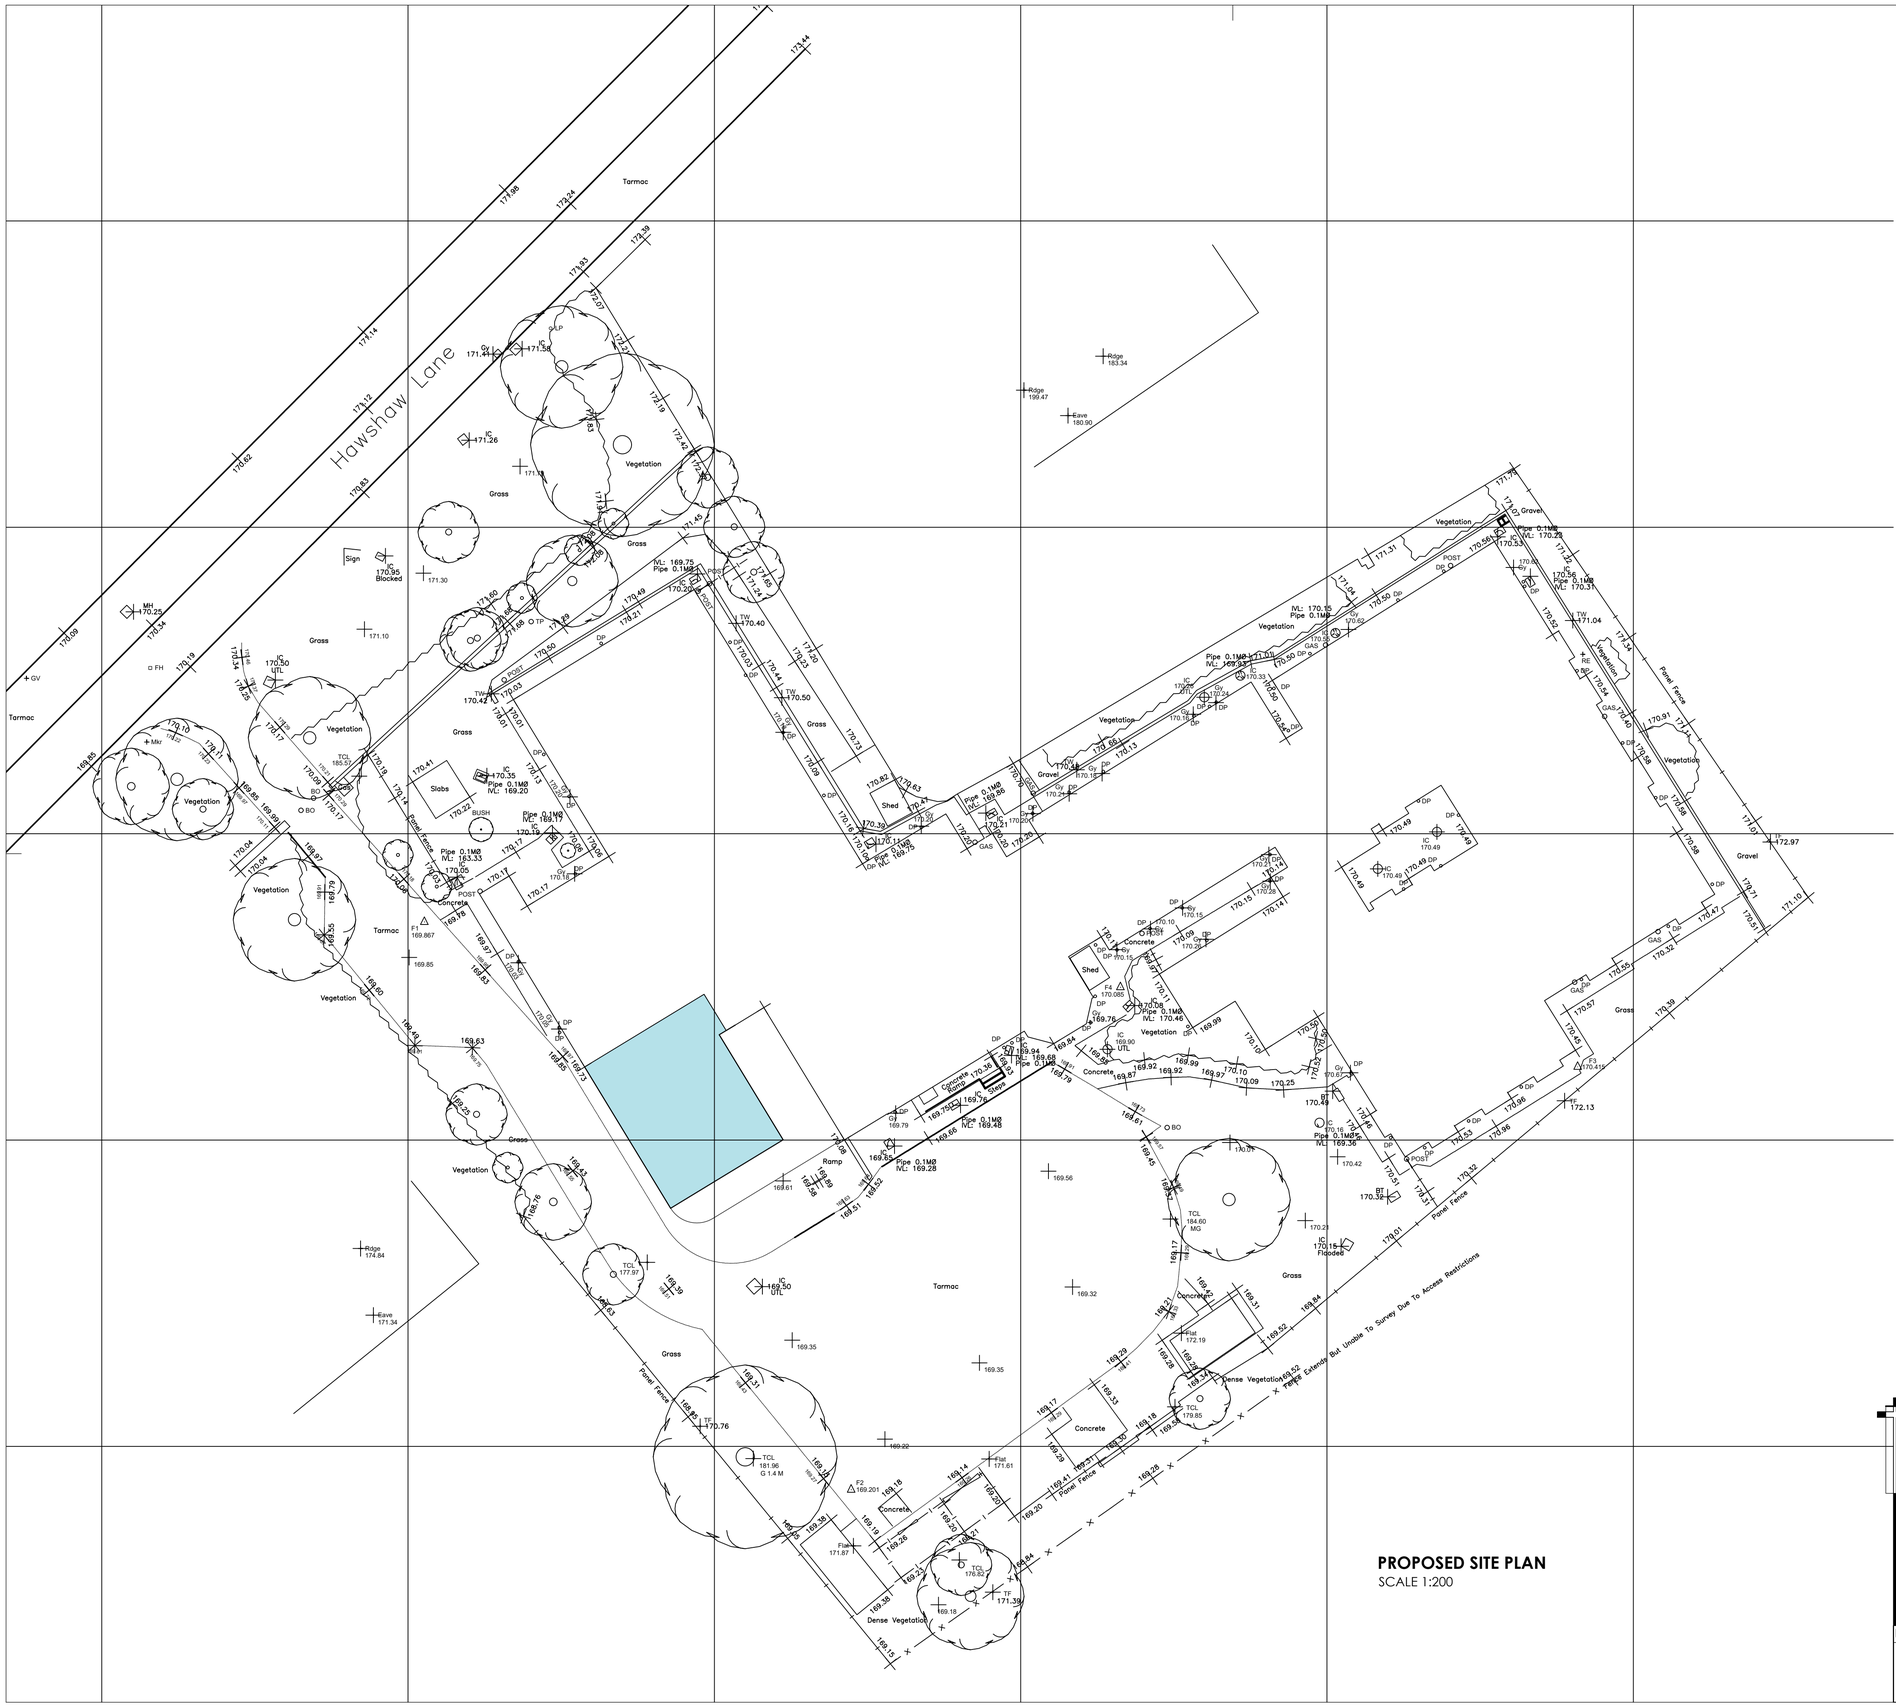

PROPOSED SITE PLAN
SCALE 1:200

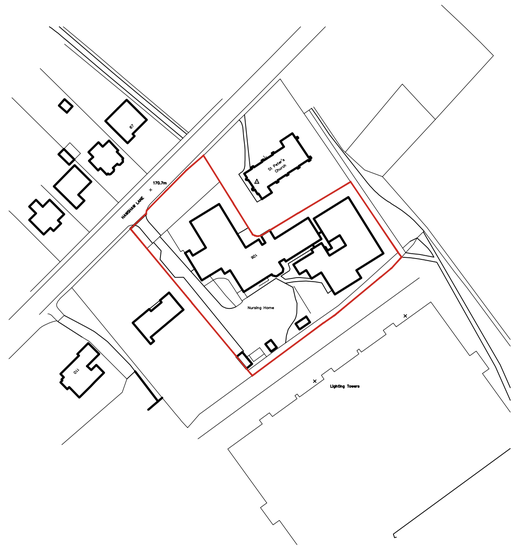

LOCATION PLAN
SCALE 1:1250

White Agus
Architectural Services

OFFICE ONE,
DRILL HALL,
11 EASTGATE,
BARNSLEY,
S70 2EU

Phone: 01226 208482
Email: info@whiteagus.co.uk
Web: www.whiteagus.co.uk

Project.	Client.		
WOODLANDS LODGE BARNSLEY, S74 0HH	MR EDDIE RIBY		
Drawing Title. PROPOSED SITE PLAN	Date. AUGUST 2025	Scale. 1:50 & 1:100 @ A1	
	Ref. 25–051	Dwg. No. 08	Rev.

Date	Suffix	Description	Date	Suffix	Description