


NOTES

© SIDLEYS - THE COPYRIGHT OF ALL OR PART OF THIS DRAWING RESTS WITH SIDLEYS CHARTERED SURVEYORS.


ALL DIMENSIONS SHALL BE CHECKED BY THE PARTY TO WHOM THE DRAWING HAS BEEN ISSUED.

ANY DISCREPANCIES SHALL BE BROUGHT TO THE ATTENTION OF SIDLEYS.

DO NOT SCALE FROM THIS DRAWING.

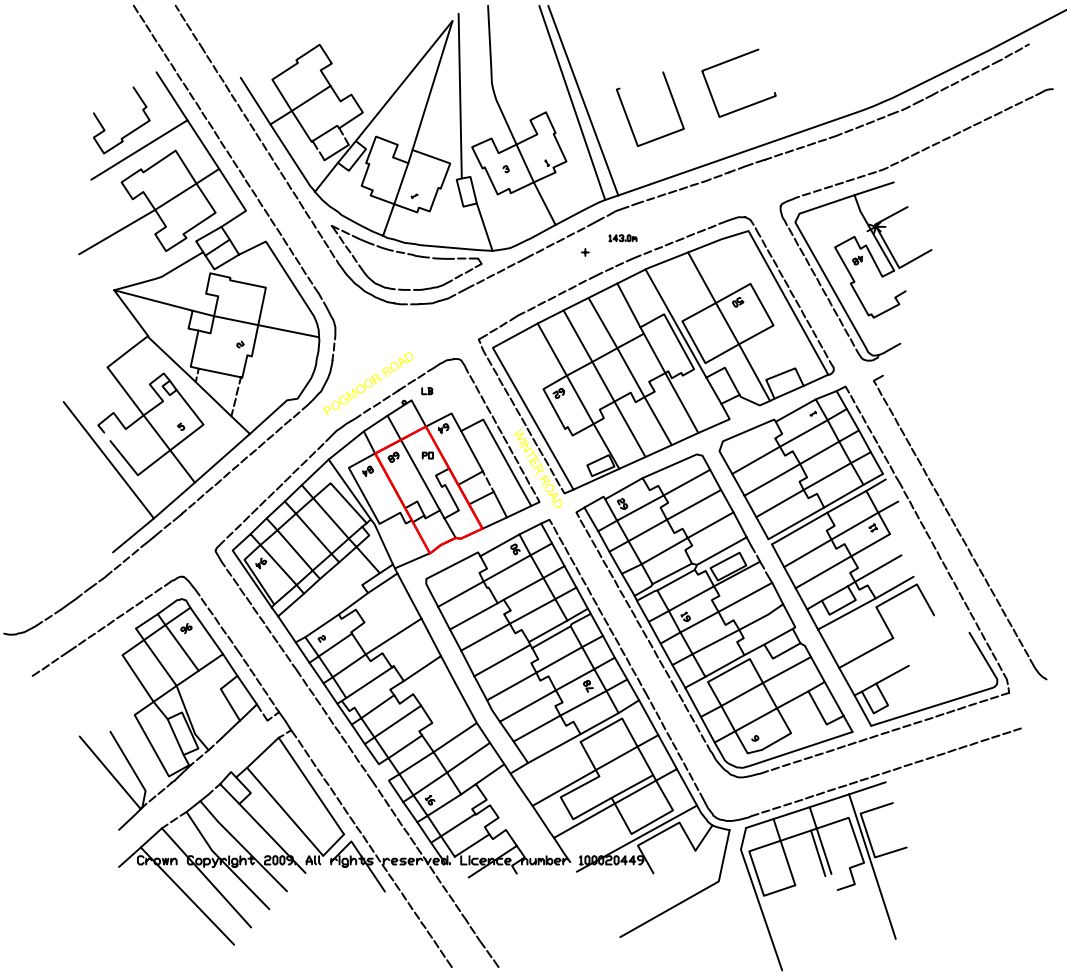

SITE LOCATION PLAN

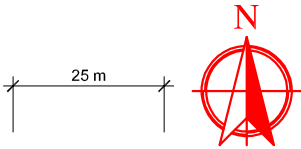

Rev: Date: Details:			Drawing Title	
Client 66 POGMOOR ROAD, BARNSELEY, SOUTH YORKSHIRE, S75 2EF			SITE LOCATION PLAN	
Date MAY 09	Job No. 8/0211/031	REPRODUCED FROM THE ORDNANCE SURVEY MAP WITH THE PERMISSION OF HM STATIONERY OFFICE CROWN COPYRIGHT RESERVED No ES 849669	<div>Sidleys</div> <div>CHARTERED SURVEYORS</div> <div>6, King Edward Street, Oxford, OX1 4JL. Telephone (01865) 726016, Facsimile (01865) 791493 www.sidleys.co.uk</div>	
Scale 1:1250 @ A4	Drwg No. LP-01			