


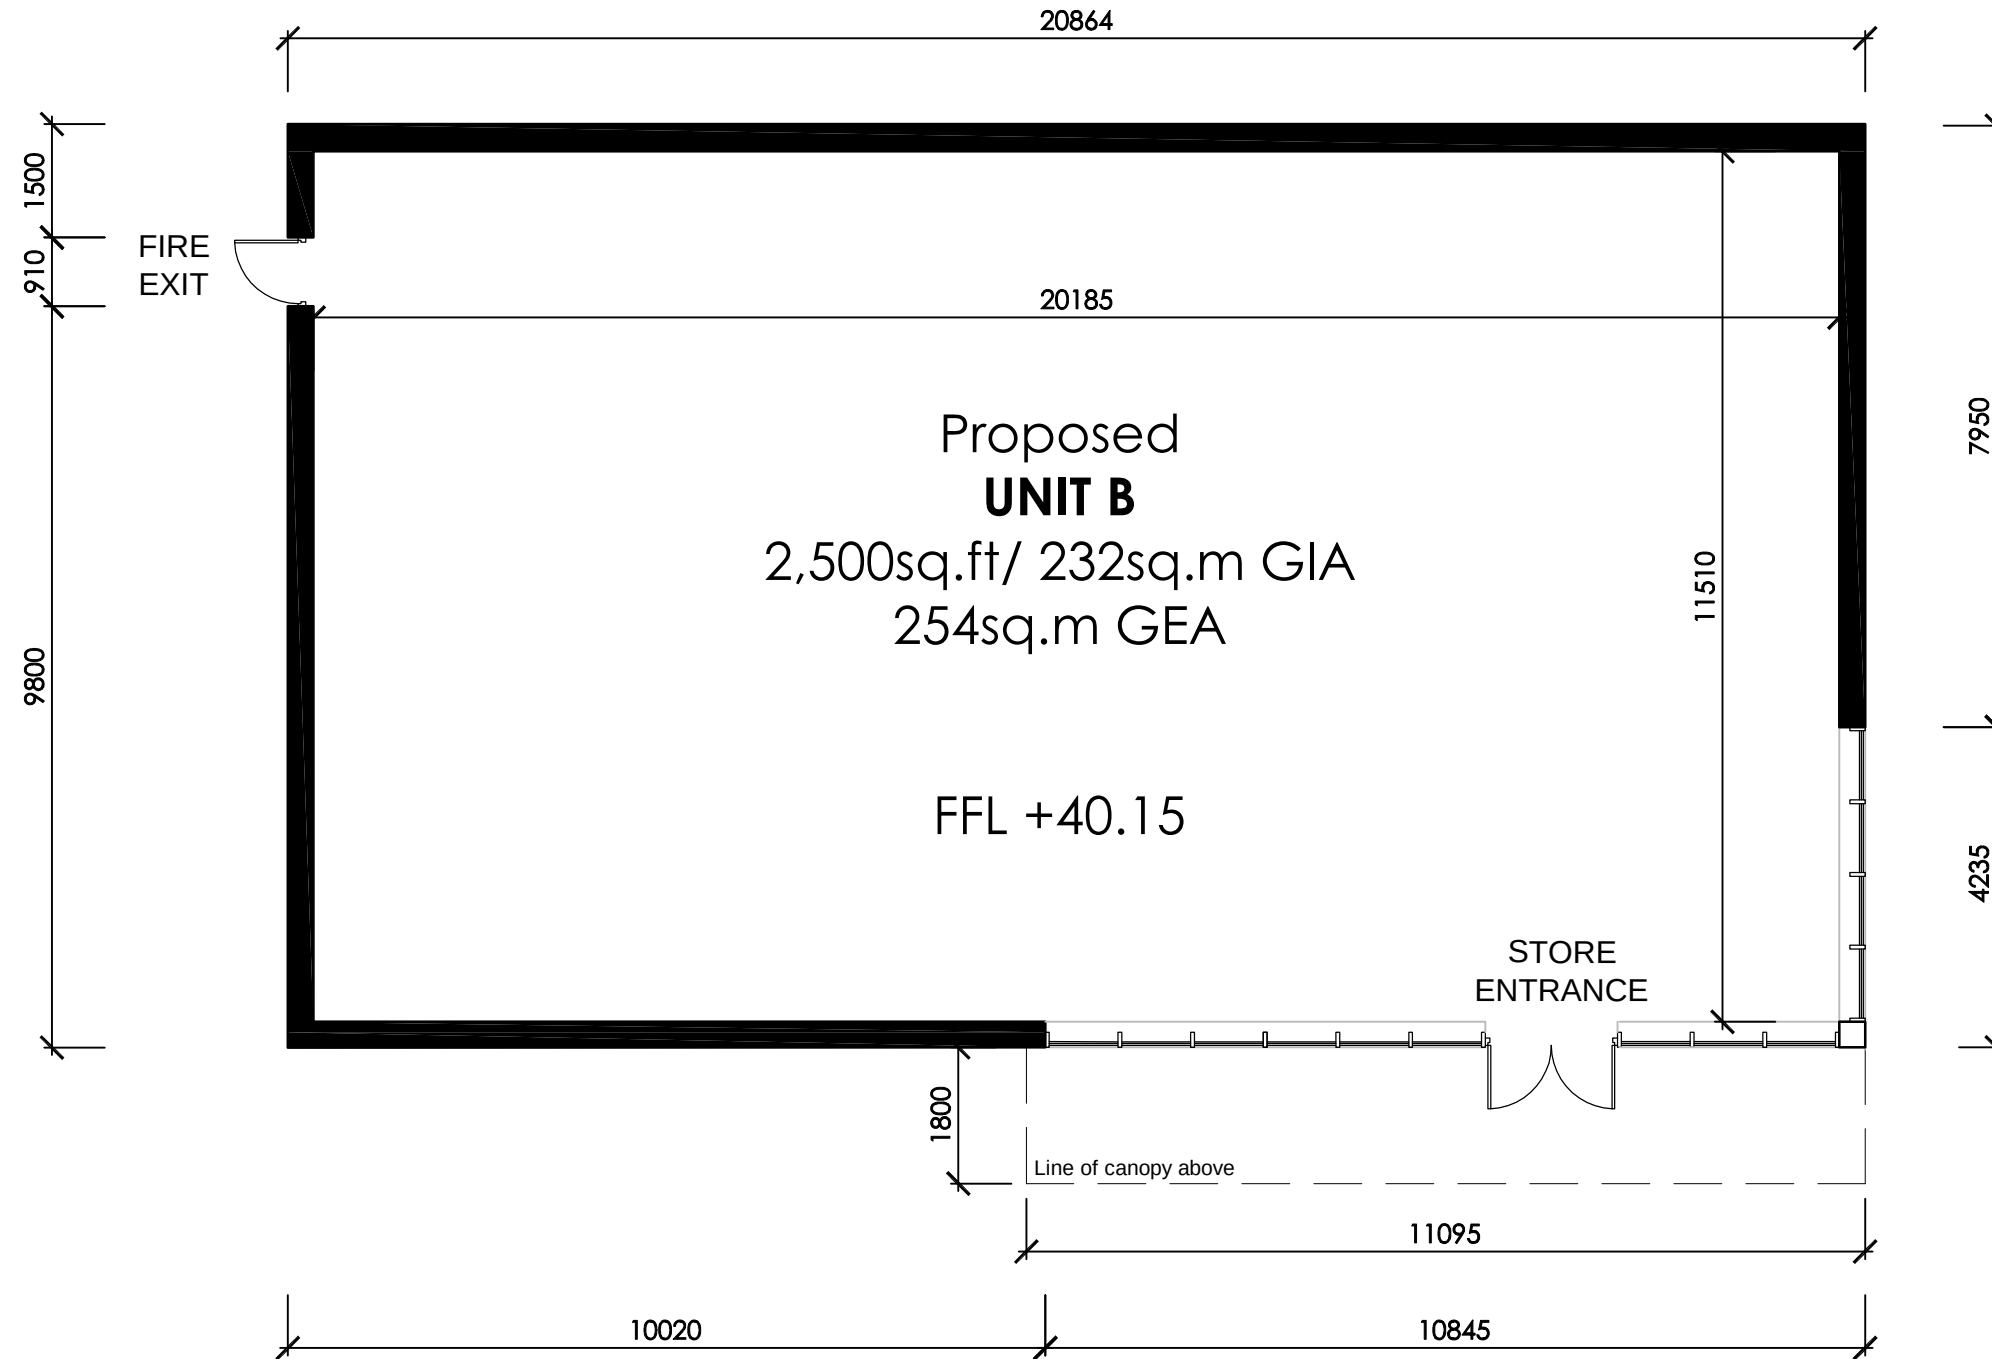

|               |                                                                 |             |              |            |
|---------------|-----------------------------------------------------------------|-------------|--------------|------------|
| -             | dd-mm-yy                                                        | -----       | ---          | ---        |
| Rev           | Date                                                            | Description | Rev By       | Chk'd By   |
| Project Title | Proposed Development<br>Barnsley Road<br>Highgate<br>Goldthorpe |             |              |            |
| Client        | Dearne Estates (Goldthorpe) Ltd                                 |             |              |            |
| Status        | PLANNING                                                        |             |              |            |
| Scale         | 1:100                                                           |             | Drawing Size | A3         |
| Drawn By      | LH                                                              | Checked By  | NJC          | Date 01/16 |
| Drawing Title | Proposed GA                                                     |             |              |            |
| Job-Dwg No    | 13907-112                                                       |             |              | Rev -      |

- THE HARRIS PARTNERSHIP WAKEFIELD  
2 St. Johns North, Wakefield, WF1 3QA  
t. 01924 291 800 f. 01924 290 072
- THE HARRIS PARTNERSHIP MANCHESTER  
2nd Floor, Carvers Warehouse,  
77 Dale Street, Manchester, M1 2HG  
t. 0161 238 8555 f. 0161 244 5809
- THE HARRIS PARTNERSHIP MILTON KEYNES  
The Old Rectory, 79 High Street  
Newport Pagnell, MK16 8AB  
t. 01908 211 577 f. 01908 211 722
- THE HARRIS PARTNERSHIP READING  
101 London Road, Reading, RG1 5BY  
t. 0118 950 7700 f. 0118 956 8642

