
© This drawing is the copyright of White Design (UK) Ltd. and cannot be reproduced in any form without express consent of the company. Written dimensions to be checked on site and discrepancies are to be reported prior to commencing work on site.

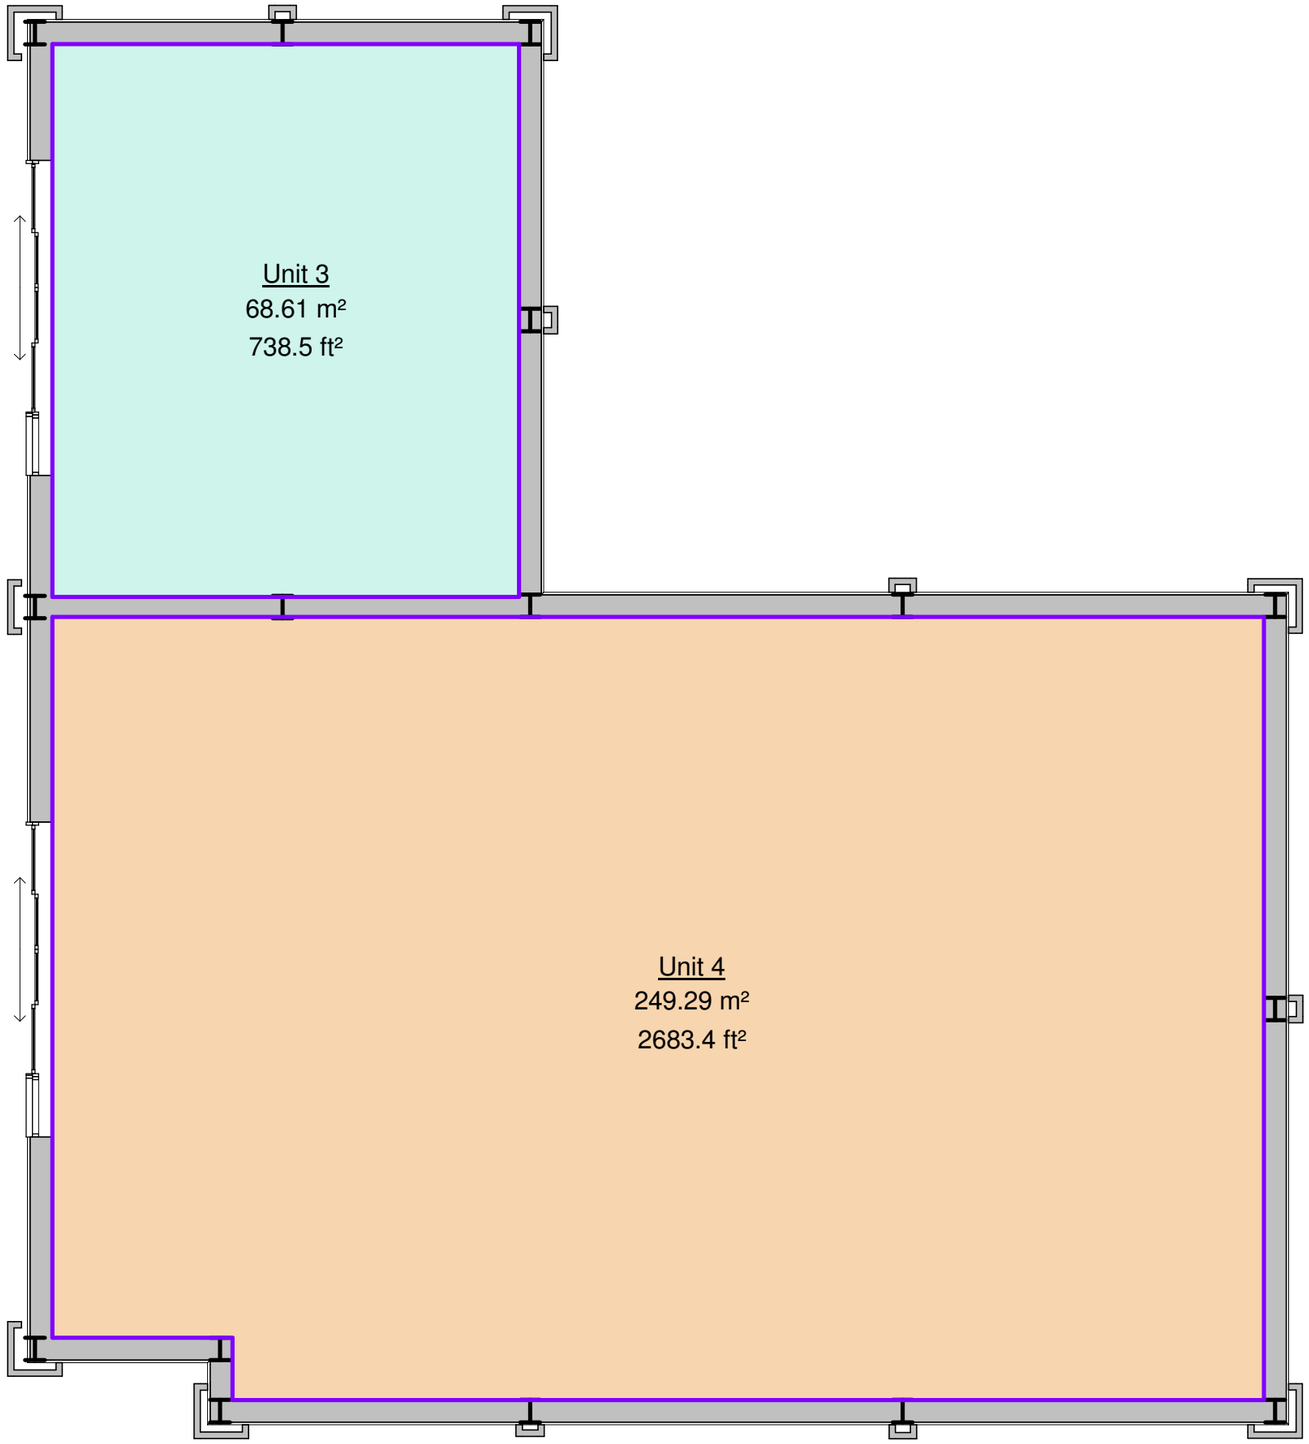

Retail Park Unit 3 & 4

Unit 3

Unit 4

0 5 10

Meters

Rev	Date	Drawn	Description

PLANNING

White Design

Client: RESILIENTI

Project: Hoyland Retail Park

Title: Unit 3 & 4 - Area Plan

Scales@A3:	Drawn:	Date:	Checked:
1 : 100	AJB	27/04/2017 14:49:49	SL

Drawing no:		Rev:
4345	150	

The White House, 240a St Andrews Road, Sheffield, S11 9AL
T: 0114 226 0255 F: 0114 226 0256
E: office@whitedg.co.uk W: www.whitedg.co.uk

New Unit 3 & 4 Ground Floor

1 : 100