Tree protection plan

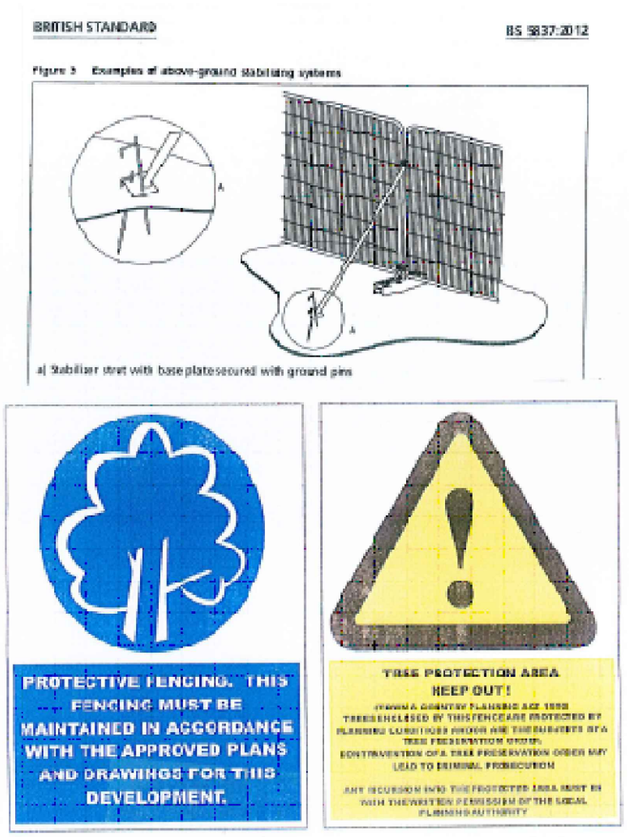

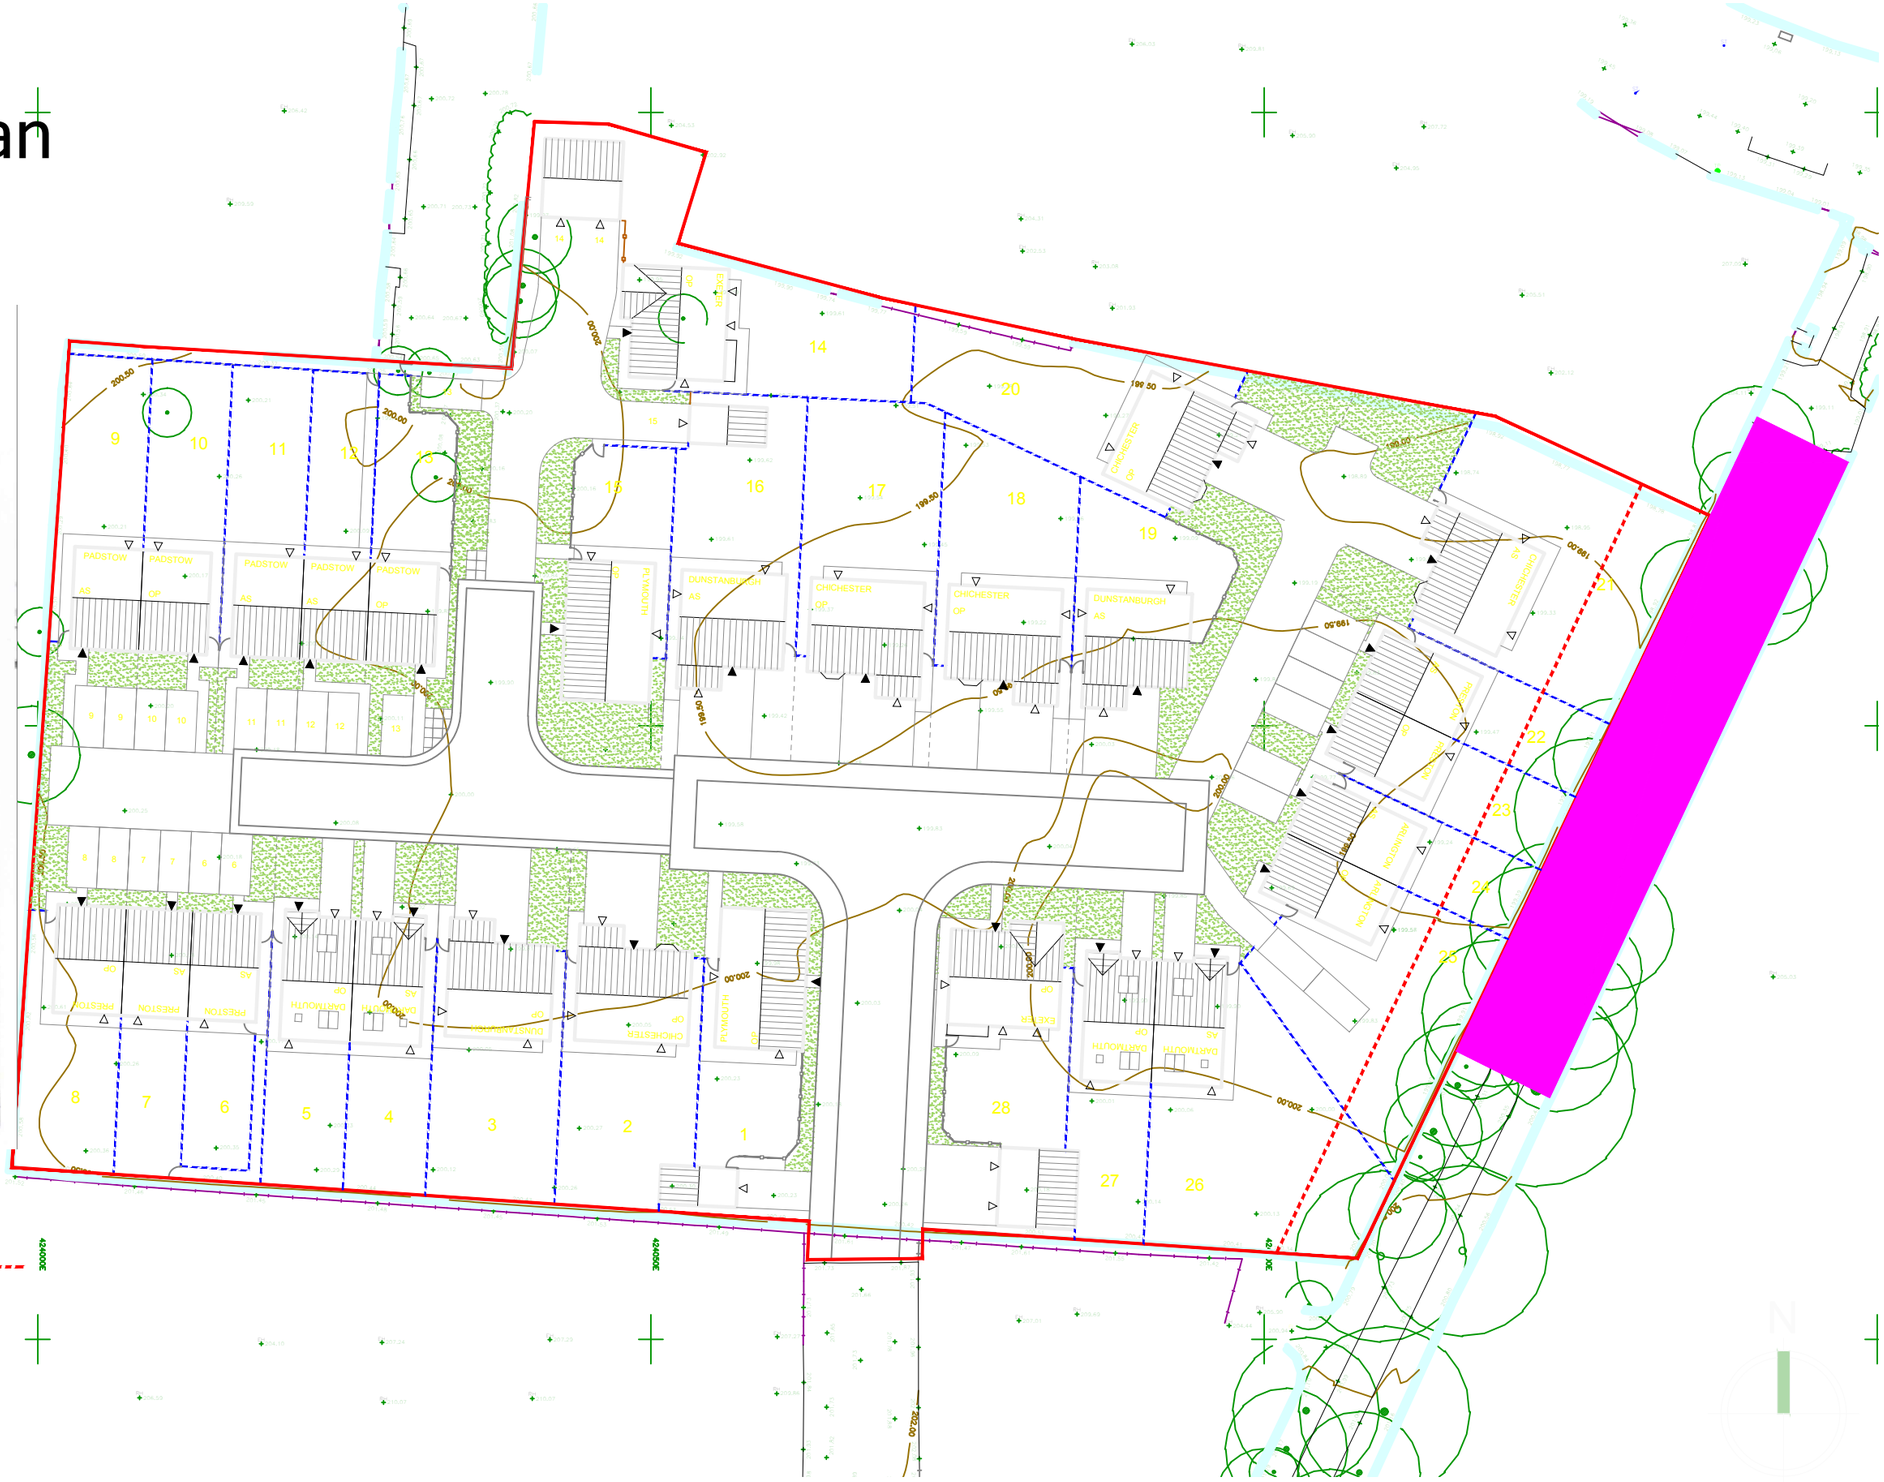

Revision notes:		
Rev:	Date:	Notes:
A	13.02.19	Amended to suit revised 28 plot scheme - CD

Revision notes:		
Rev:	Date:	Notes:
..	..	..

Project: Saunderson Road, Penistone	Date: 08.01.19
Drawing Number: Tree protection plan	Scale @ A2: 1:500
Drawn By: CD	Revision: A

OrionHomes
SO GOOD TO COME HOME TO
Unit 5, Benton Office Park, Bennett Avenue,
Horbury, Wakefield, WF4 5RA, Tel: 01924 831030