
Rotherham MBC Licence No. 100019587

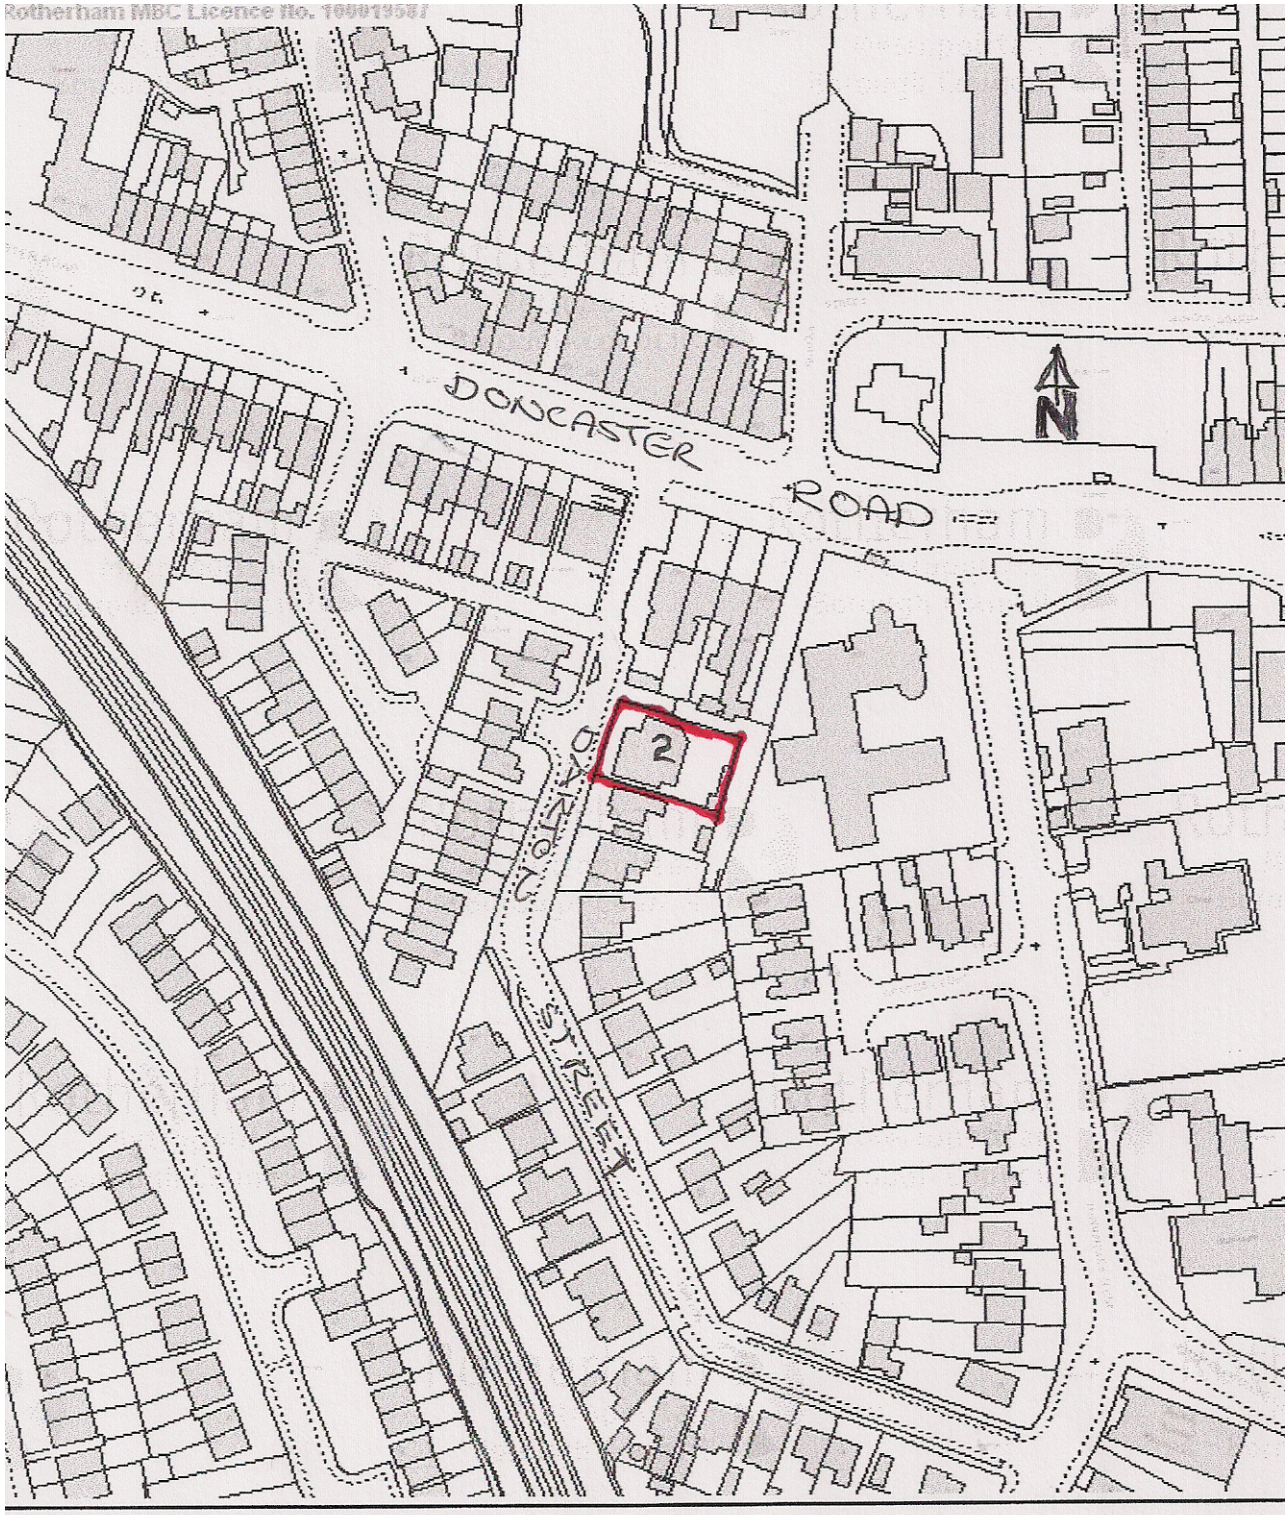


LOCATION PLAN 1:1250
2 DARTON STREET
STAIRFOOT.