

Marley 'modern' plain
concrete tile - dark grey

White UPVC fascias and
soffits

Black gutters and down
pipes

White UPVC windows

Forterra Chelsea Smoked
Grey facing bricks

Natural stone heads and
cills

Black front door



front elevation



side elevation




rear elevation




side elevation




location plan
1:1250

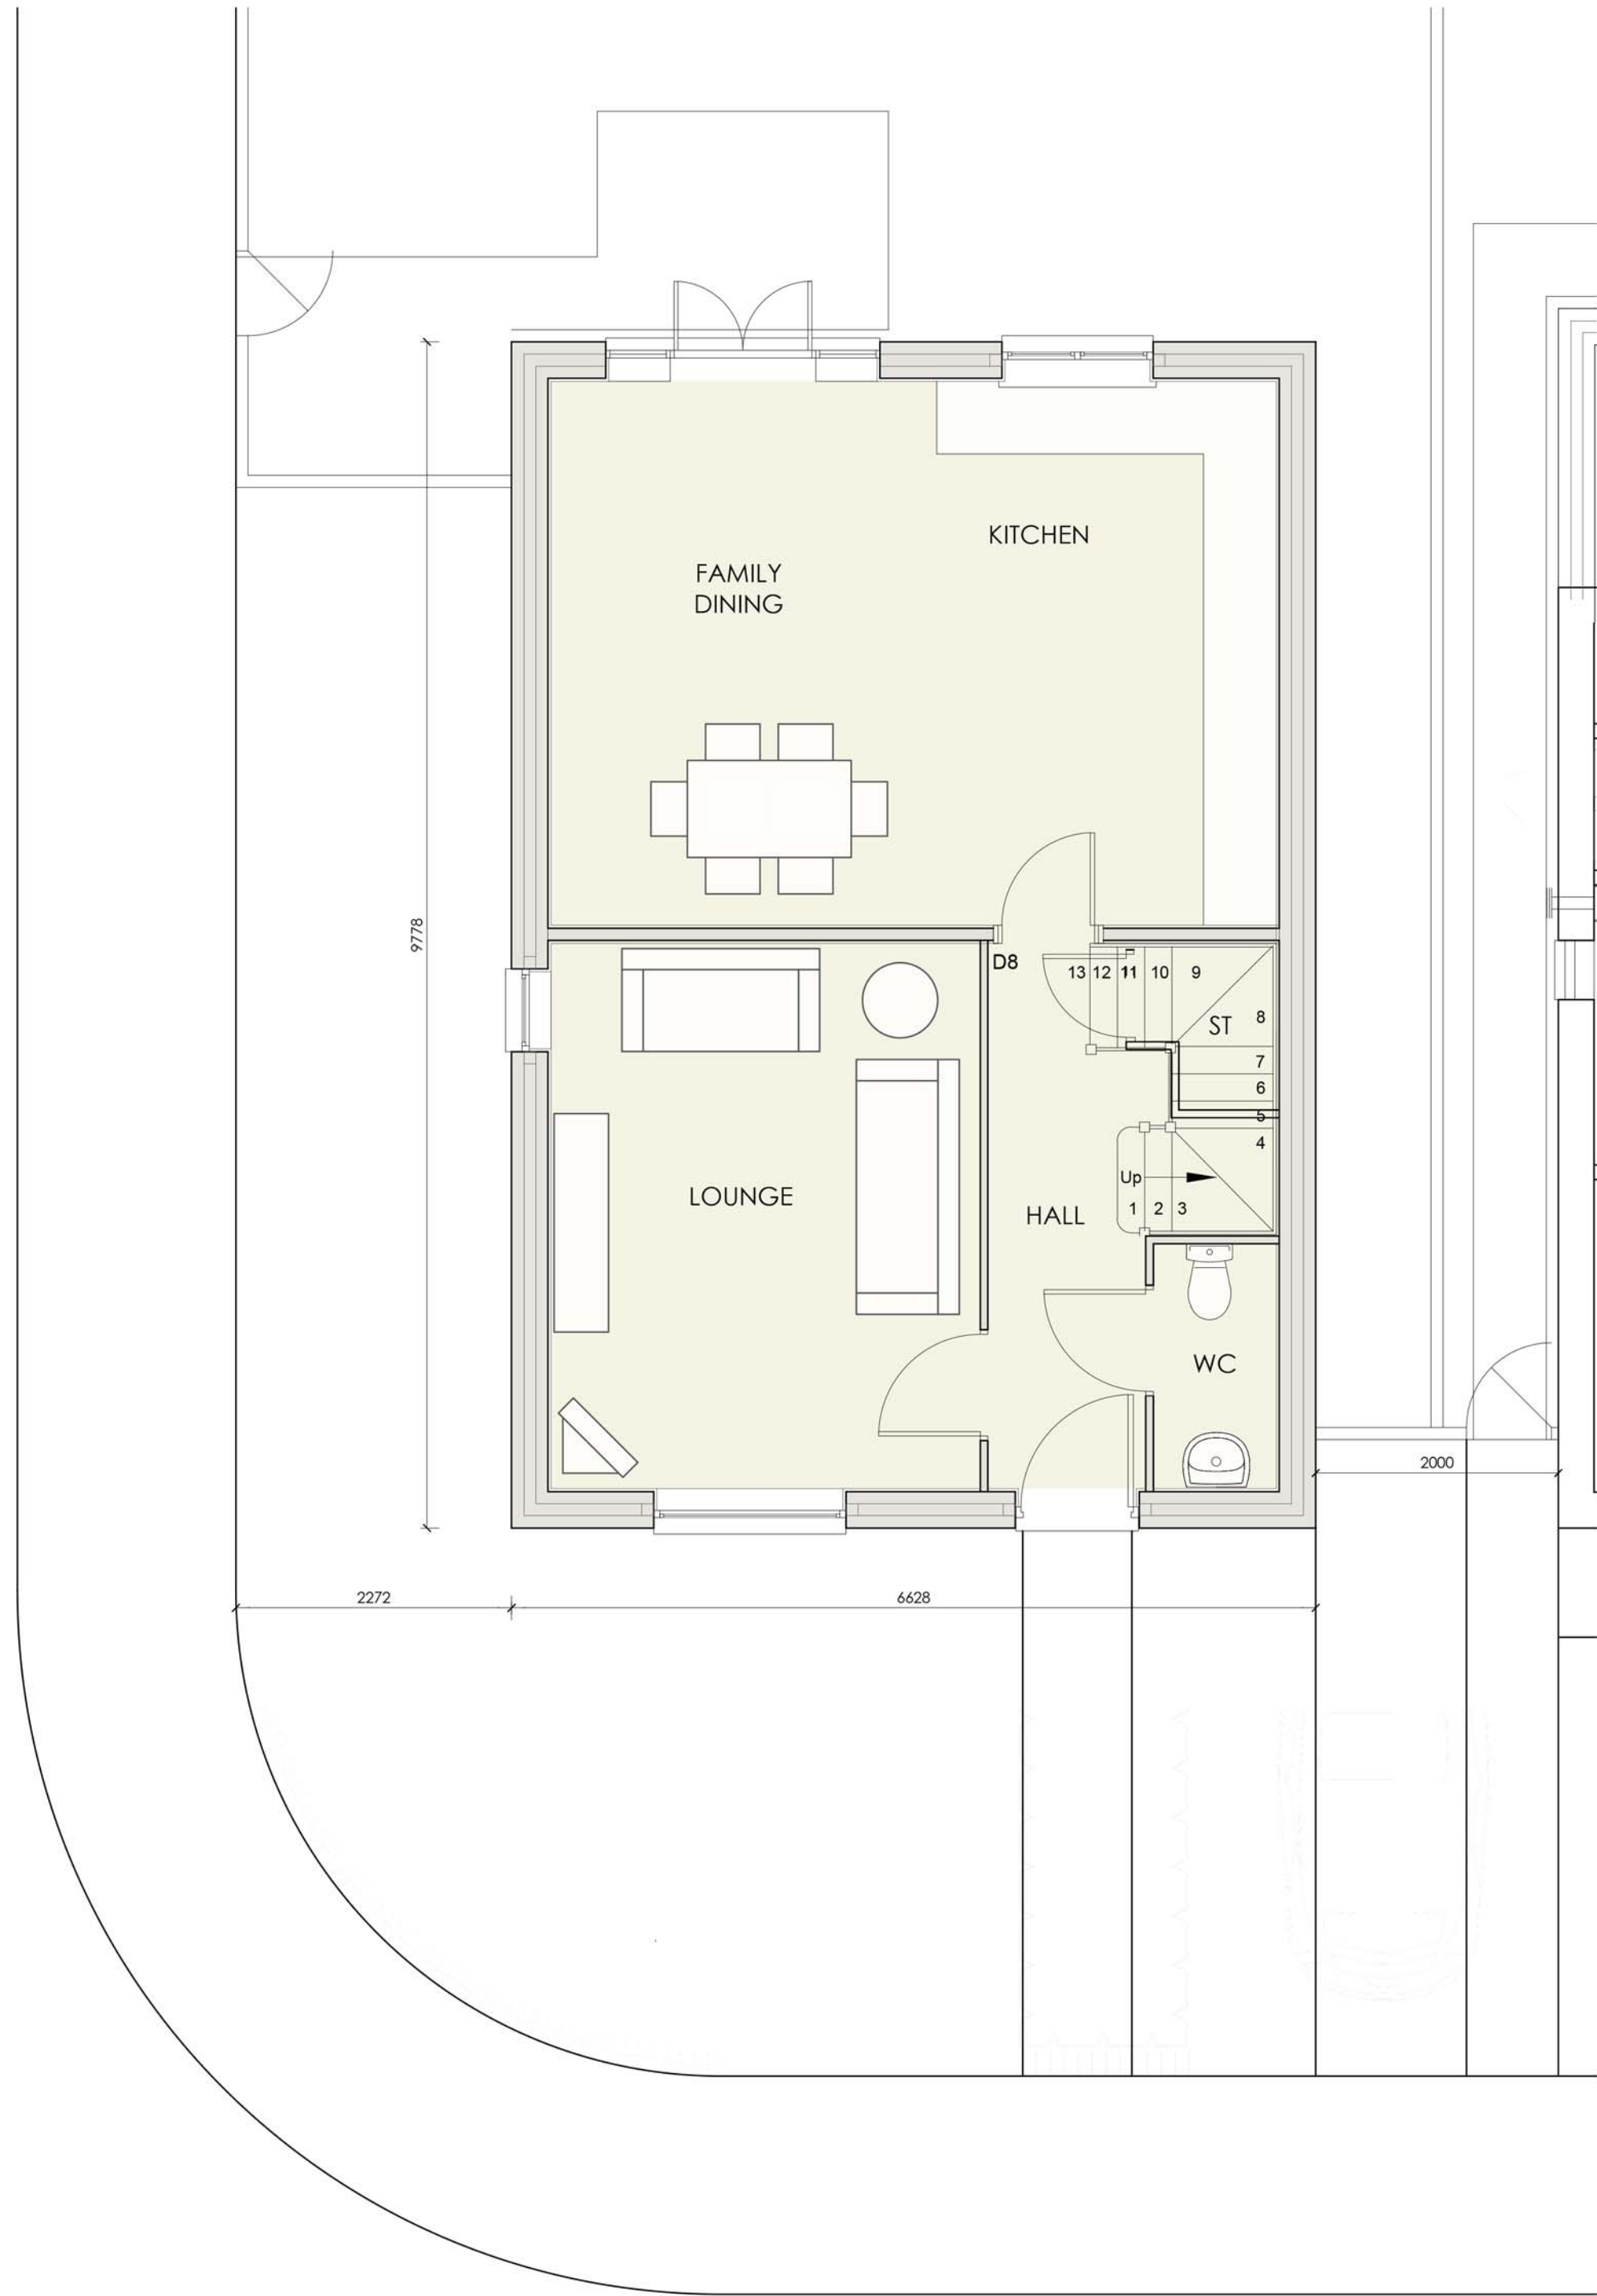

ground floor plan
1:50

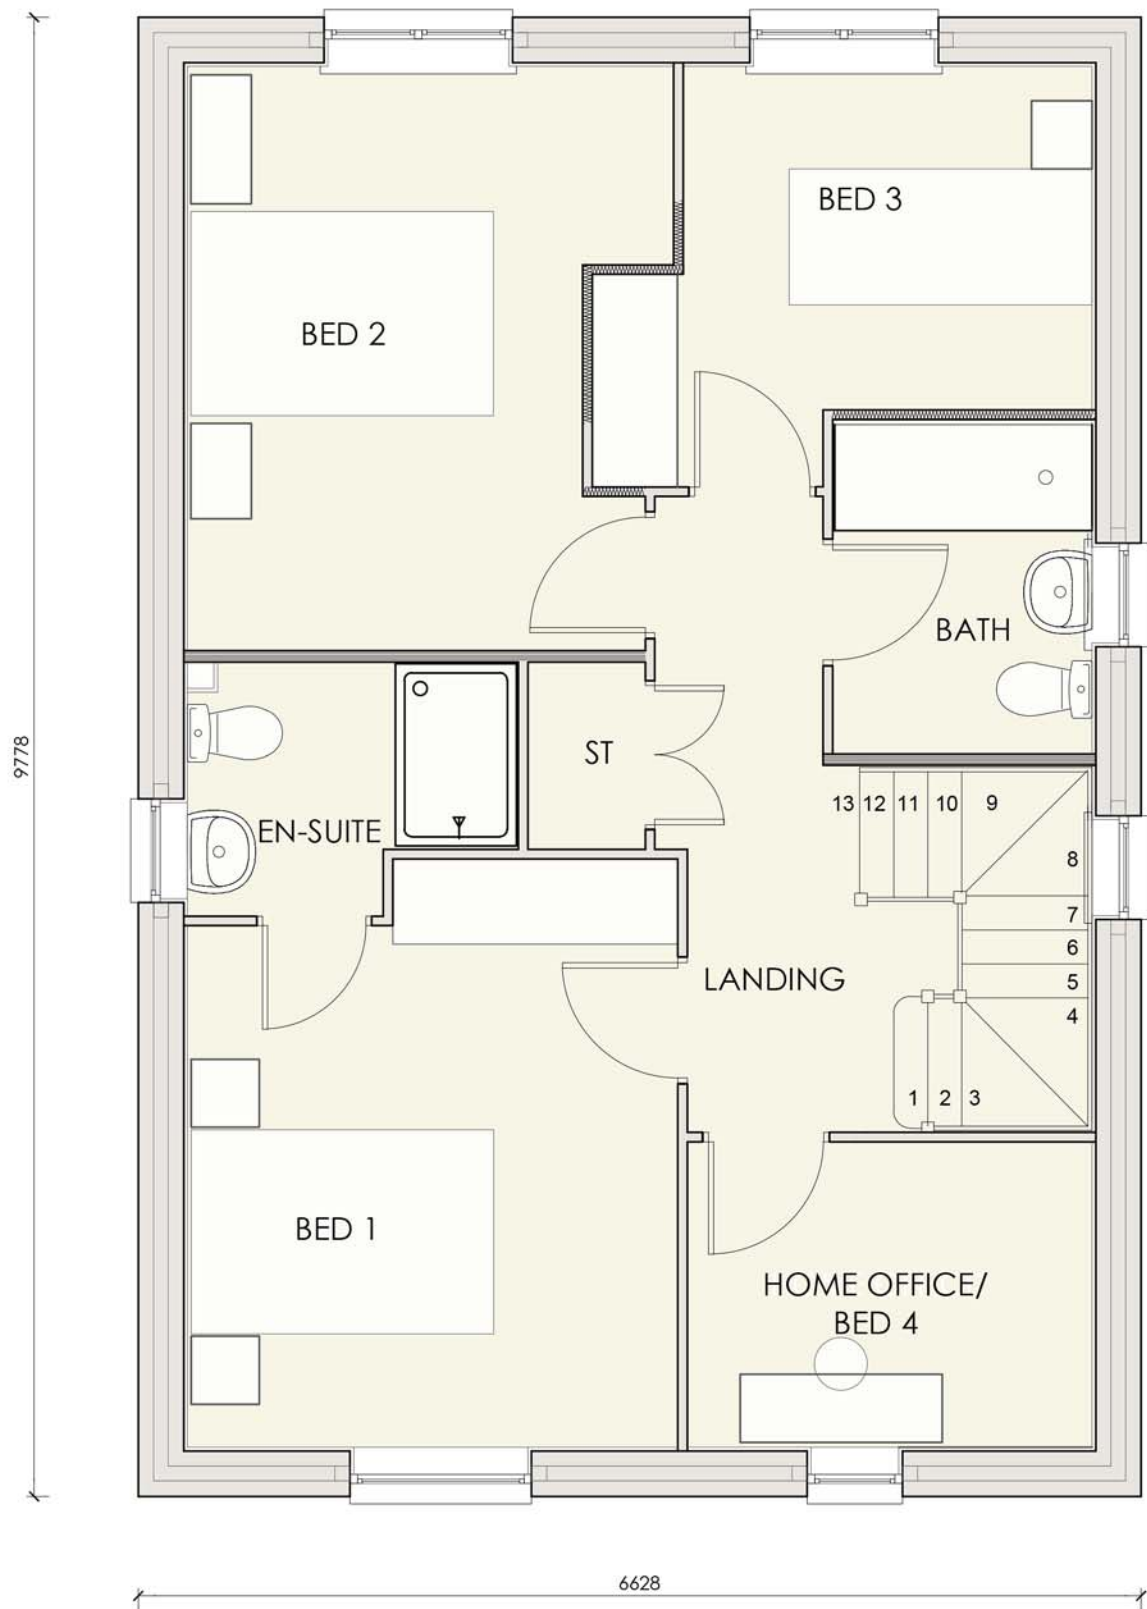

first floor plan
1:50

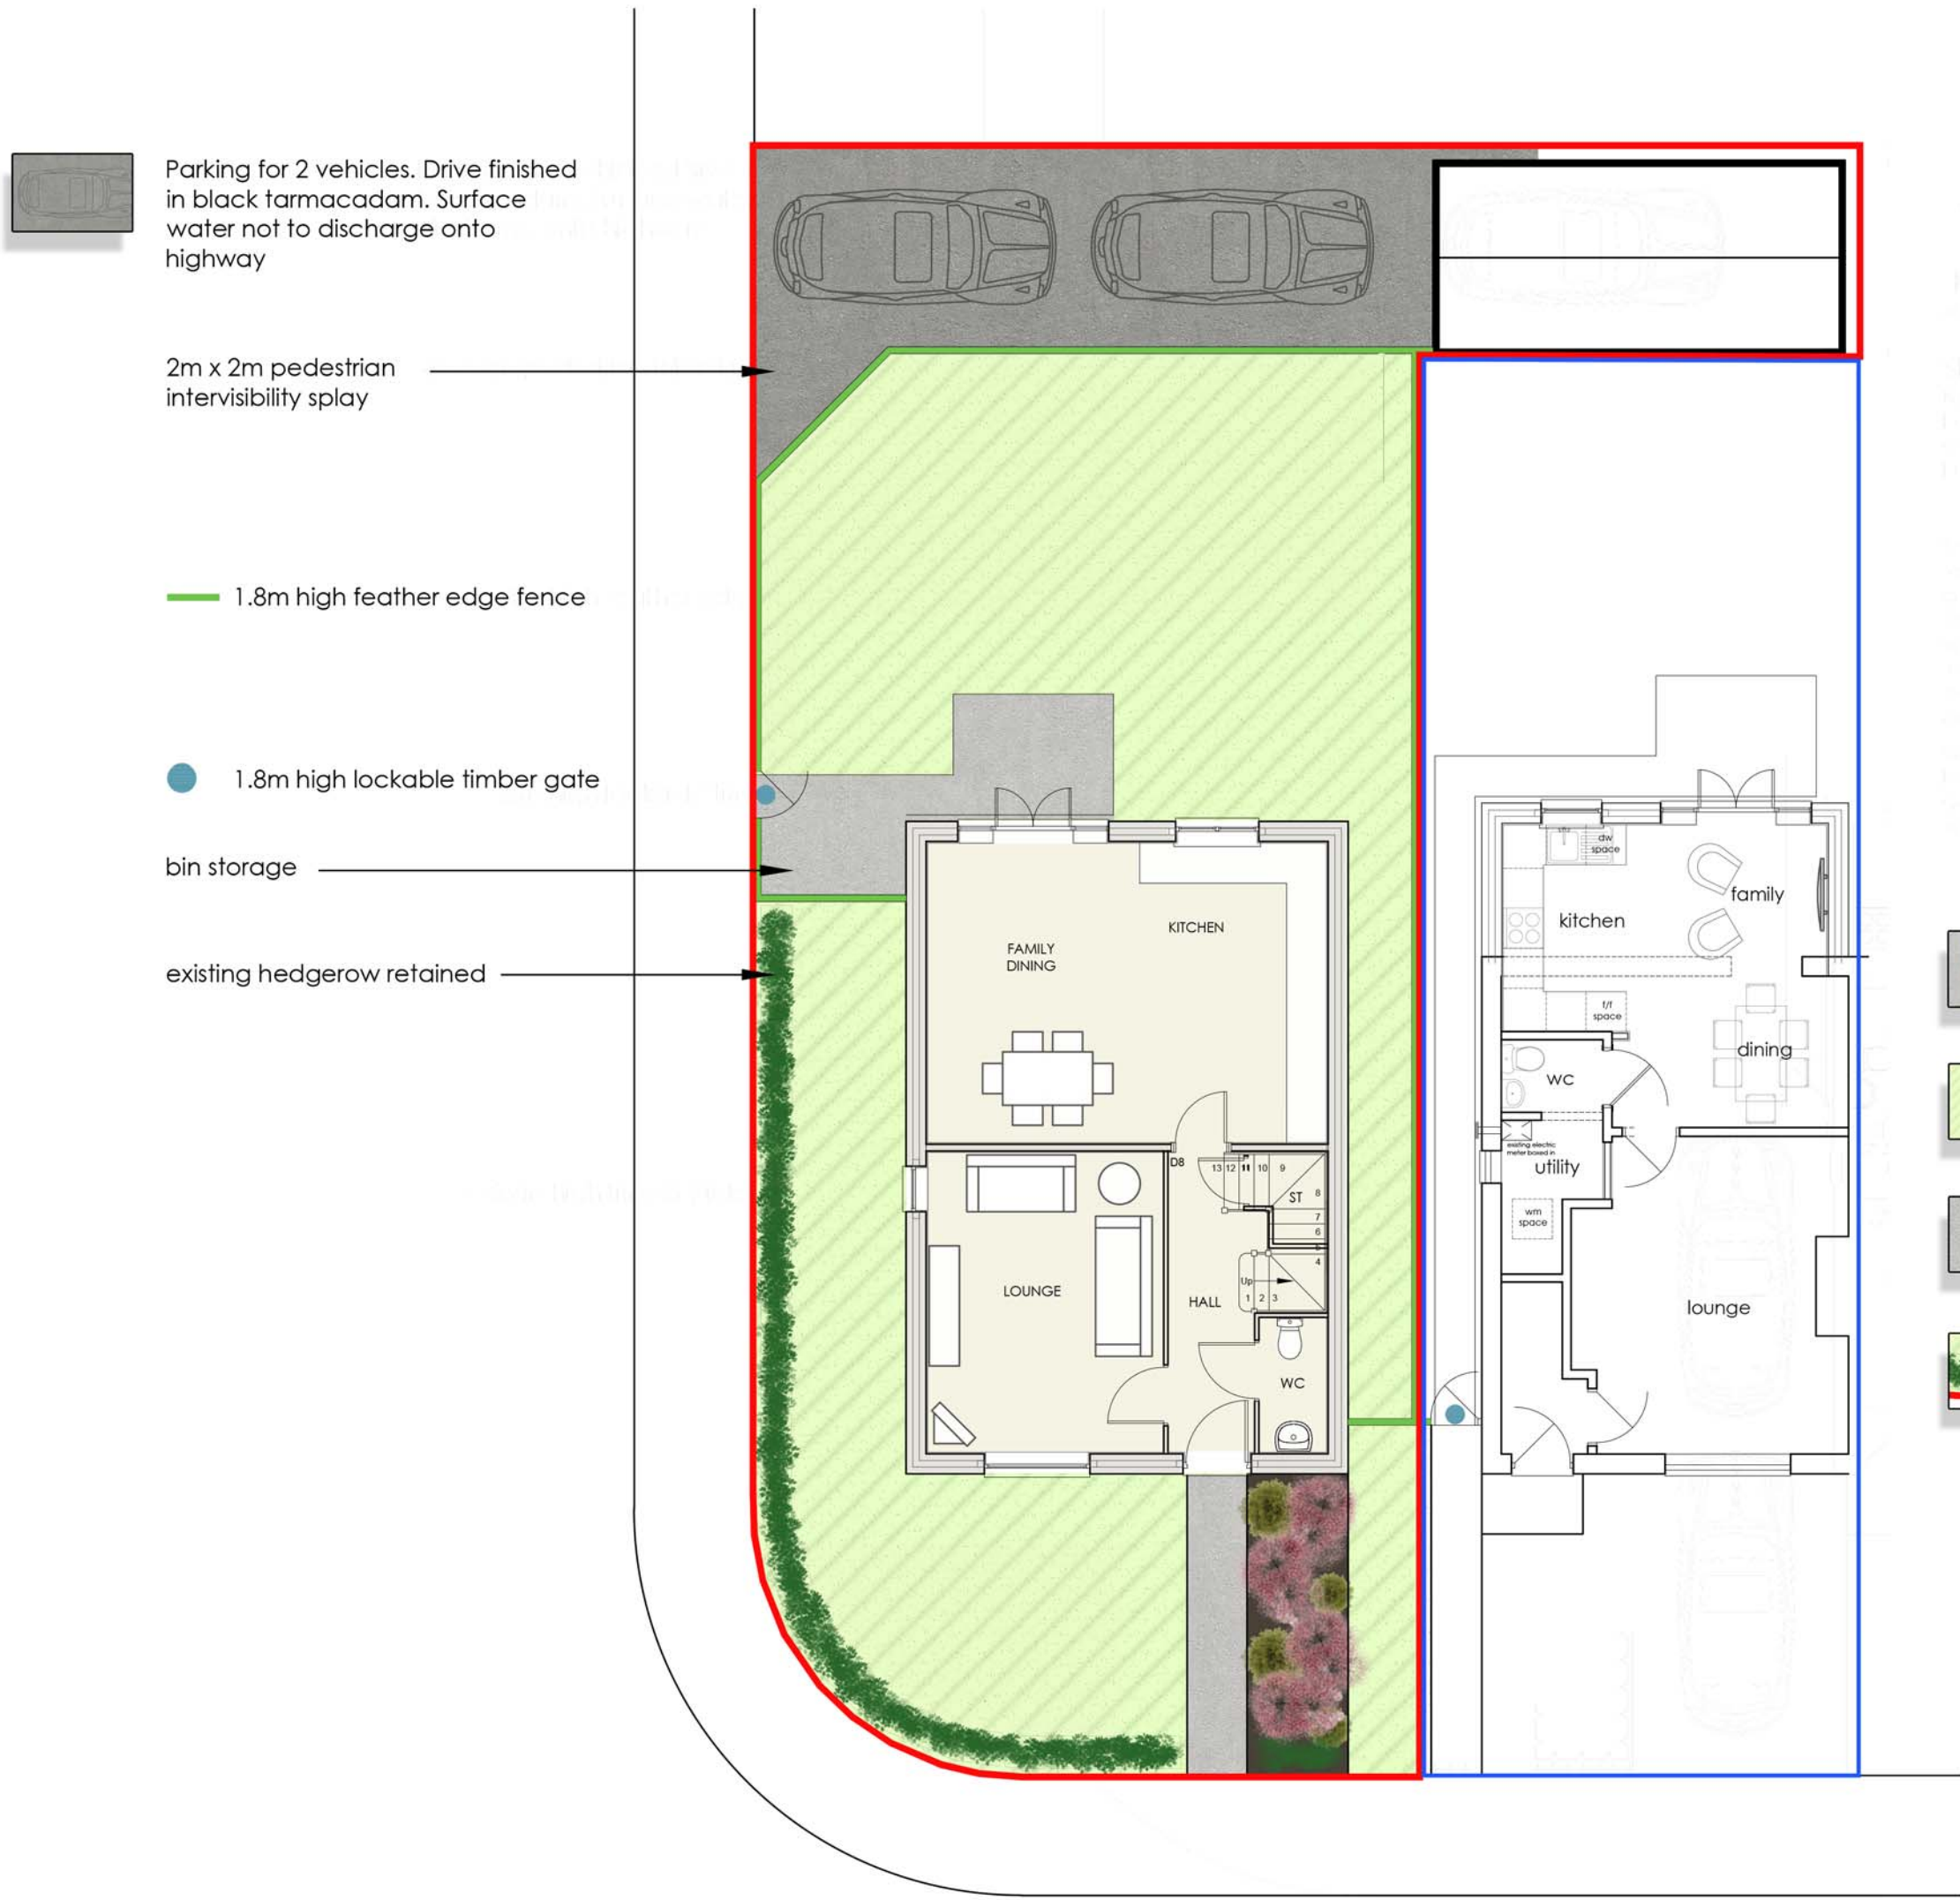

site plan
1:100

Legend

Herbaceous
Miscanthus sinensis 'Gracillimus'

Mis Gra

Shrub
Berberis thunbergii 'Atropurpurea Nana'
Hebe pinguifolia 'Pagei'
Choisya ternata
Hebe 'Midsummer Beauty'

Ber Nan

Heb Pag

Cho ter

Heb Mid

Shrubs to BS 3936 to be planted in debris and weed free topsoil 45cm deep. Topsoil to BS 3882. Any heavily compacted and panned ground to be deep ripped to relieve the compaction. All beds to be accurately cut with even curves and straight lines as appropriate. Allow for 50mm of Contract Ornamental bark mulch to all planting beds. Plants to be good quality bushy stock commensurate with the stipulated pot size.

Grass
Front and rear gardens are to be turfed using good quality meadow turf on 150mm topsoil raked to a tilth with all stones and deleterious materials removed

Ornamental shrub planting, including 50mm depth no-lines bark mulch

Areas of cultivated-grade turf

Grey Concrete paving slabs

Existing hedgerow