
PLAN REFERRED TO:

HOYLAND COMMON

Deed SYCC1919 (Part transfer)

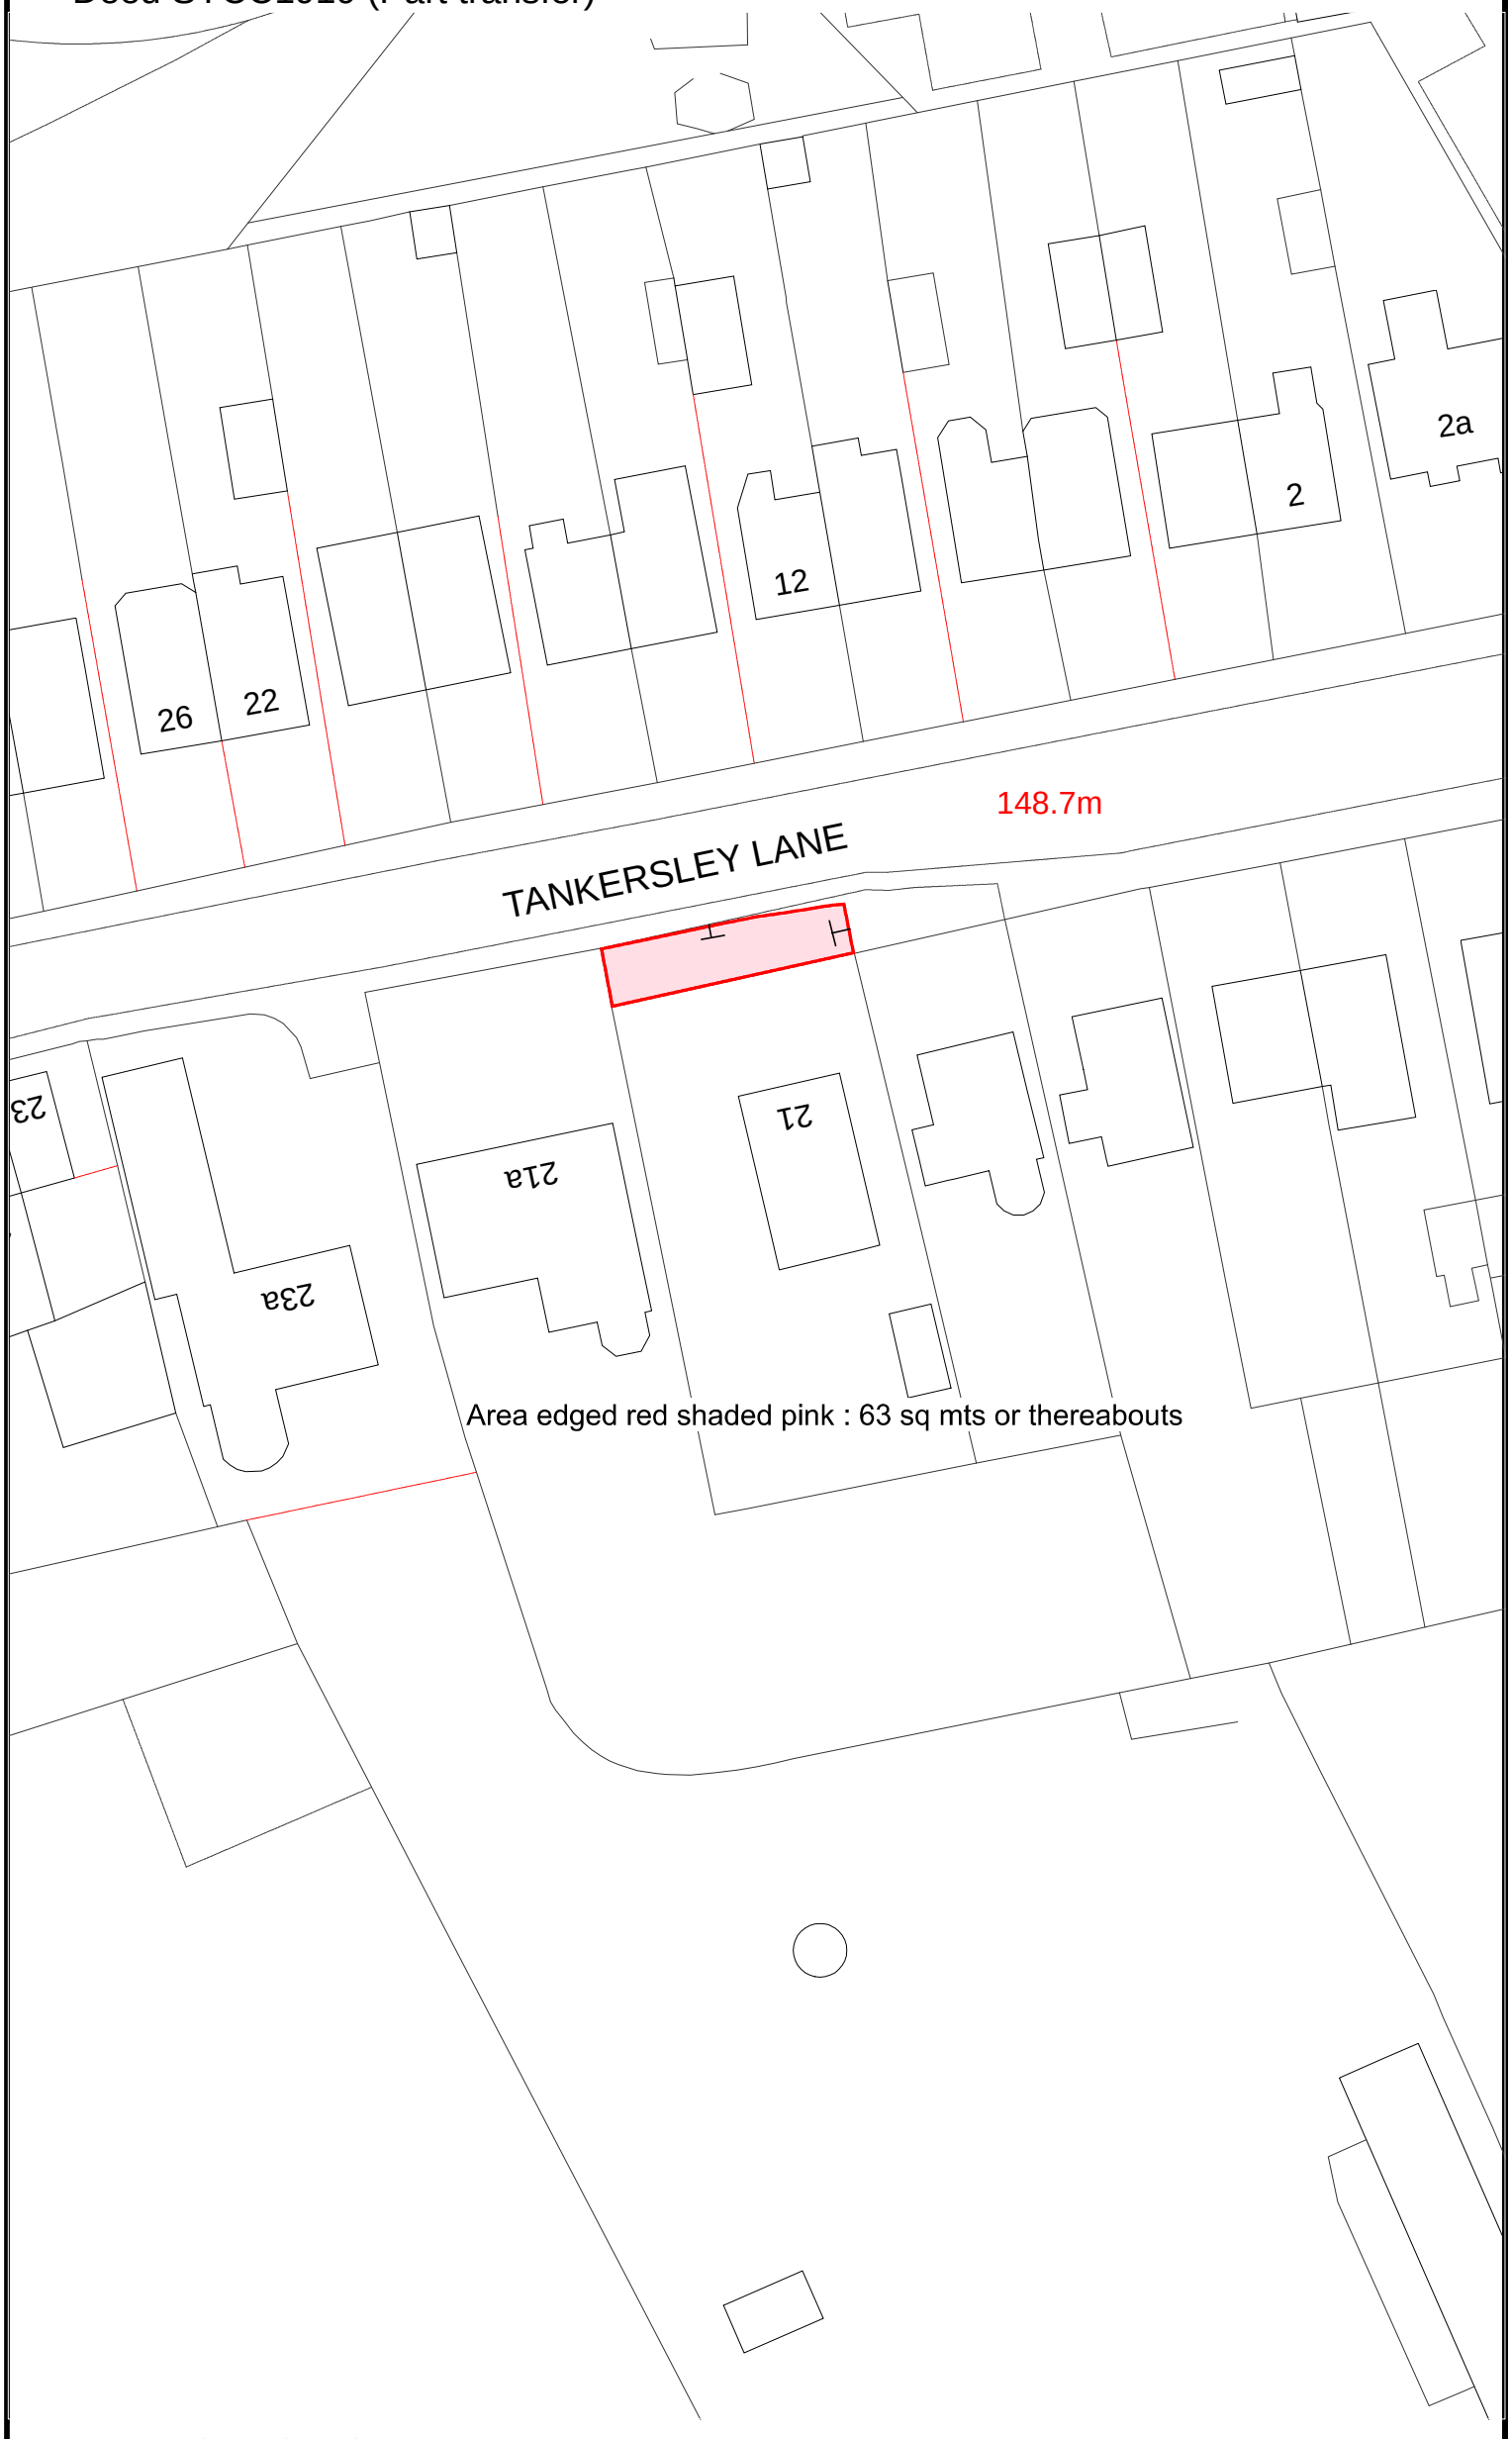

BARNSLEY
Metropolitan Borough Council

Strategic Property and Procurement/Asset Management
PO Box 634, Barnsley, S70 9GG

e-mail: Assetmanagement@barnsley.gov.uk
website: www.barnsley.gov.uk

Reproduced from the Ordnance Survey mapping with the permission of Her Majesty's Stationery Office. © Crown Copyright. Unauthorised reproduction infringes Crown Copyright and may lead to prosecution or civil proceedings.

Licence number 100022264 (2006)

Scale 1: 500

Plan No: JK3018 Date: 30/01/2020