
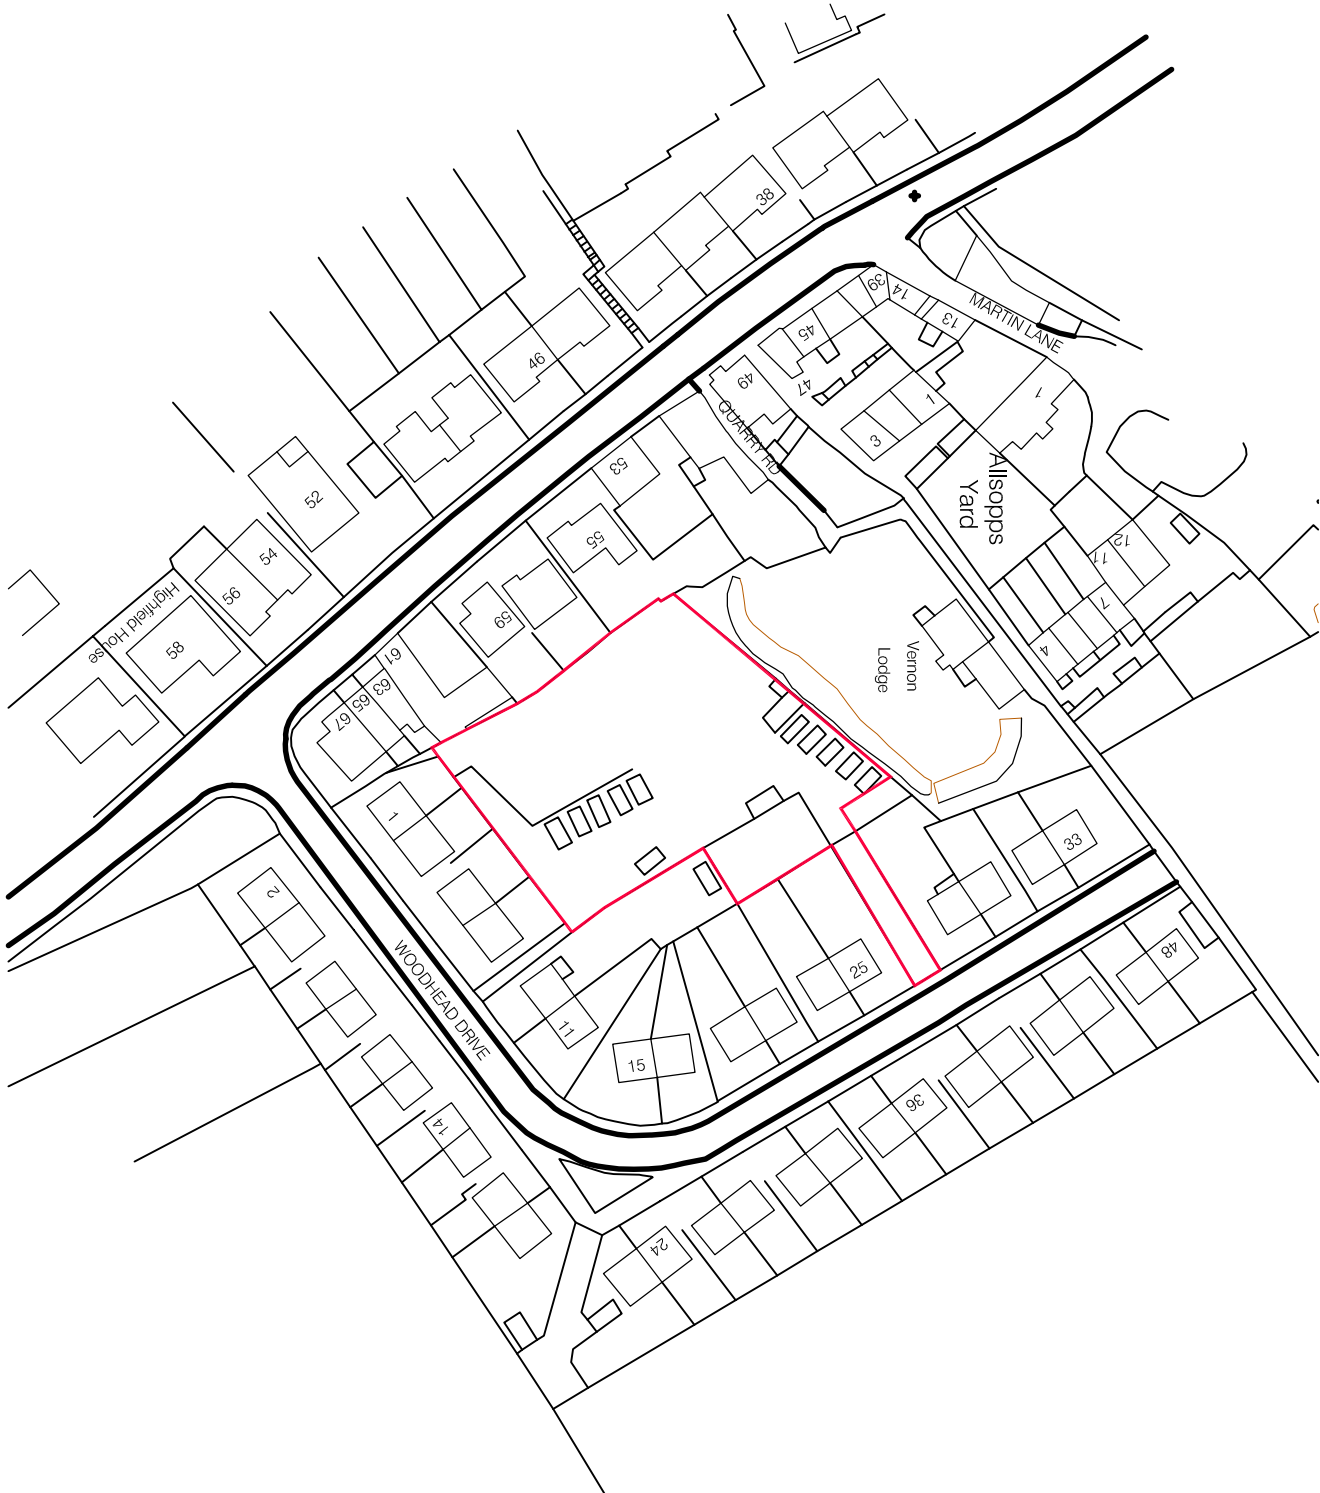


NJT DESIGN LIMITED - DISCLAIMER:

This drawing is copyright and shall not be reproduced or used by any other person without the written consent of NJT Design Limited. It is to be read in conjunction with all other related drawings and documentation. It is the responsibility of the client to ensure that the drawing is used in accordance with the Building Regulations. This is a preliminary drawing and is not to be used for construction purposes. Materials not in conformity with relevant British or European Standards/Codes of practice or materials known to be deleterious to health & safety must not be used or specified on the project.

XREFS IN THIS DRAWING

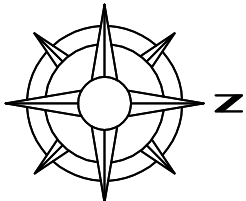

OAKWELL HOMES

No.	Date	Description	Checked By
CLIENT			

PROJECT
DEVELOPMENT AT
WOODHEAD DRIVE,
BLACKERHILL, BARNSELEY

TITLE

EXISTING LOCATION
PLAN

DRAWING STATUS

PLANNING AMENDMENT

DRAWN	NJT	CHECKED	NJT
-------	-----	---------	-----

SCALE 1:1250 @ A3

DATE AUGUST 2009

NJT

DESIGN

LIMITED

barn 4

hunslet farm

wetherworth

chesterfield

S42 6NB

JOB NO.	DRAWING NUMBER	REV
09-001	A(00)-01	C