
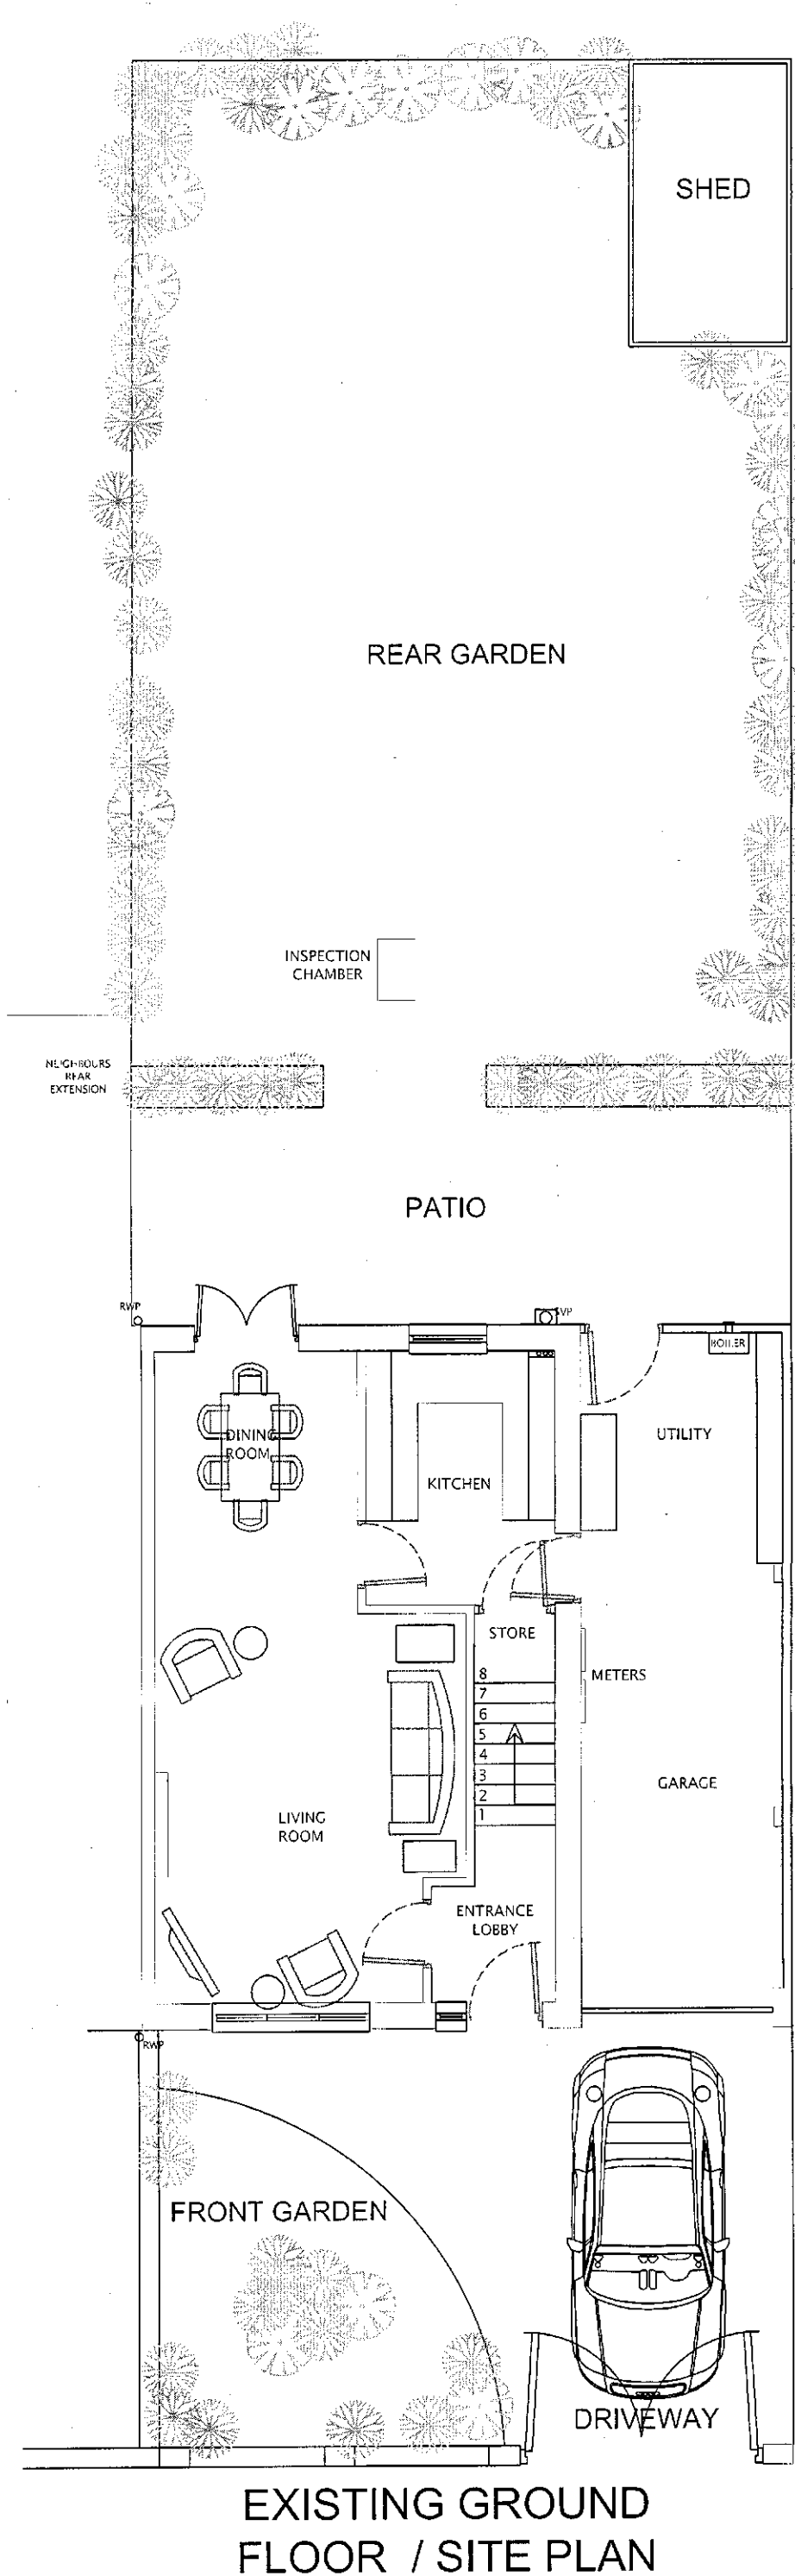
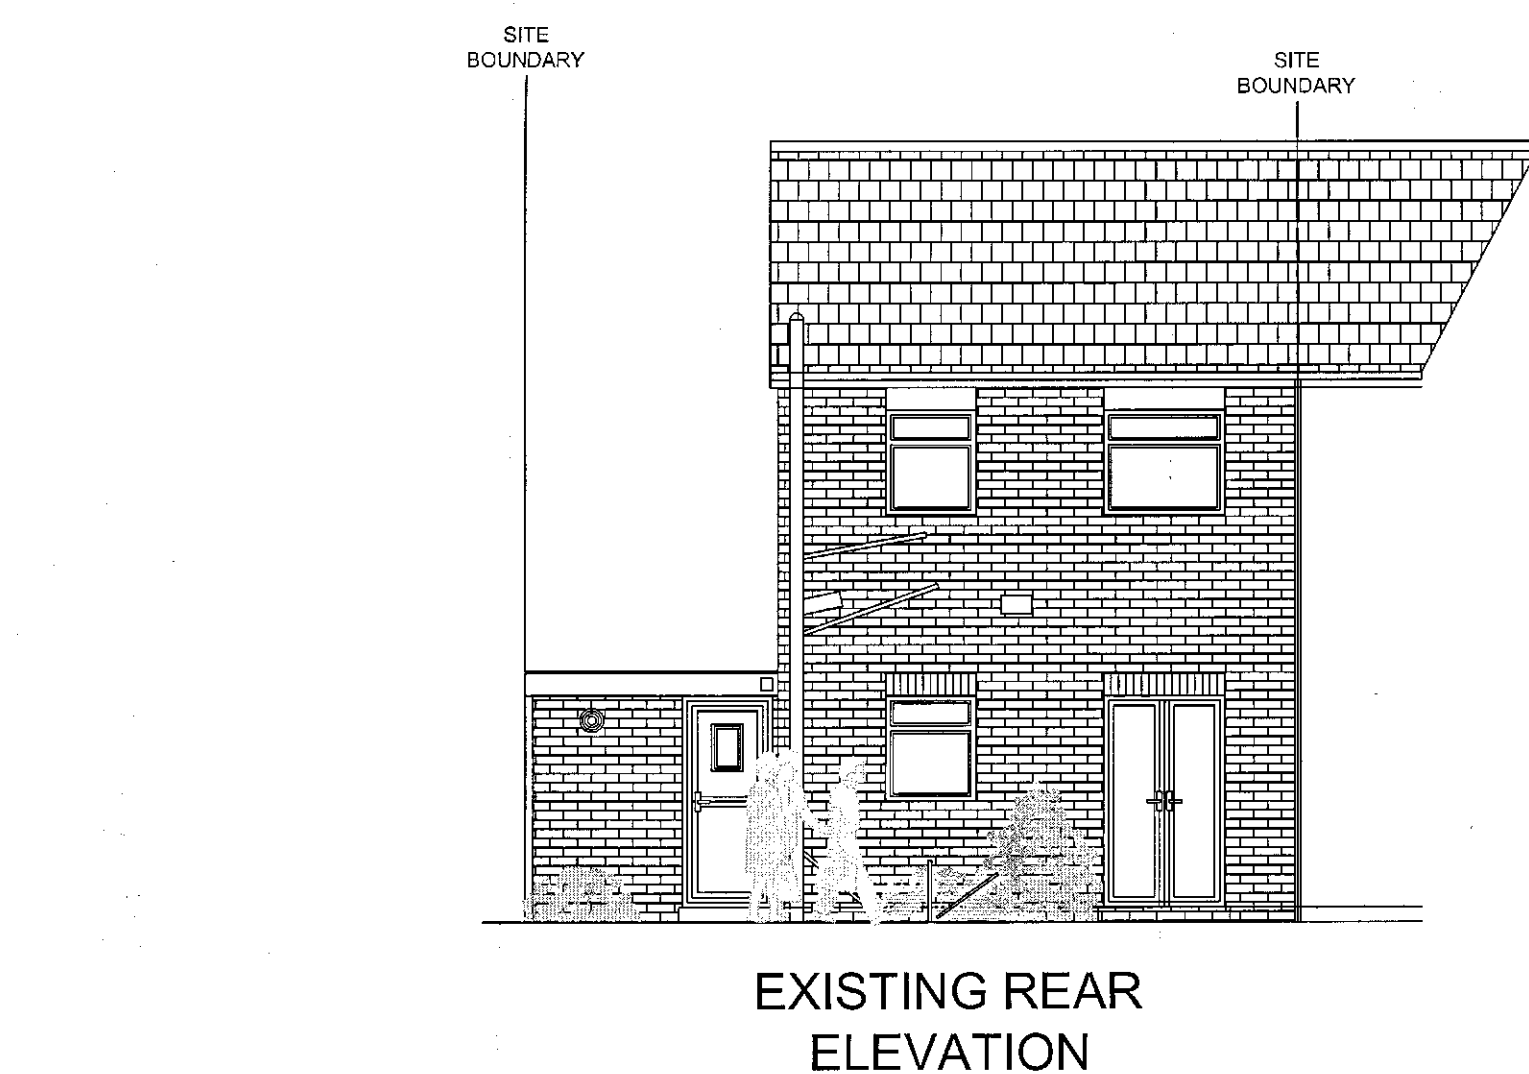
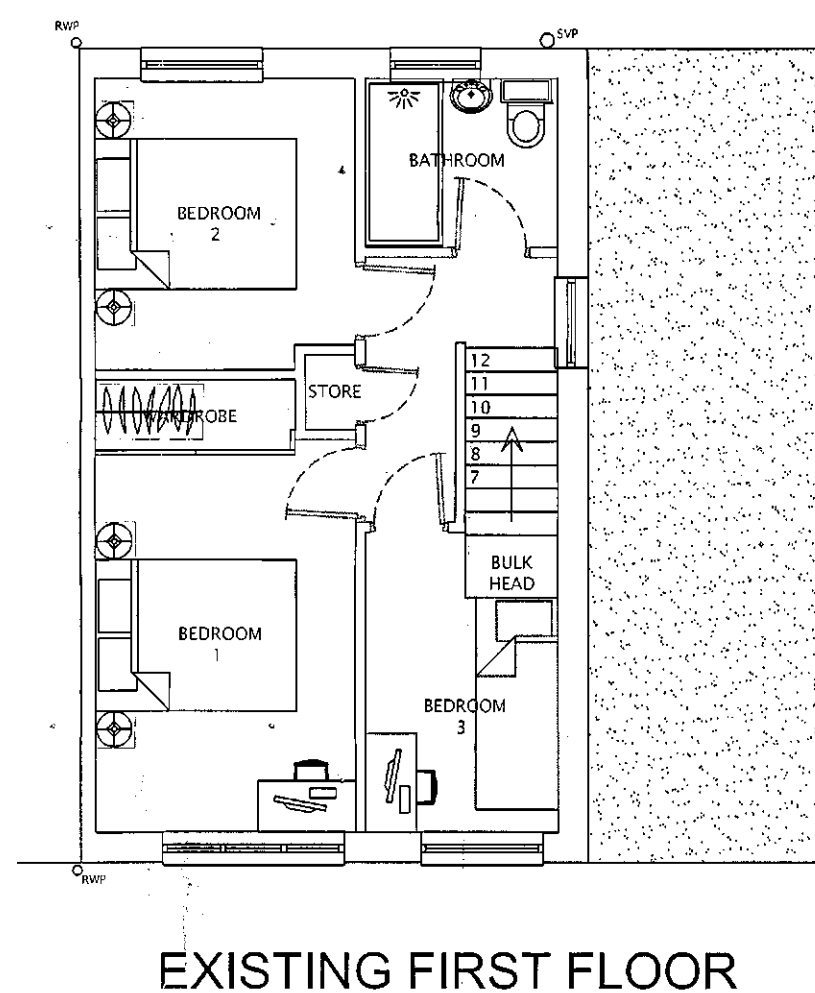
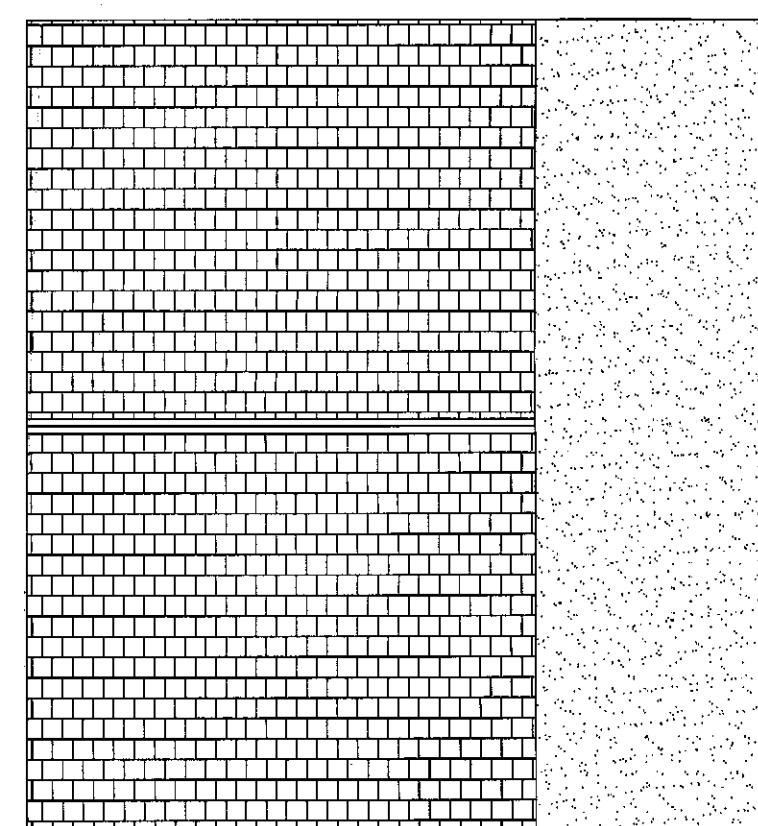
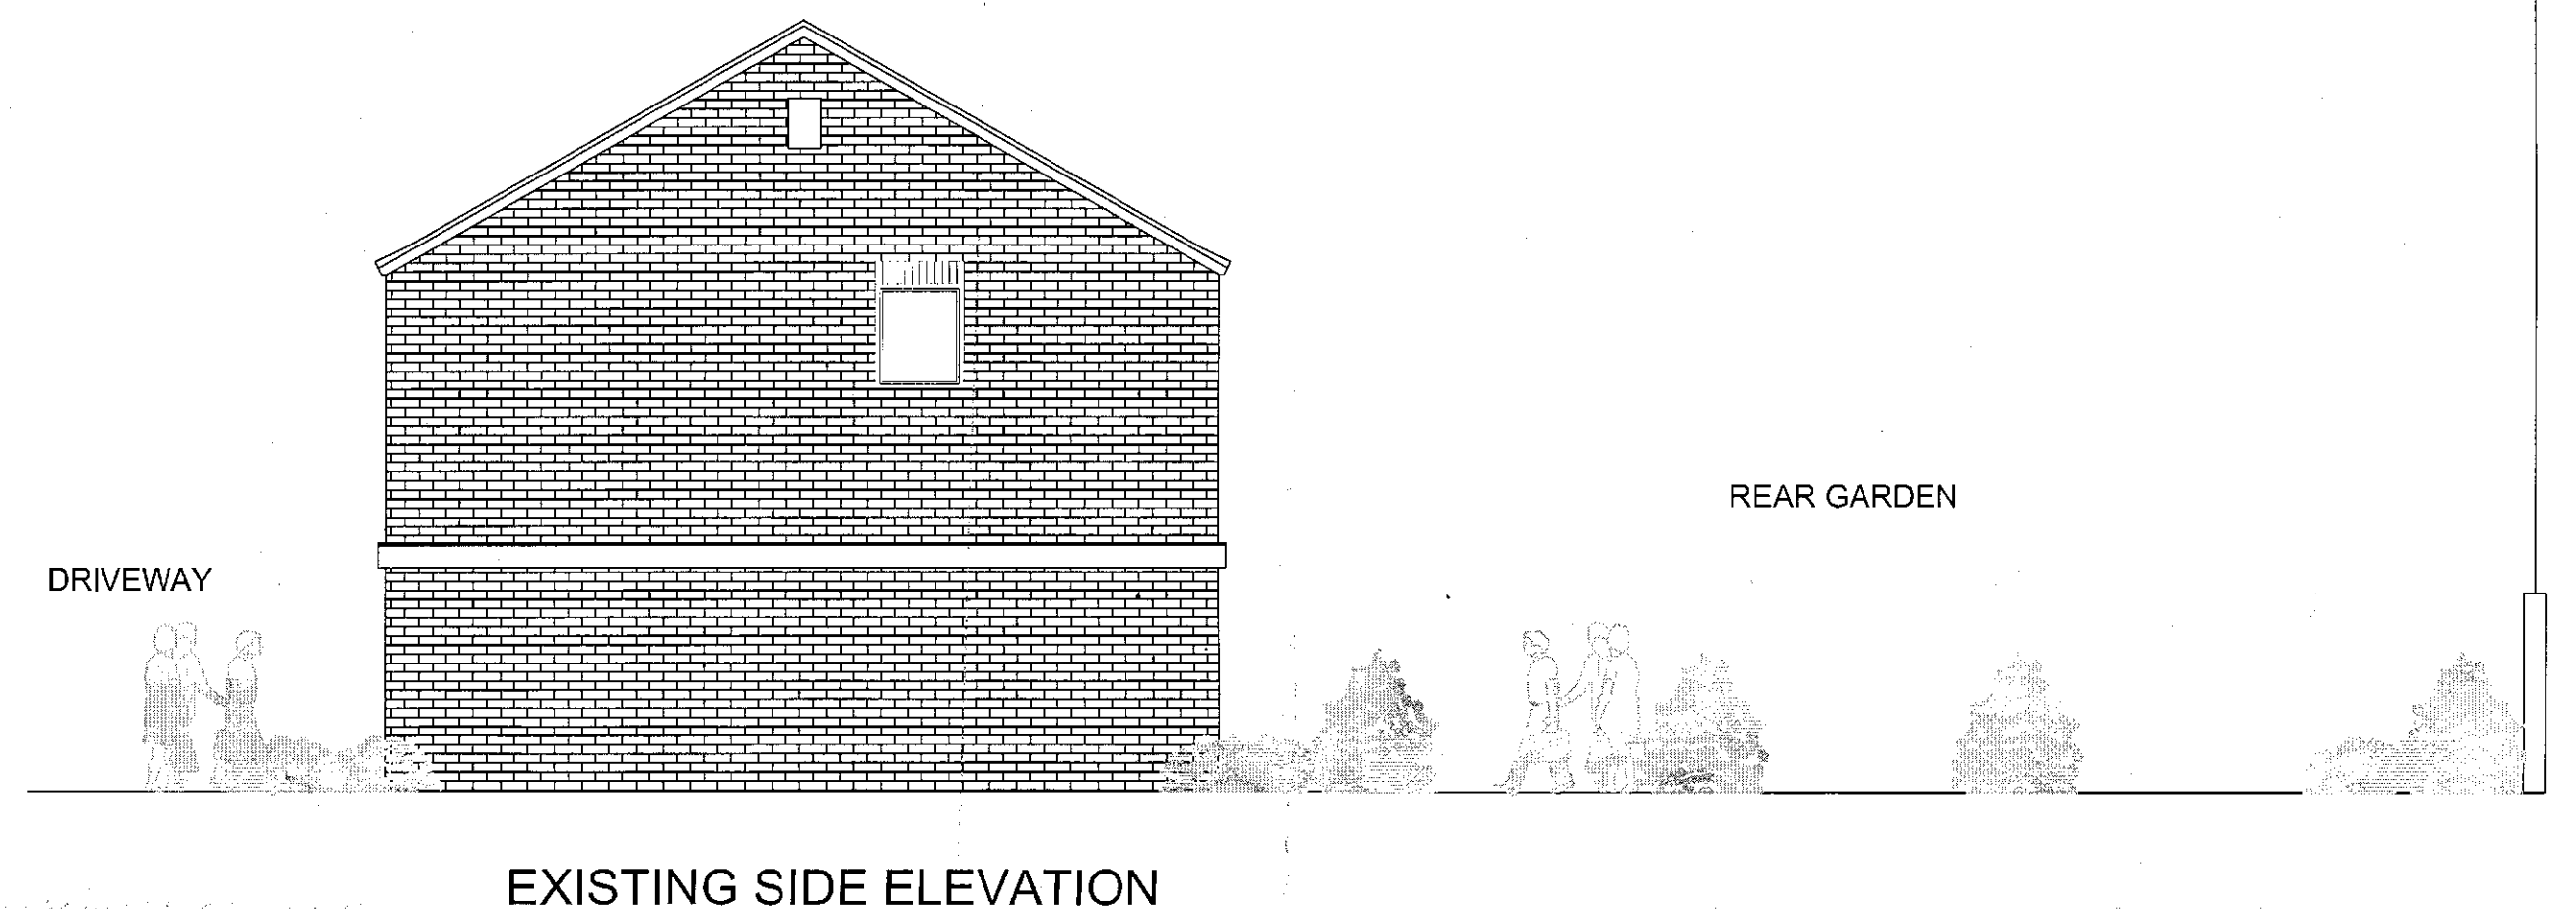



MR W AND MRS L SAXTON

3 TOR CLOSE,
BARNLEY, S71 1XS

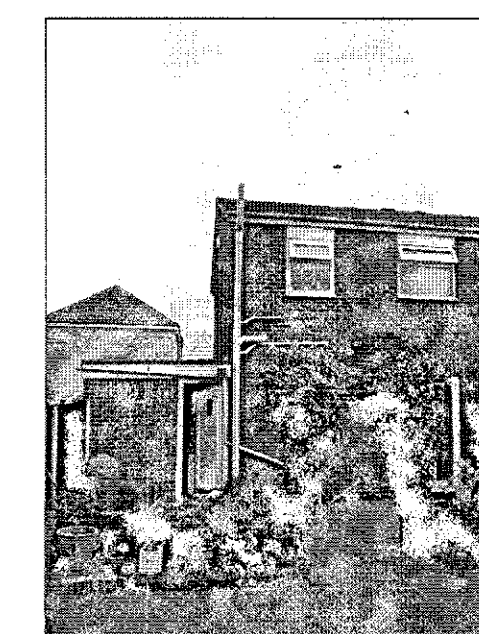

EXISTING SECTION /
SIDE ELEVATION

REAR GARDEN

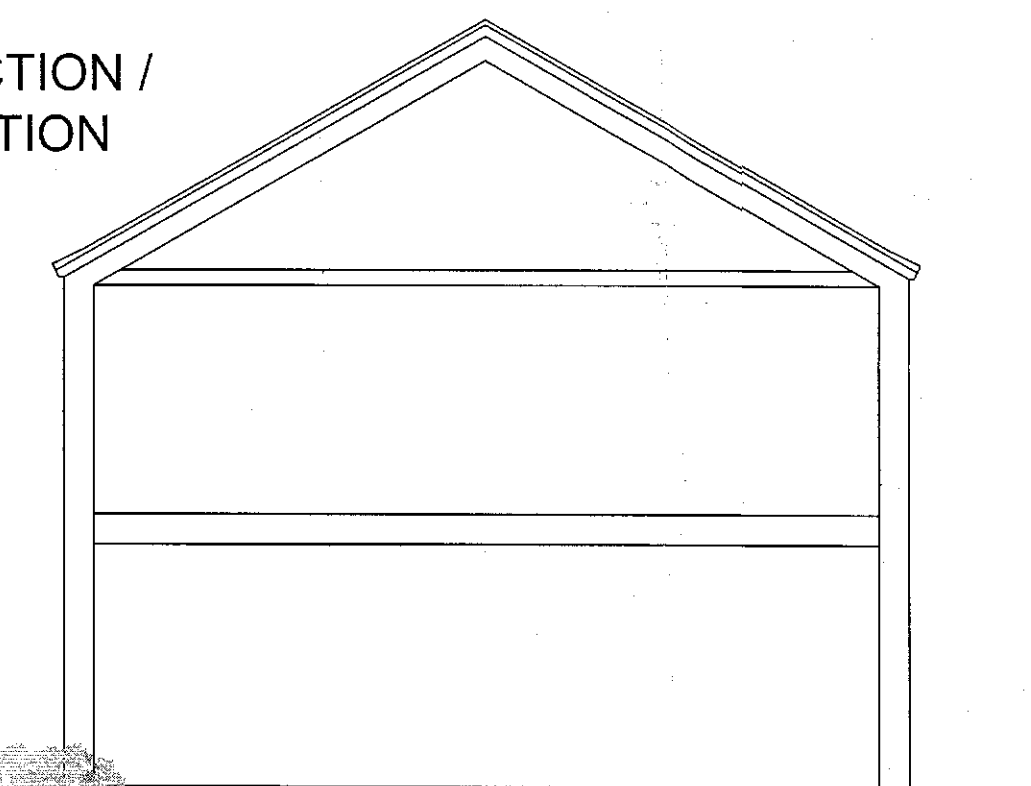

EXISTING PLANS AND ELEVATIONS

A S D

ARCHISmart

- Architectural design
- Planning & Building Regulations
- Landscape architecture
- 3D Visualisation & model making

ARCHISmart DESIGNS

CLIENT
MR.&MRS.SAXTON

PROJECT
3.TOR.CLOSE
BARNLEY.S71.1XS

DRAWING OF
EXTENSION.TO.SIDE,REAR.&PORCH
PROPOSED.PLANS.&ELEVATIONS

drawing no	rev	date
DWG-001	-	JUNE-14
scale	drawn	checked by
1:75@A1	SMT	WS
		checked date
		JUNE-14

51 LARKSPUR WAY
WAKEFIELD
WF2 0FD

M-07843234329
T-01924 371187
E-info@archismartdesign.co.uk