




Street Scenes

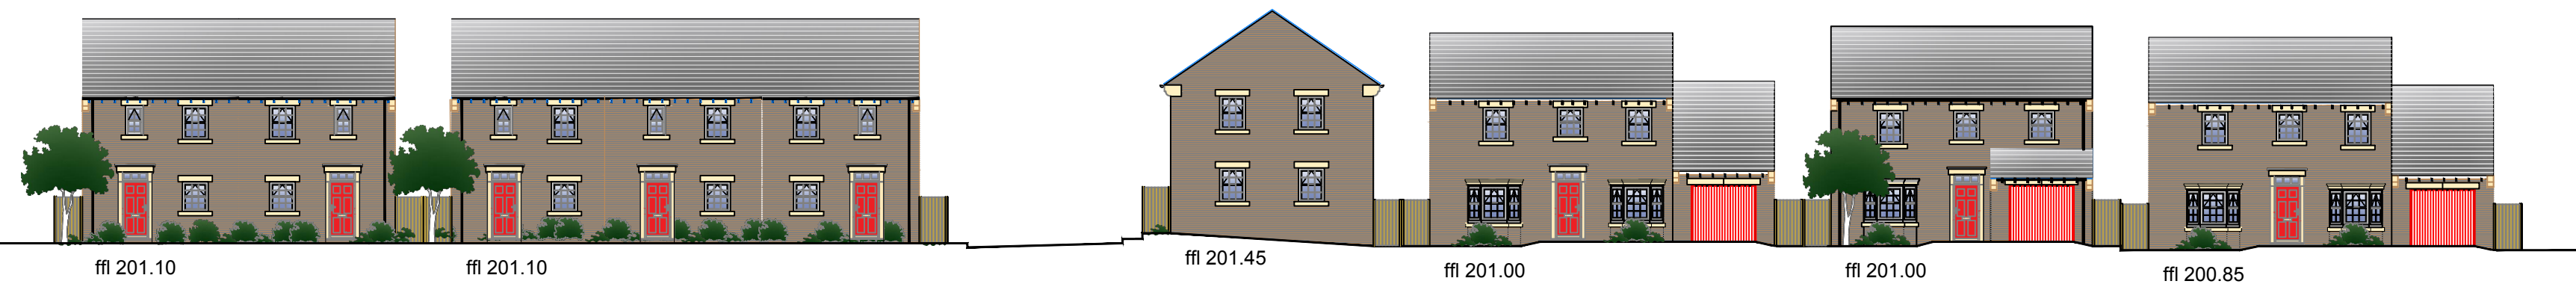


Street Scene 1

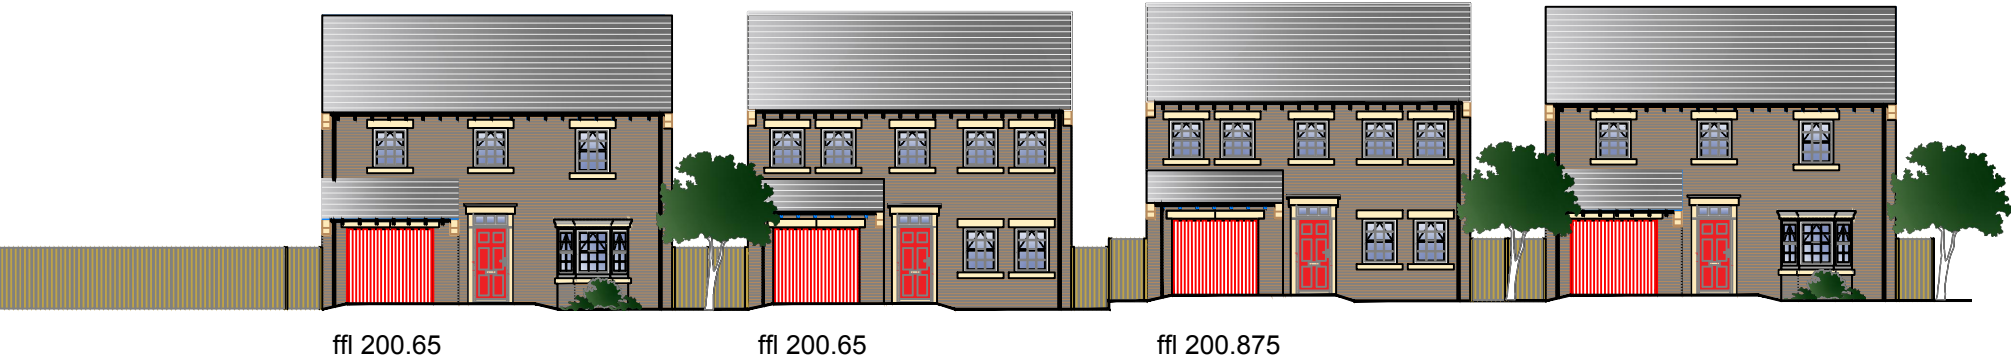

Street Scene 2

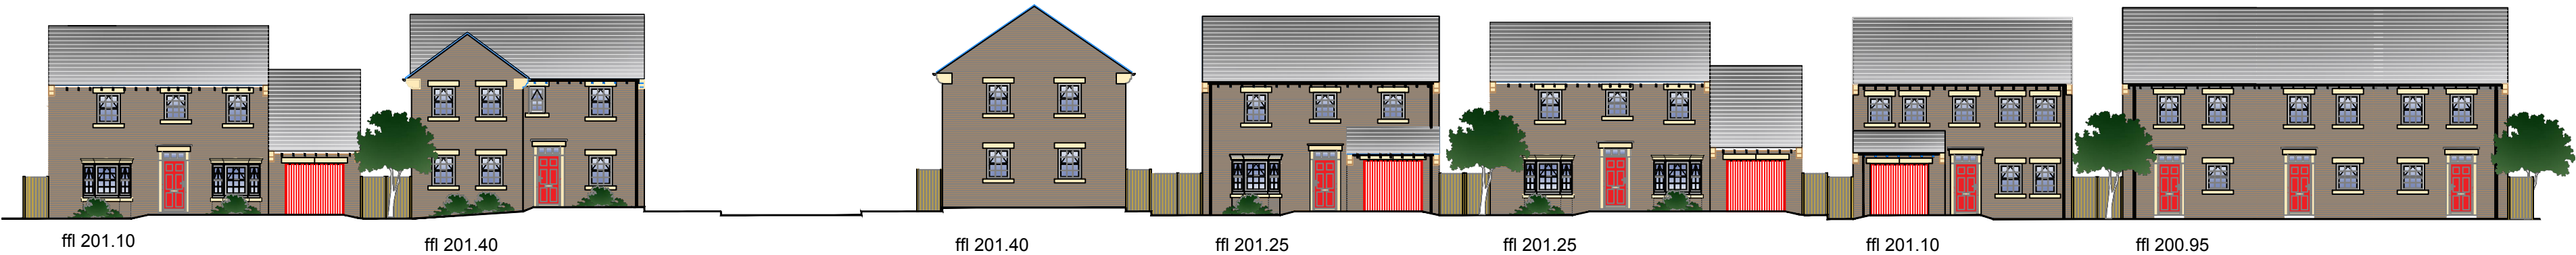

Street Scene 3

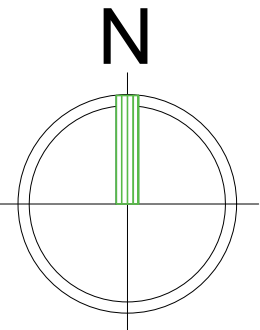

Revision notes:			Revision notes:			Revision notes:			Date: 06.06.18		Project: Saunderson Road, Penistone		OrionHomes SO GOOD TO COME HOME TO Unit 5, Benton Office Park, Bennett Avenue, Horbury, Wakefield, WF4 5RA, Tel: 01924 831030
Rev:	Date:	Notes:	Rev:	Date:	Notes:	Rev:	Date:	Notes:	Scale @ A1: 1:794.7405		Drawing Number: Street Scenes - 6295 003		
..	..	..	..	..	..	..	..	..	Drawn By: CD		Revision: -		