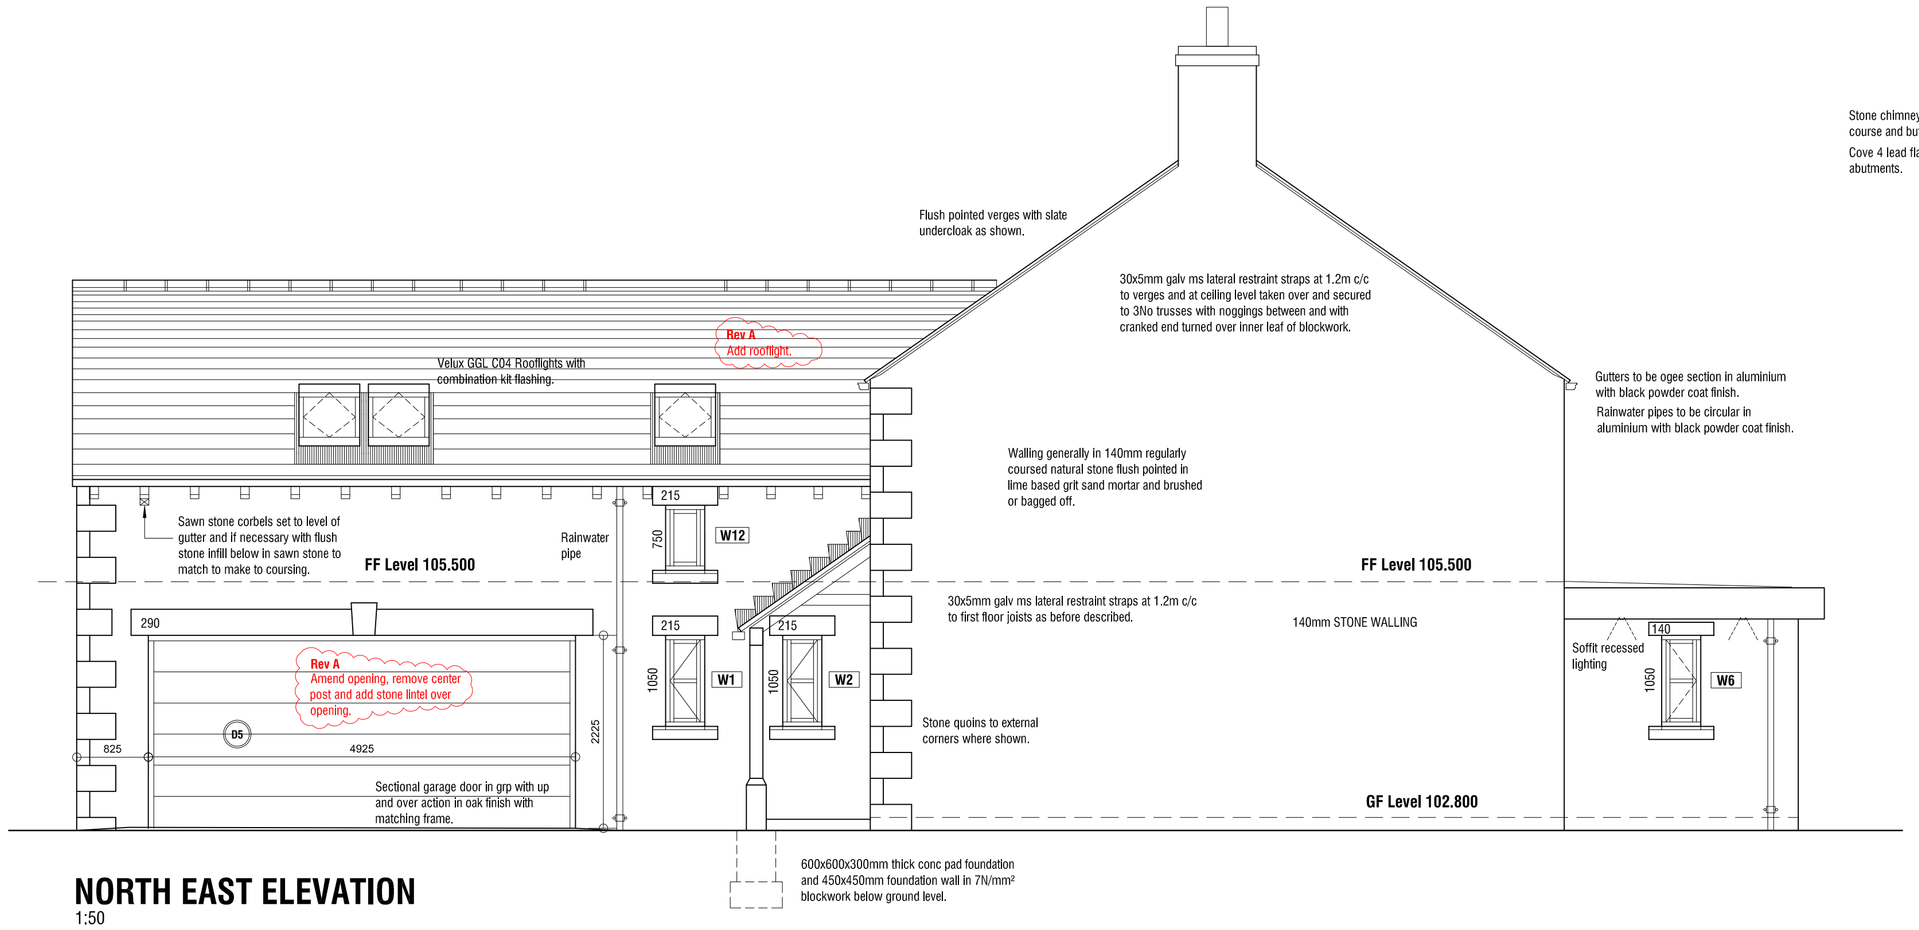

NORTH EAST ELEVATION
1:50

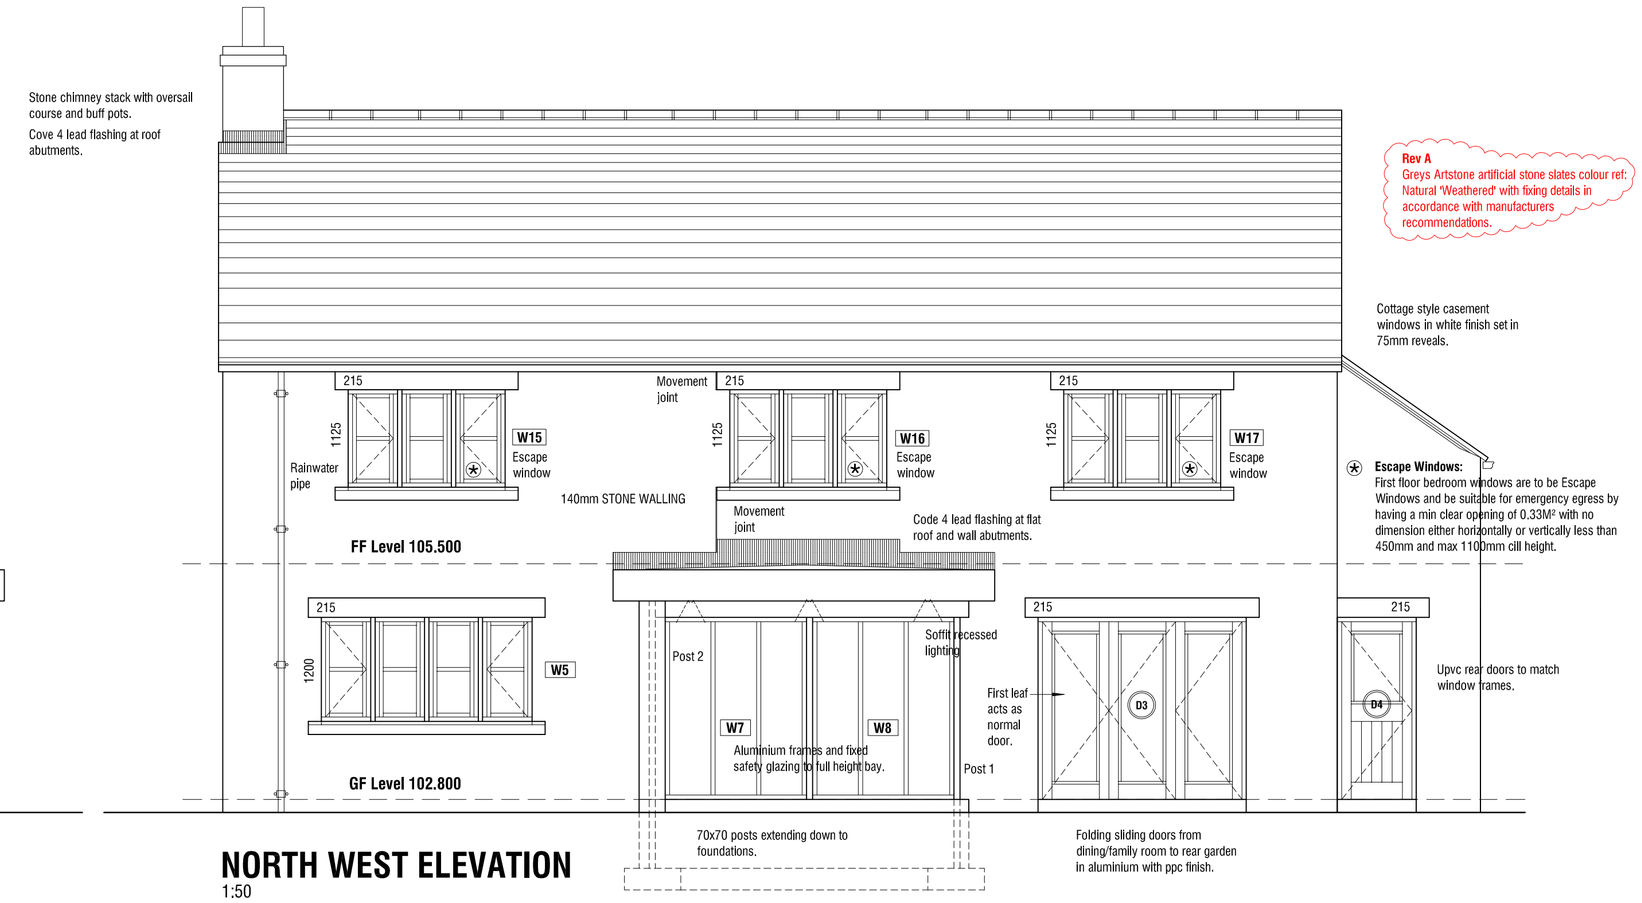

NORTH WEST ELEVATION
1:50

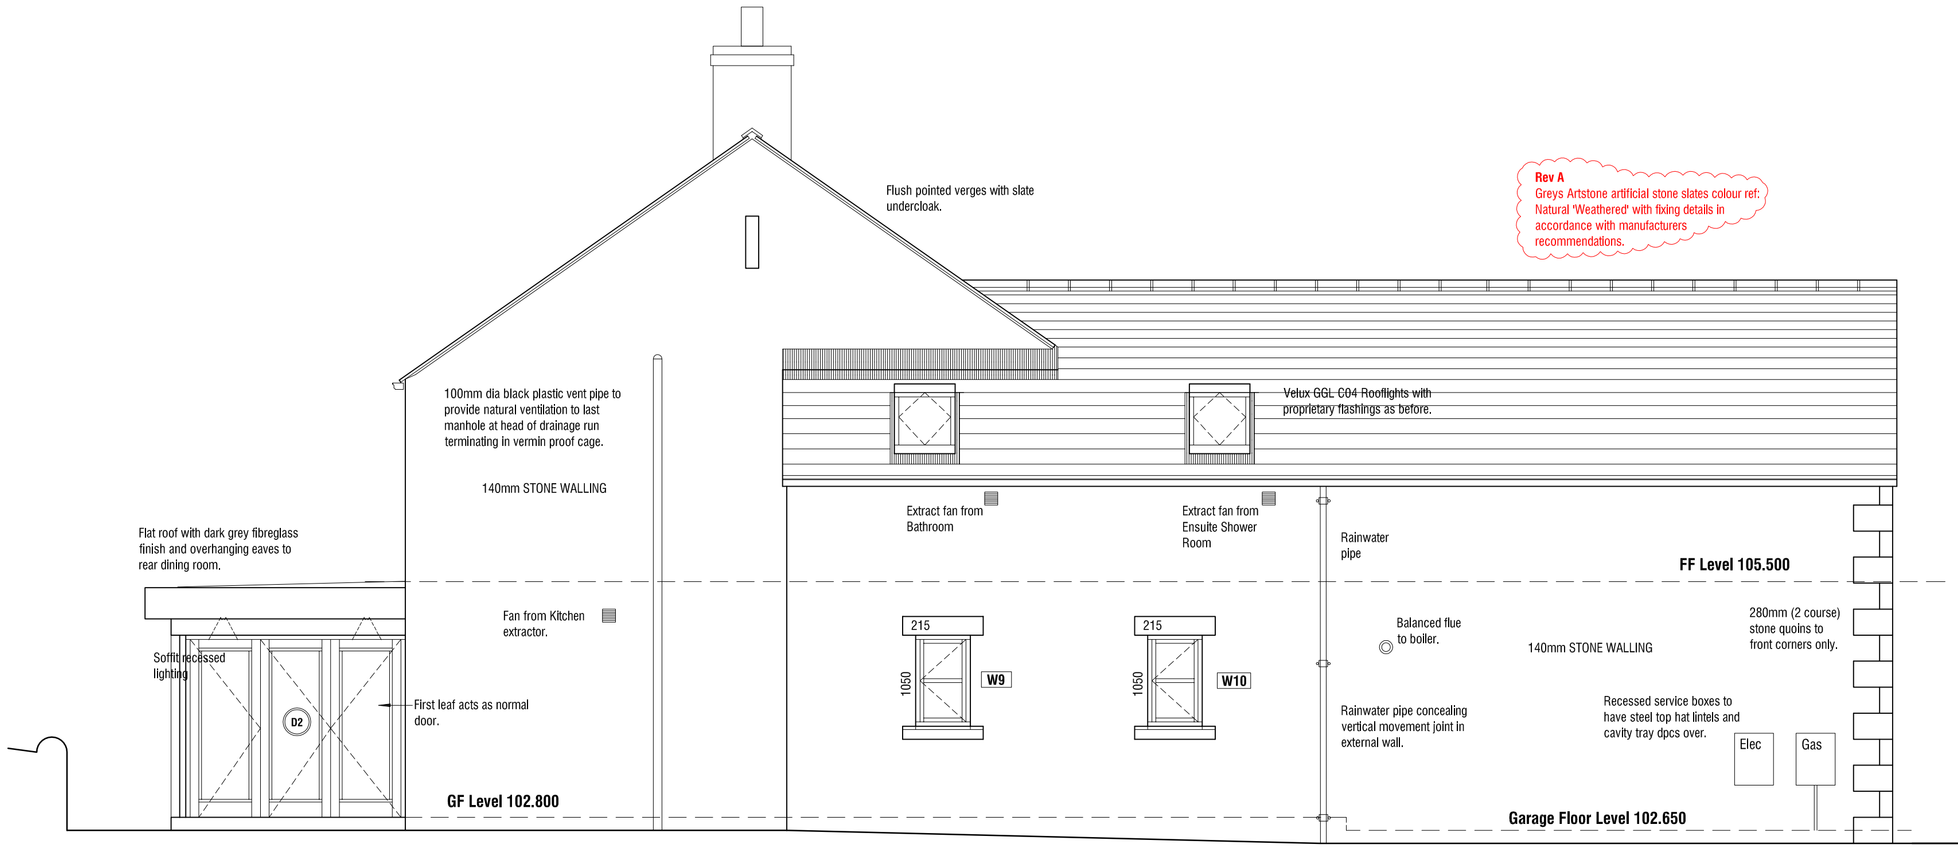

SOUTH WEST ELEVATION
1:50

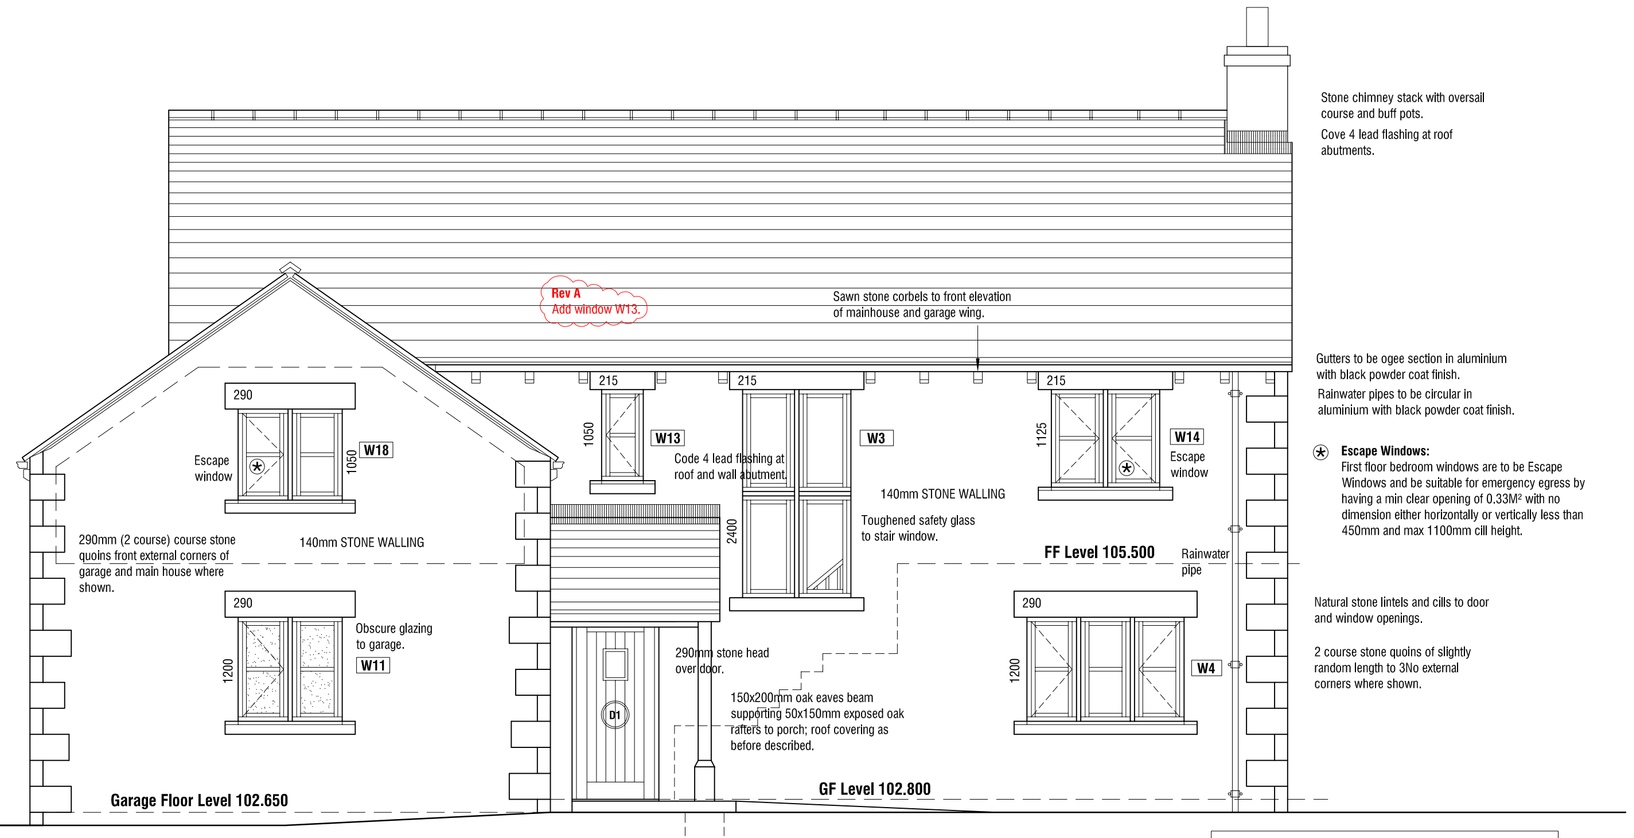

SOUTH EAST ELEVATION
1:50

Rev A 16.10.2016
Planning Amendments:
1. Omit center post to twin garage doors in favour of single garage door and change timber lintel over opening to stone.
2. Change roof slates from Bradstone Old Quarried to Greys Artstone 'Natural Weathered'.
3. Add window to landing Ref W13 on SE Elevation.
4. Add rooflight to NE Elevation.

RESIDENTIAL DEVELOPMENT
ERECTION OF 2 DWELLINGS
LAND ADJACENT
ORCHARD HOUSE
BRIERLEY ROAD BRIERLEY
BARNSLEY

DESIGN PROPOSALS
ELEVATIONS

mboothdesign
architectural design and building consultants
Fairfield House
Bernestal Close Barnsley
S70 2FL
T: 01226 286256
M: 07881898300
E: mboothdesign@btconnect.com

Scale	1:50 @ A1	Drawn	MJB
Date	SEPTEMBER 2016	Ref.	14.17
Dwg No.	P5	Rev.	A

0cm 2cm 4cm 6cm

Copyright mboothdesign. All dimensions in millimeters unless otherwise stated. Dimensions for setting out in existing buildings are to be checked and verified on site.