
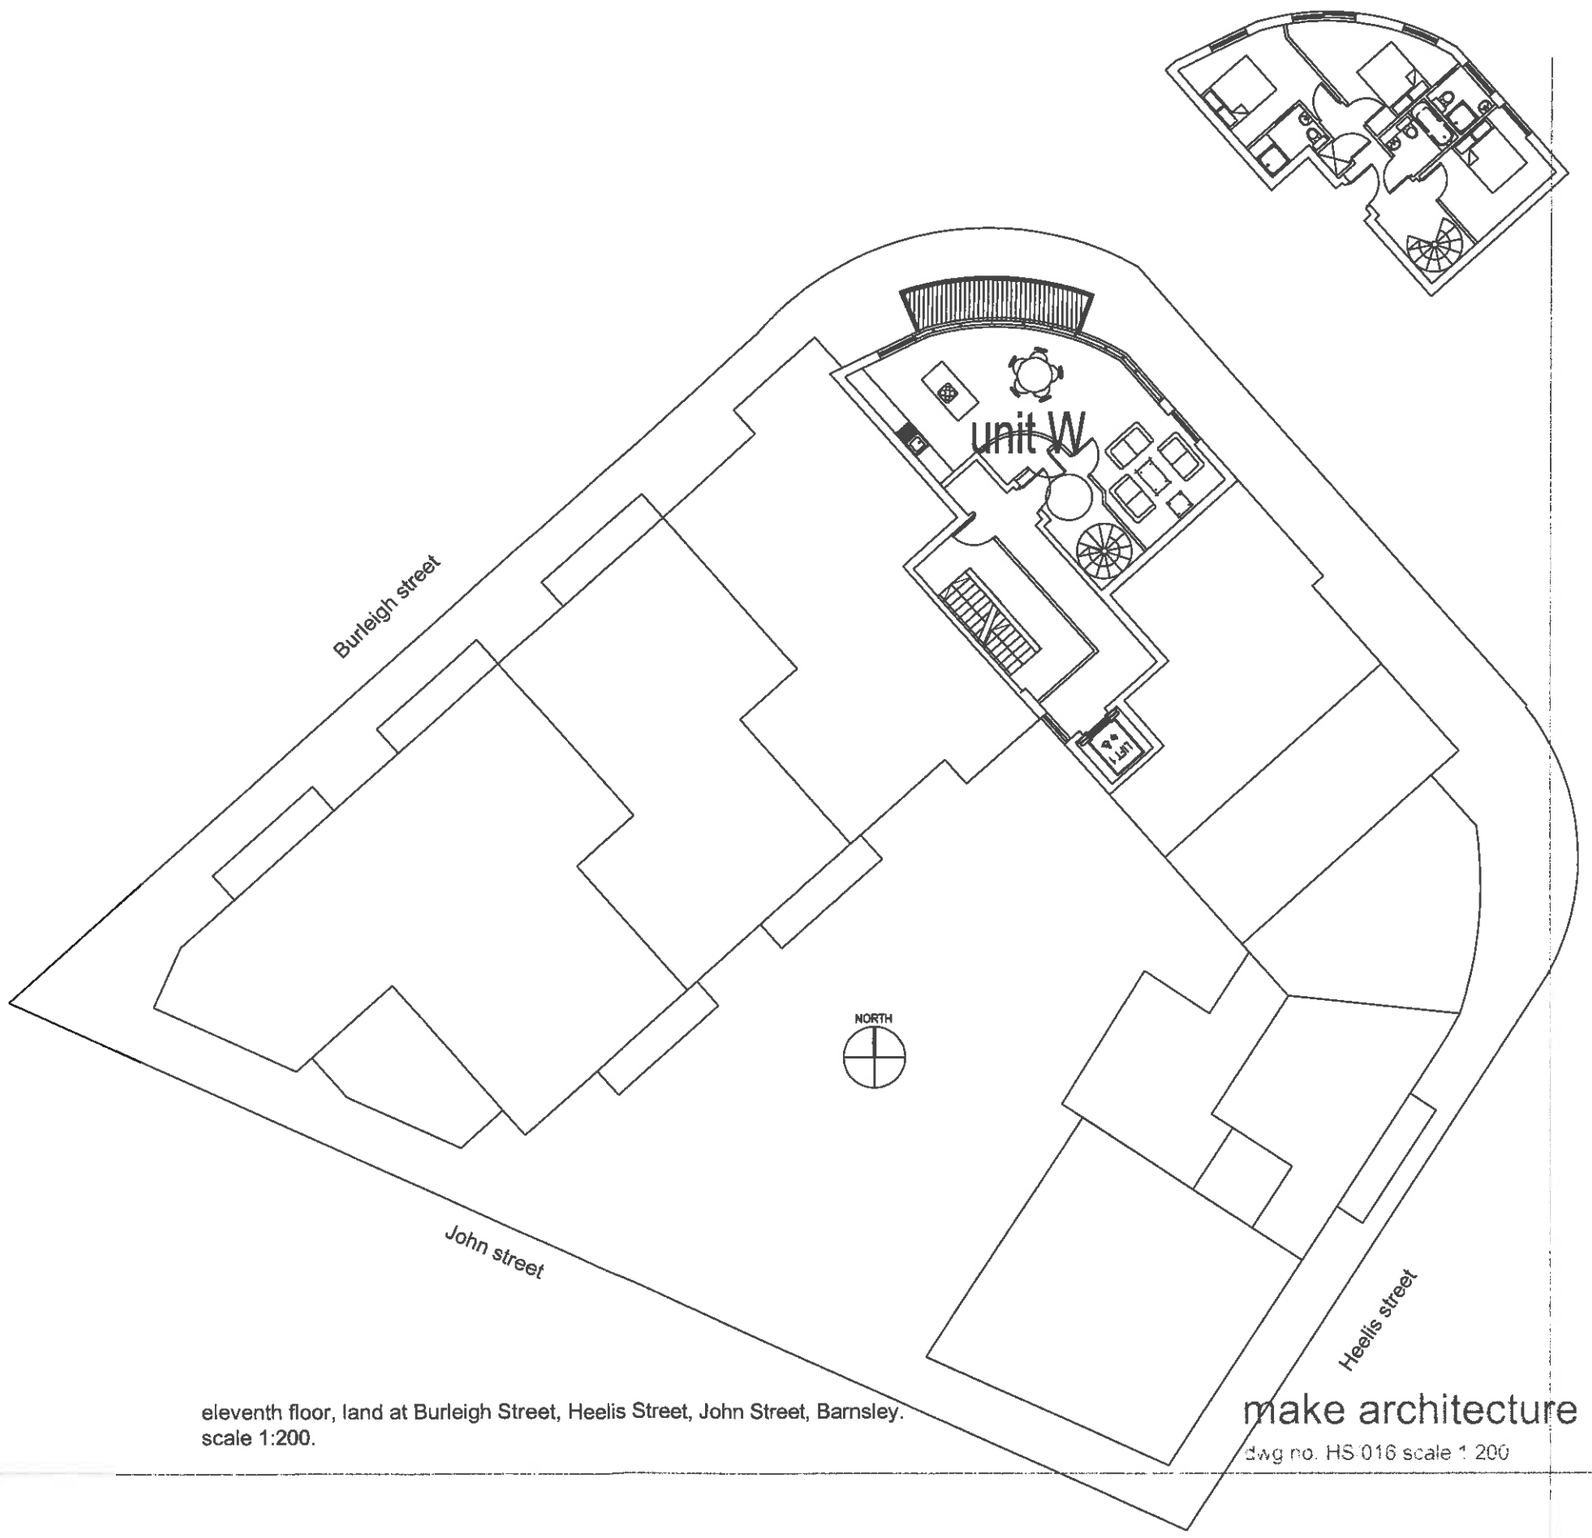


eleventh floor, land at Burleigh Street, Heelis Street, John Street, Barnsley.
scale 1:200.

make architecture


dwg no. HS 016 scale 1:200

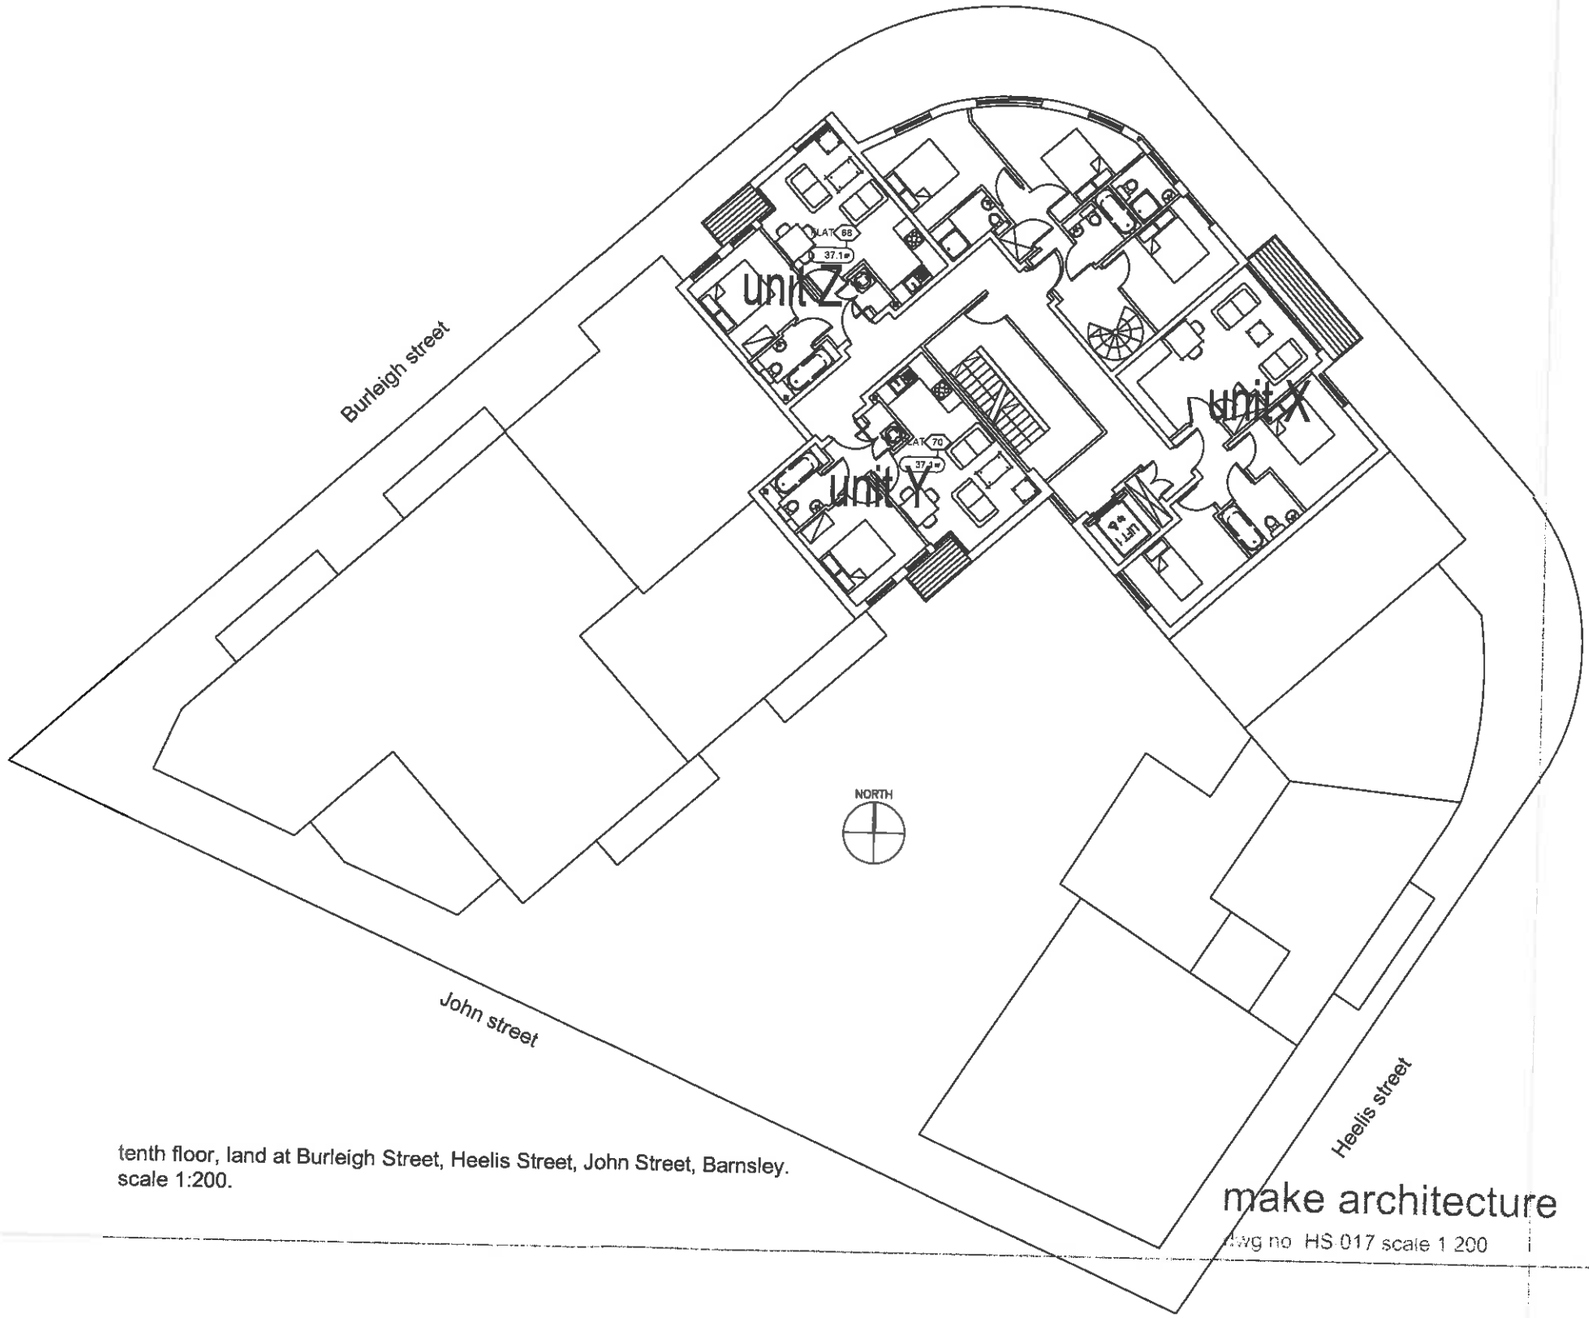

tenth floor, land at Burleigh Street, Heelis Street, John Street, Barnsley.
scale 1:200.

make architecture


dwg no HS 017 scale 1 200

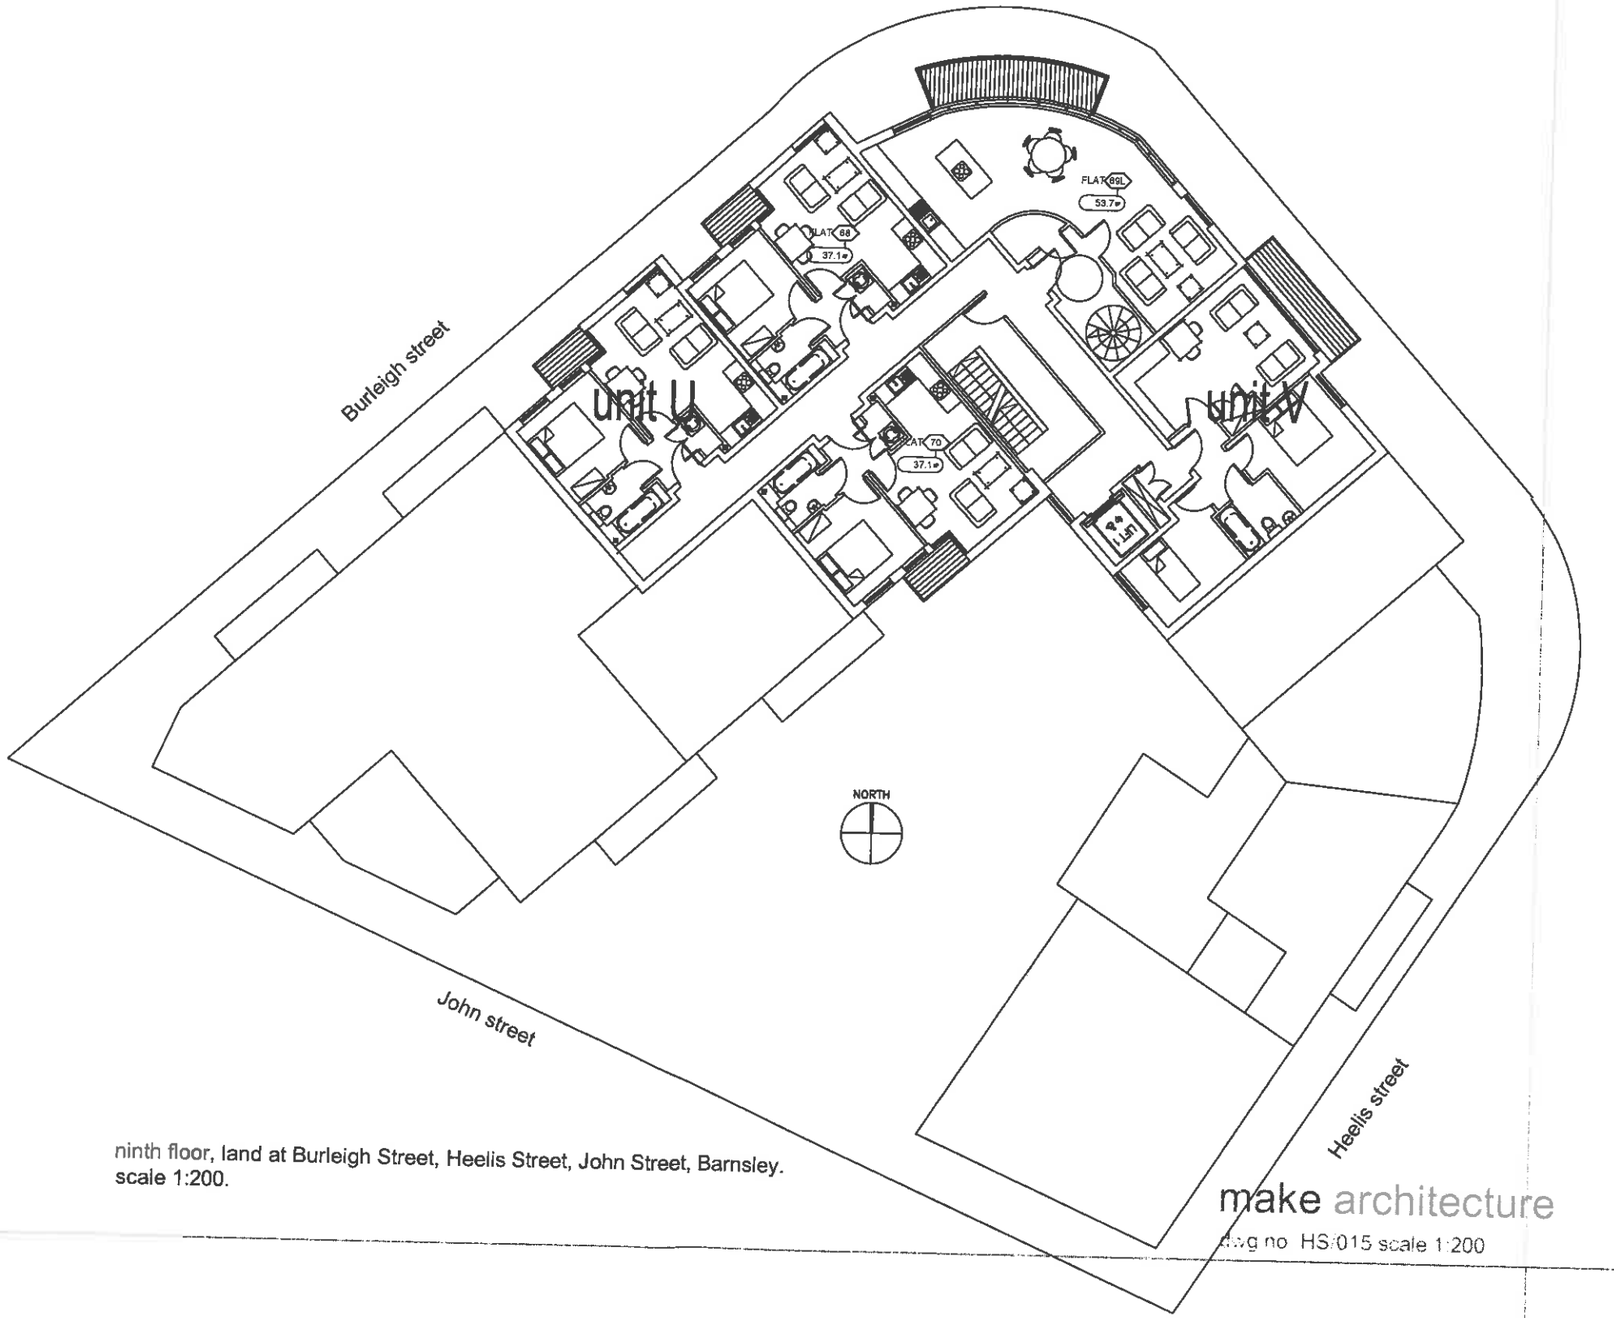

ninth floor, land at Burleigh Street, Heelis Street, John Street, Barnsley.
scale 1:200.

make architecture


dwg no HS/015 scale 1:200

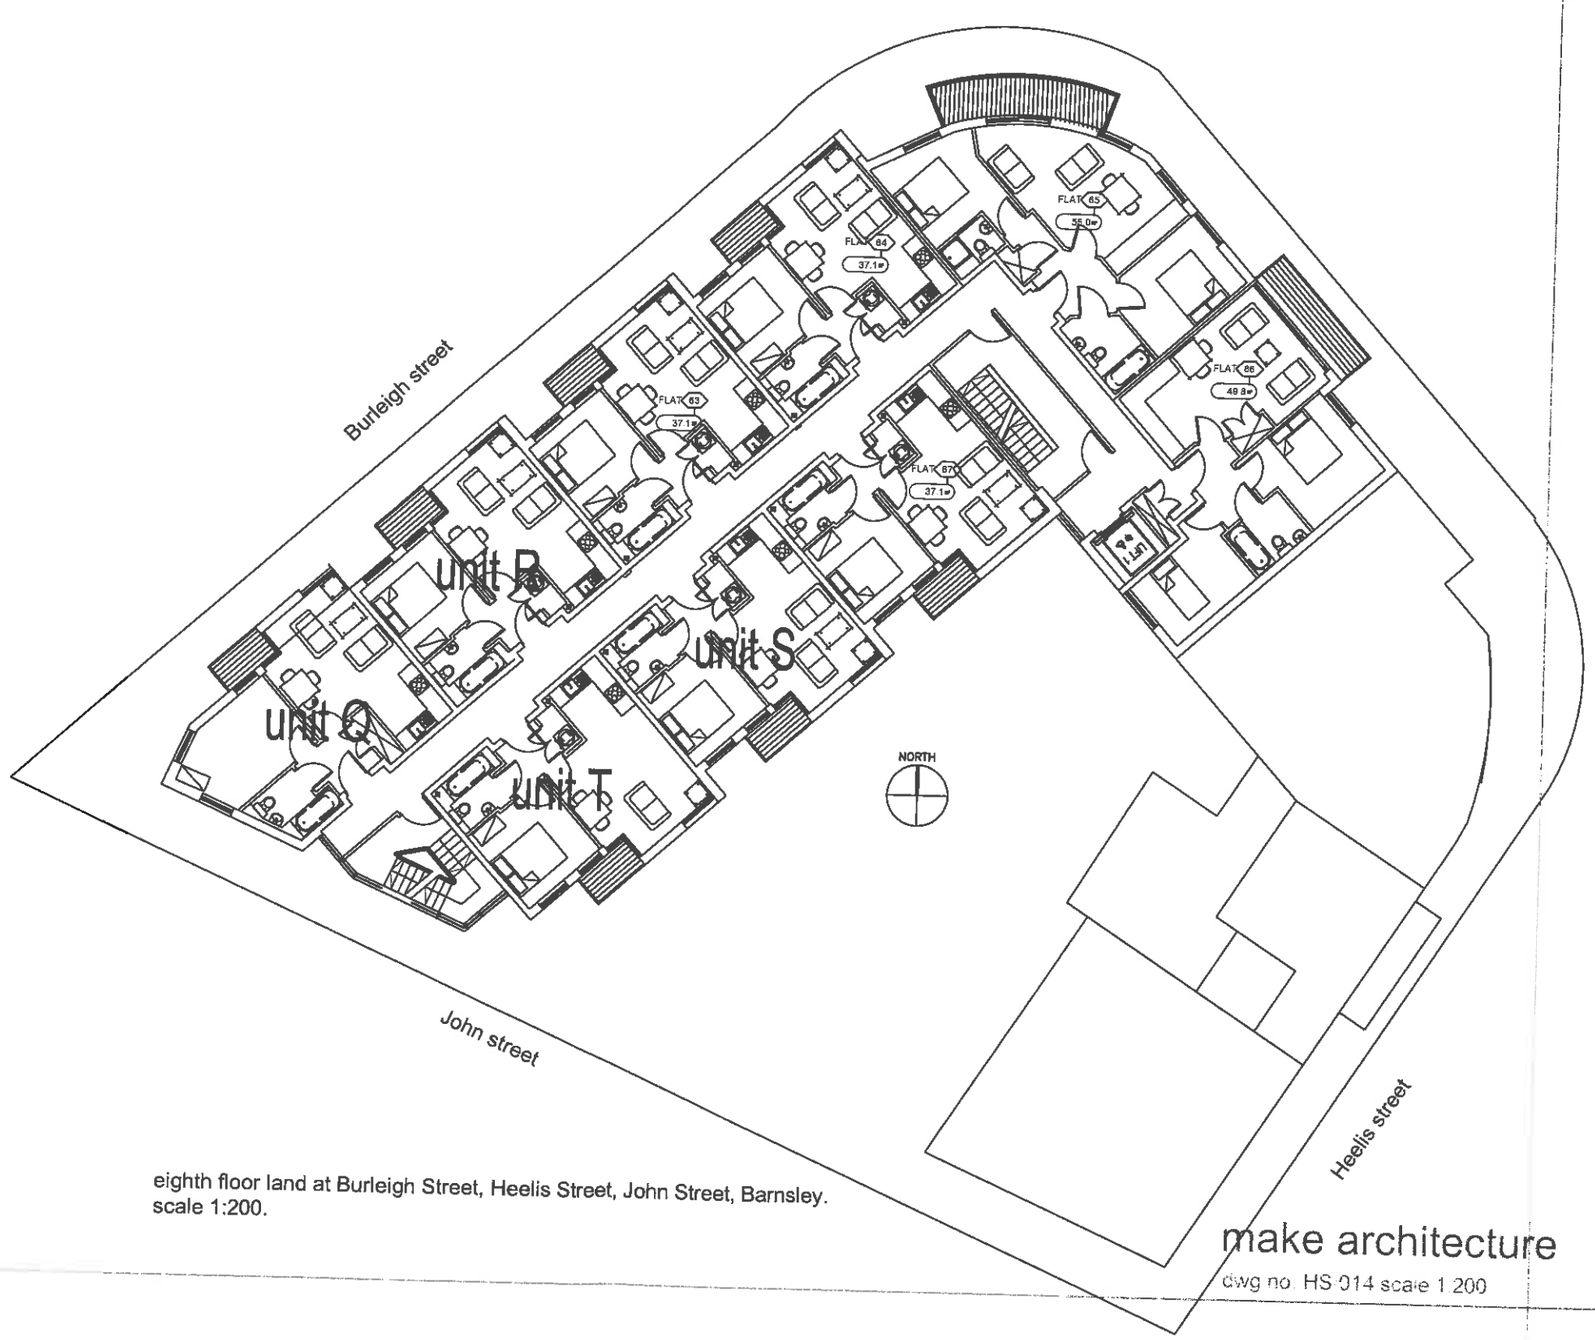

eighth floor land at Burleigh Street, Heelis Street, John Street, Barnsley.
scale 1:200.

make architecture


dwg no. HS 014 scale 1:200

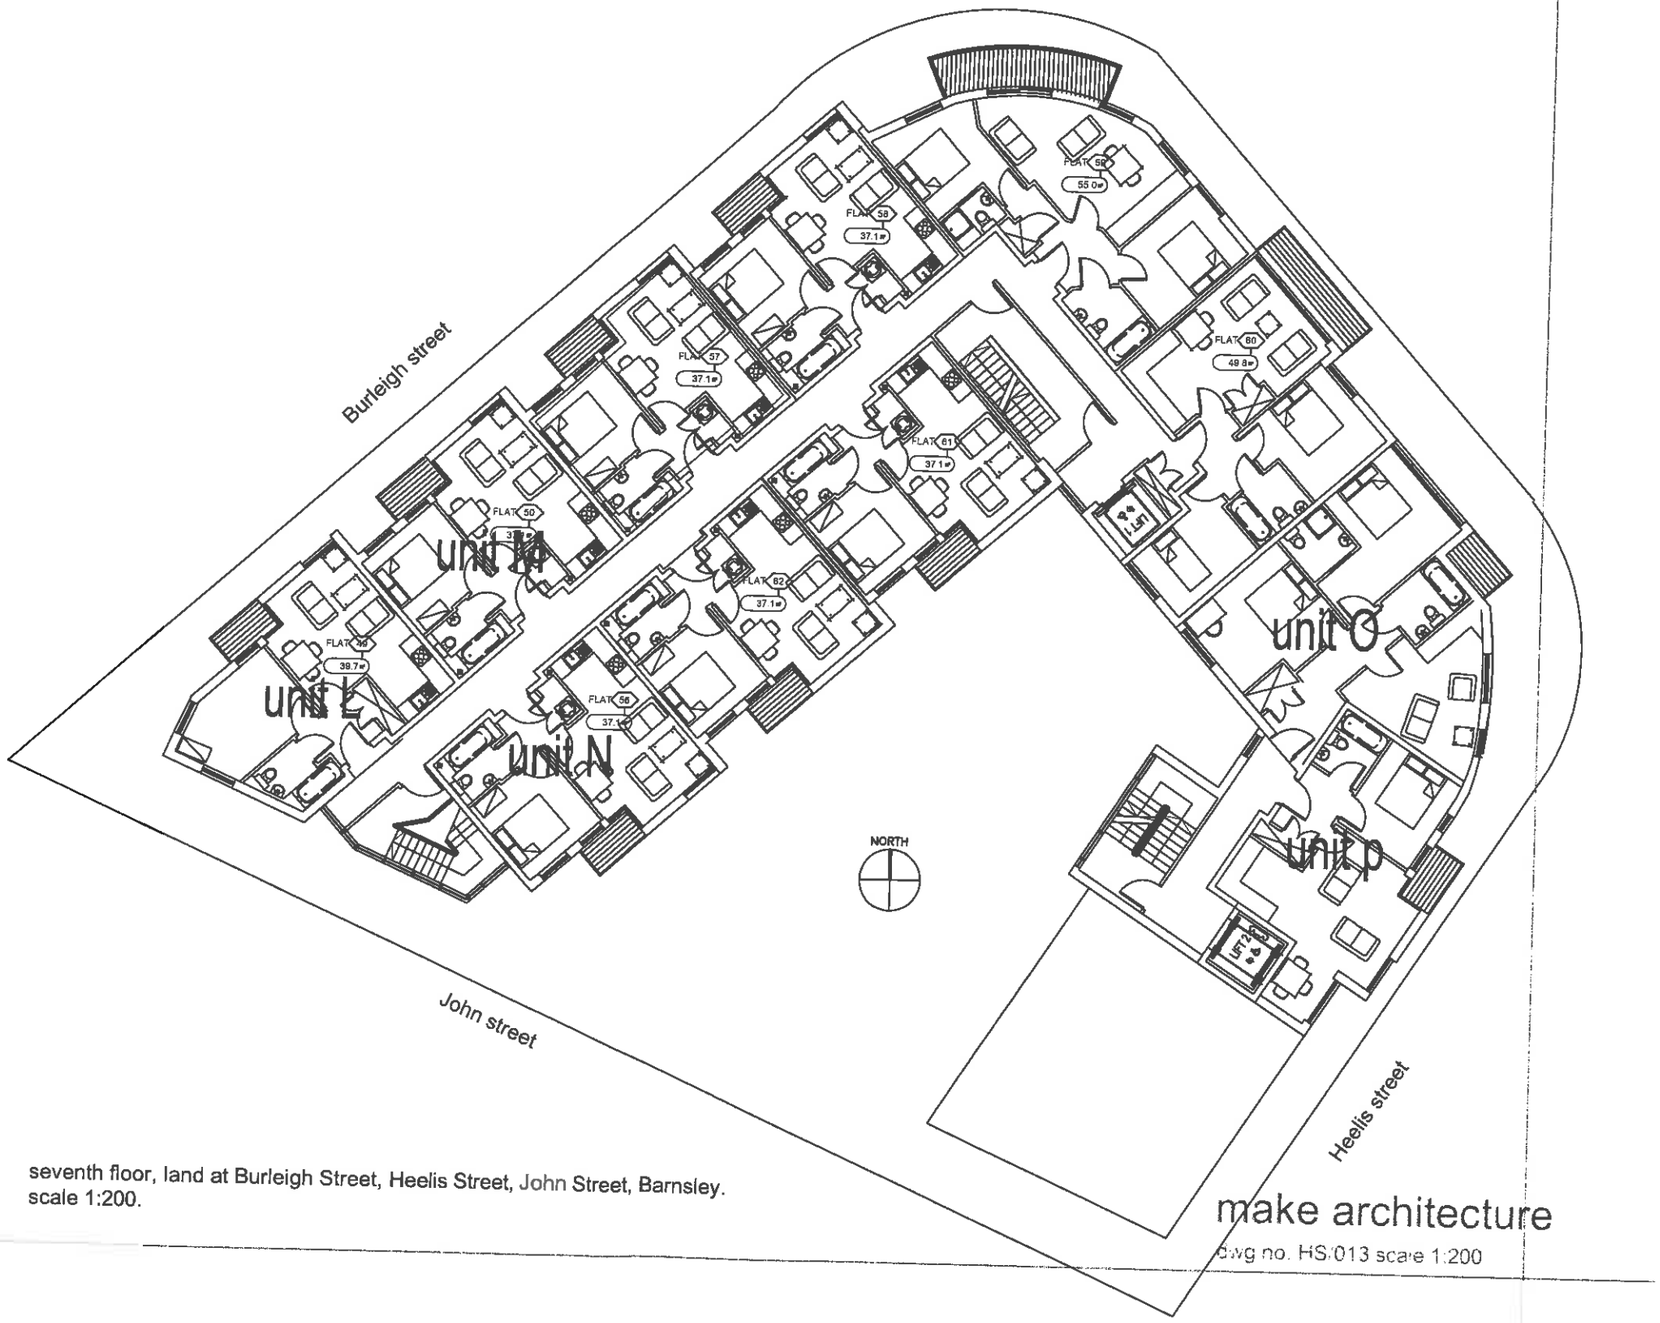

seventh floor, land at Burleigh Street, Heelis Street, John Street, Barnsley.
scale 1:200.

make architecture


dwg no. HS/013 scale 1:200

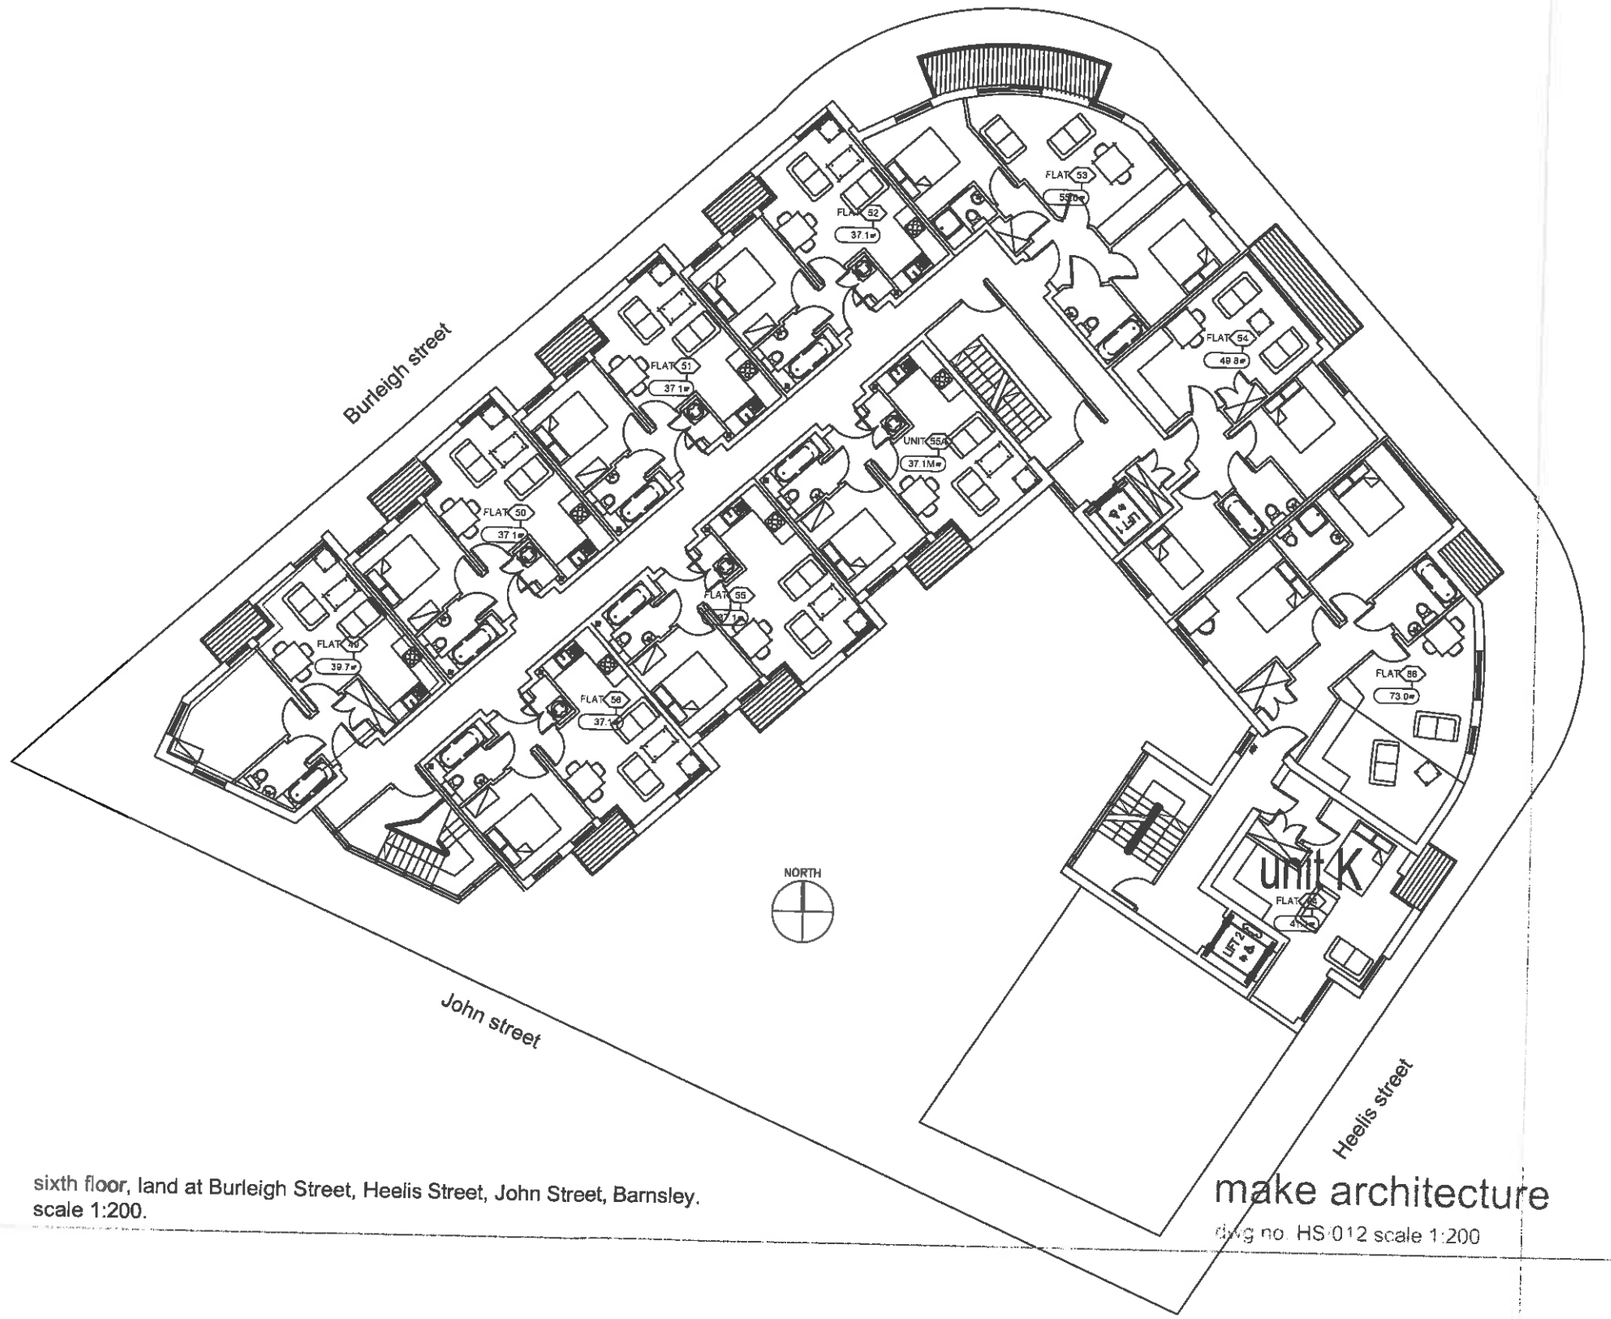

sixth floor, land at Burleigh Street, Heelis Street, John Street, Barnsley.
scale 1:200.

make architecture


dwg no HS 012 scale 1:200

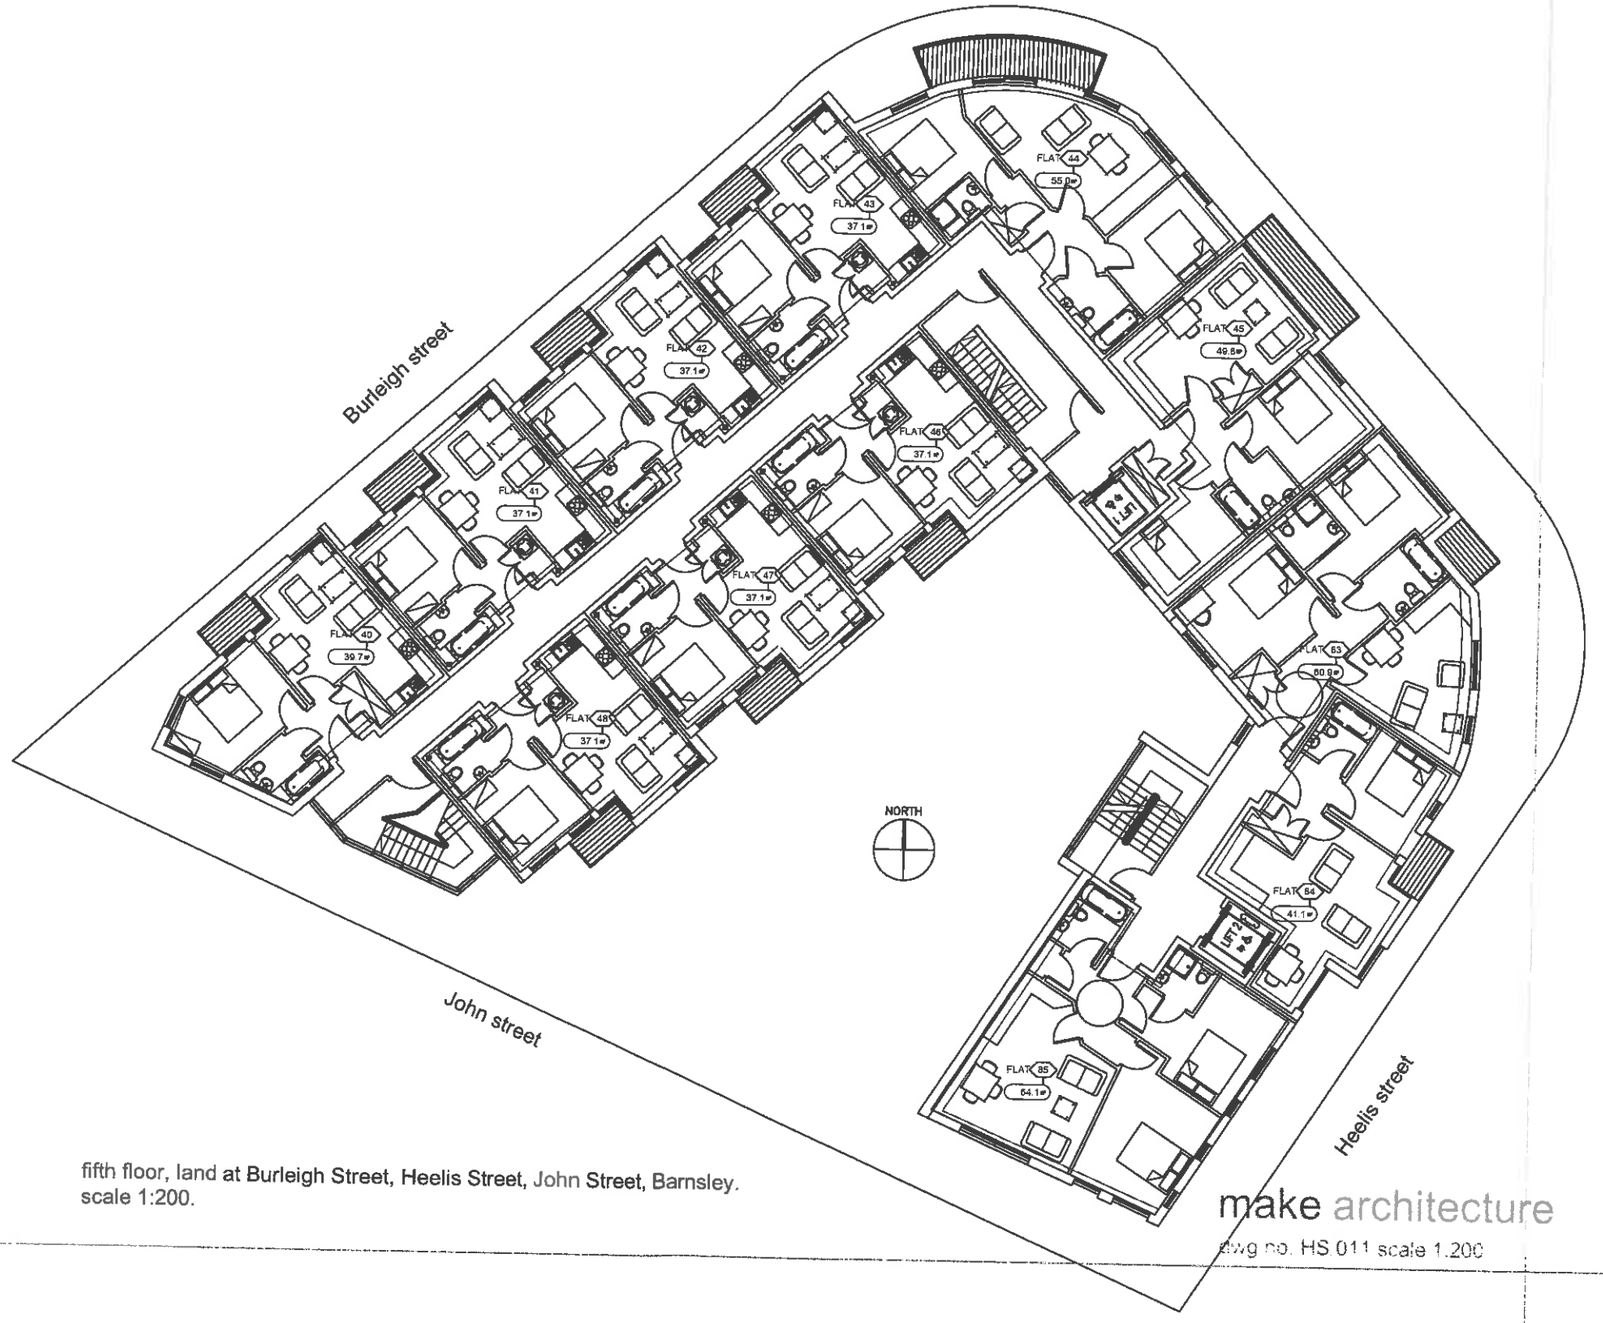

fifth floor, land at Burleigh Street, Heelis Street, John Street, Barnsley.
scale 1:200.

make architecture


dwg no. HS 011 scale 1:200

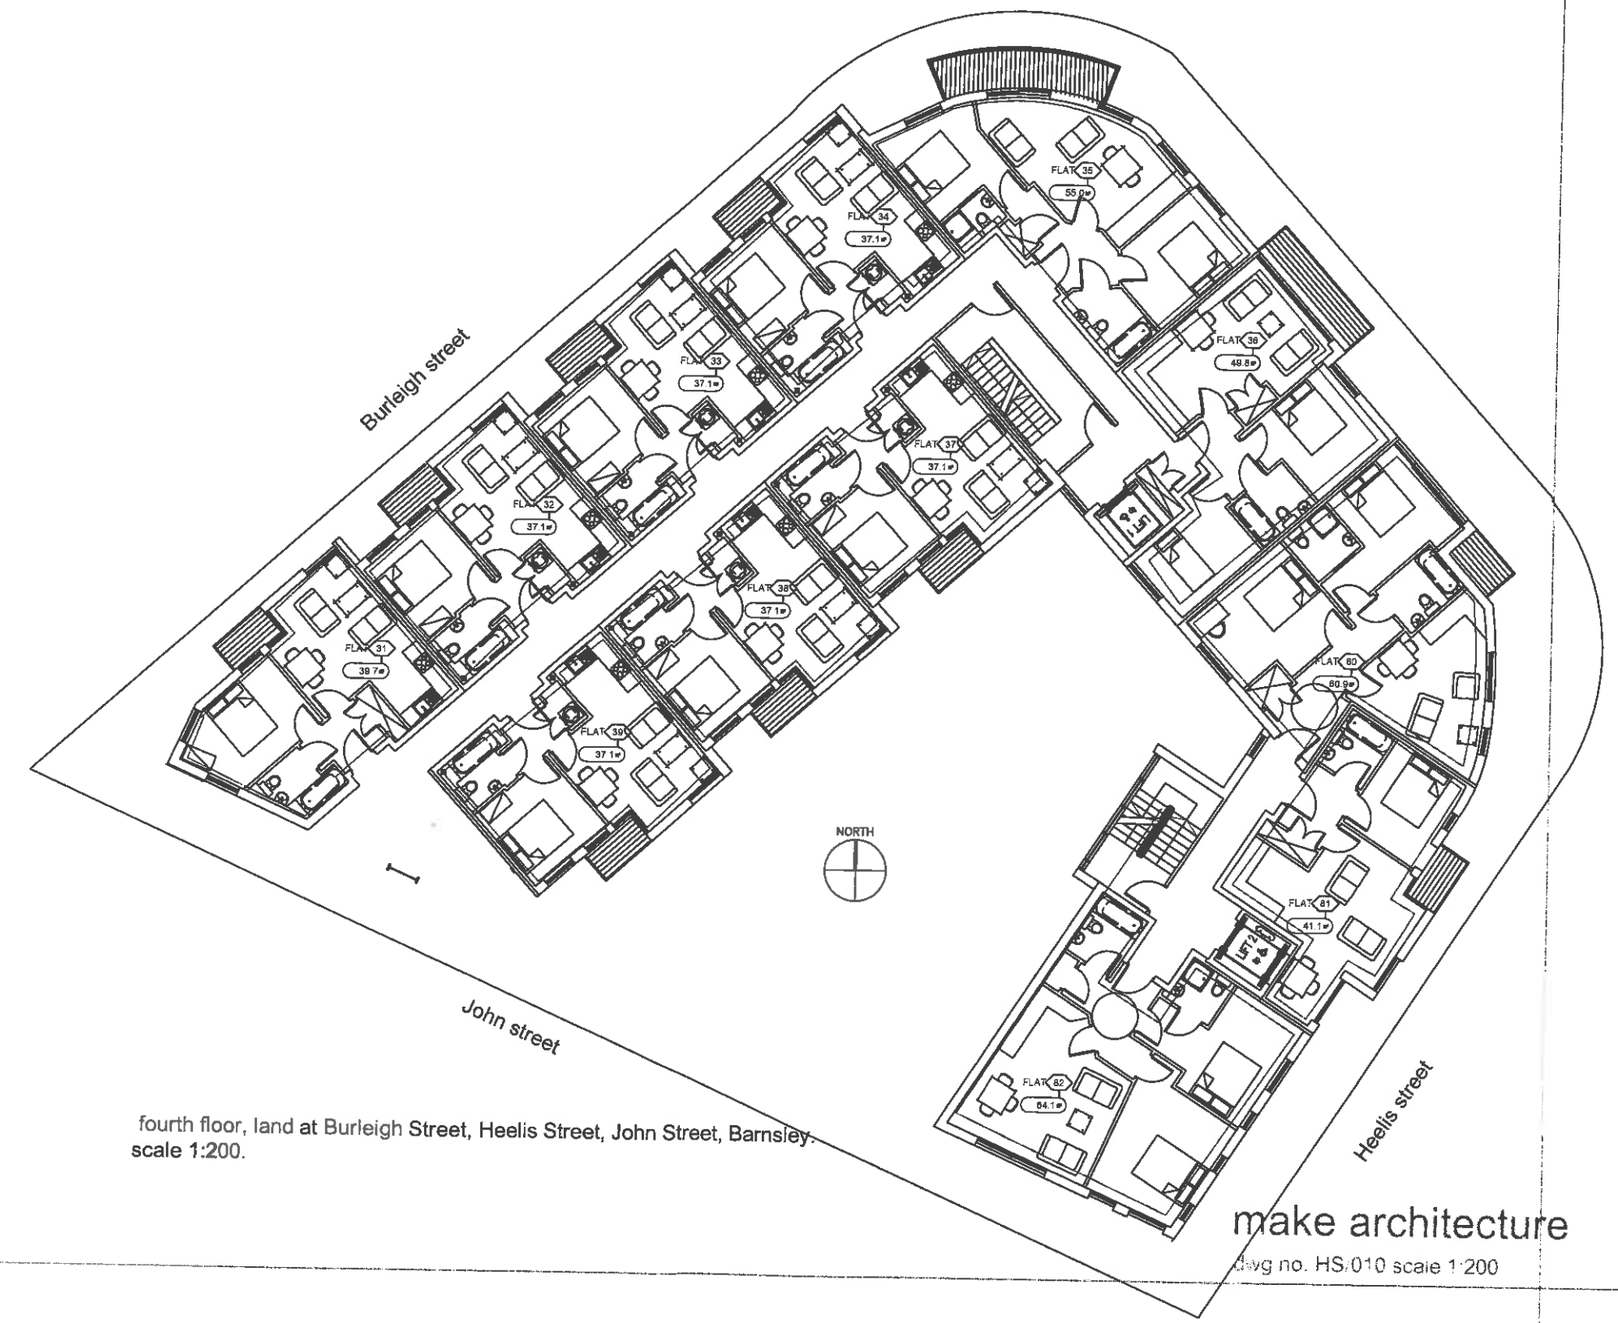

fourth floor, land at Burleigh Street, Heelis Street, John Street, Barnsley.
scale 1:200.

make architecture

dwg no. HS.010 scale 1:200

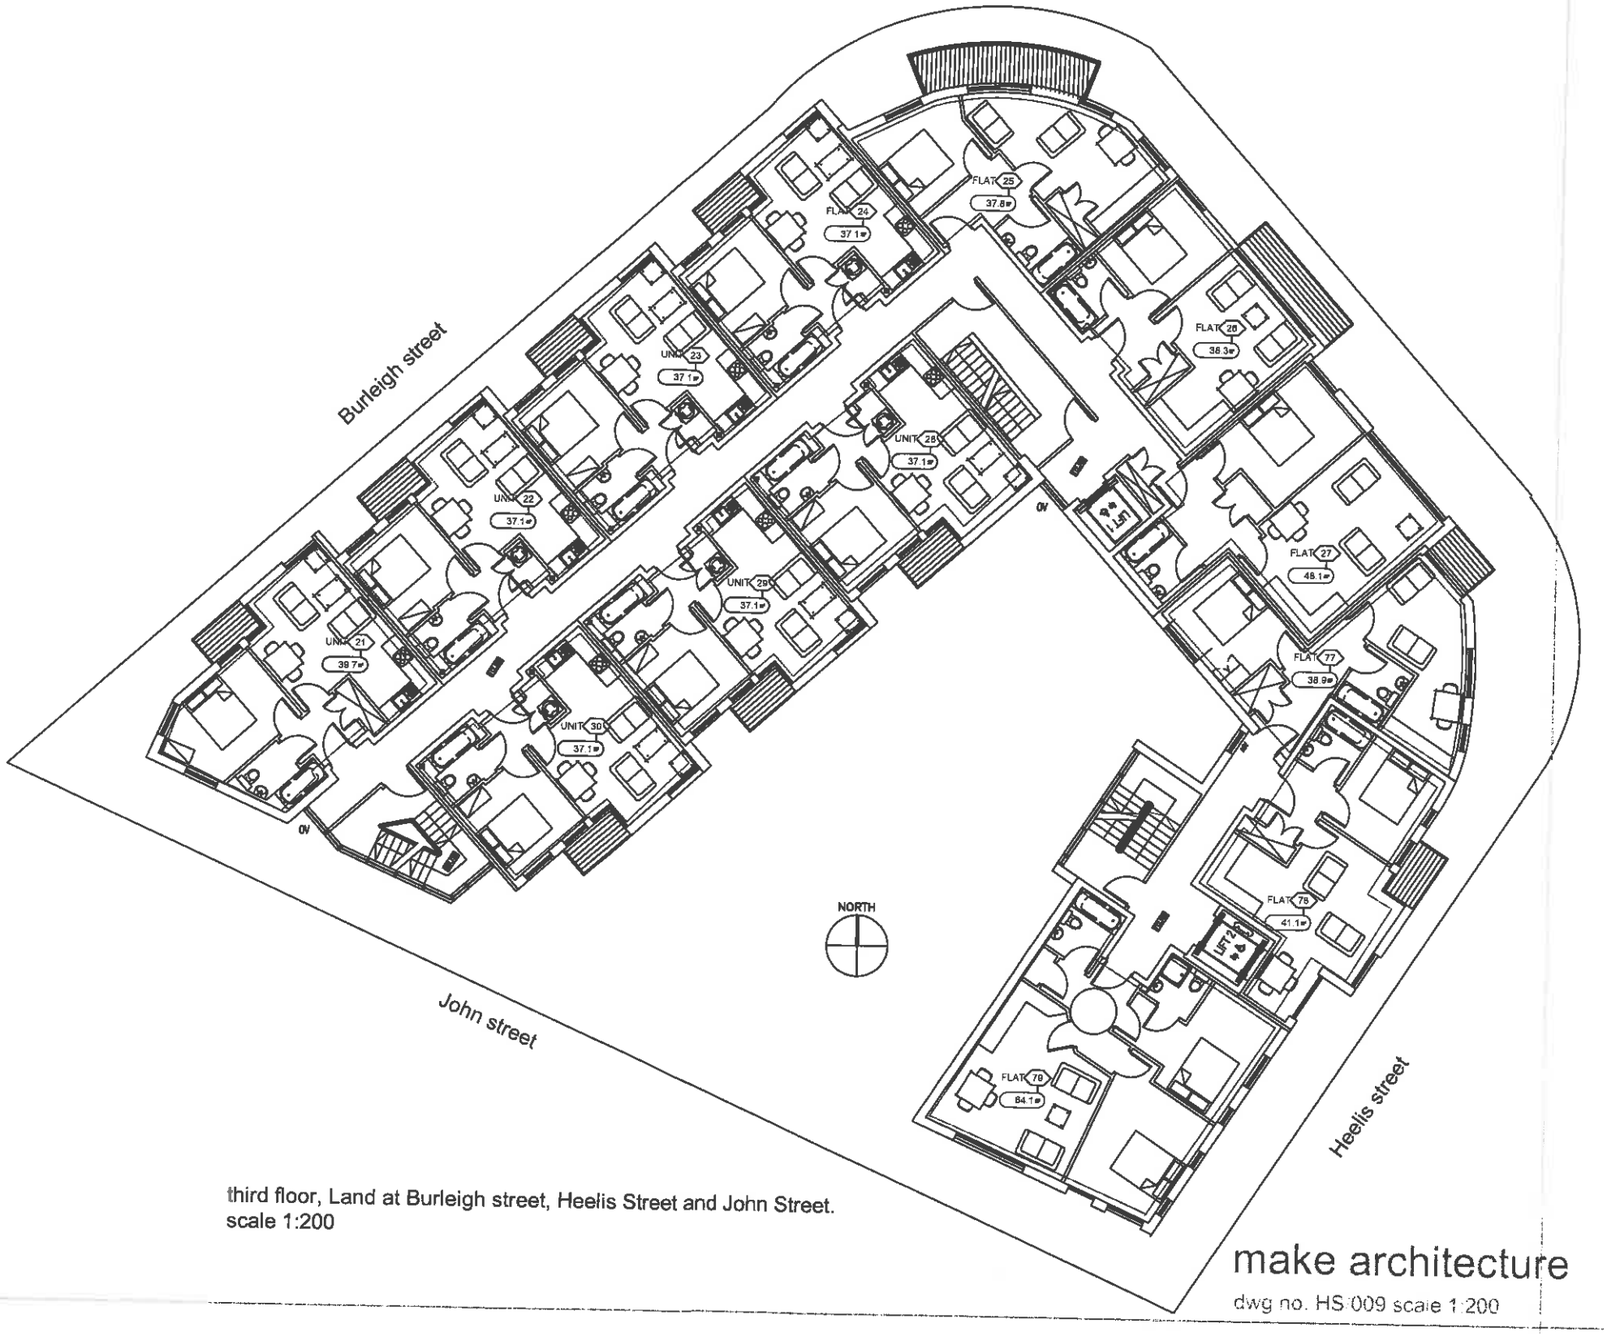

third floor, Land at Burleigh street, Heelis Street and John Street.
scale 1:200

make architecture


dwg no. HS-009 scale 1:200



second floor, Land at Burleigh street, Heelis Street and John Street.
scale 1:200

make architecture


dwg no HS 003 scale 1:200

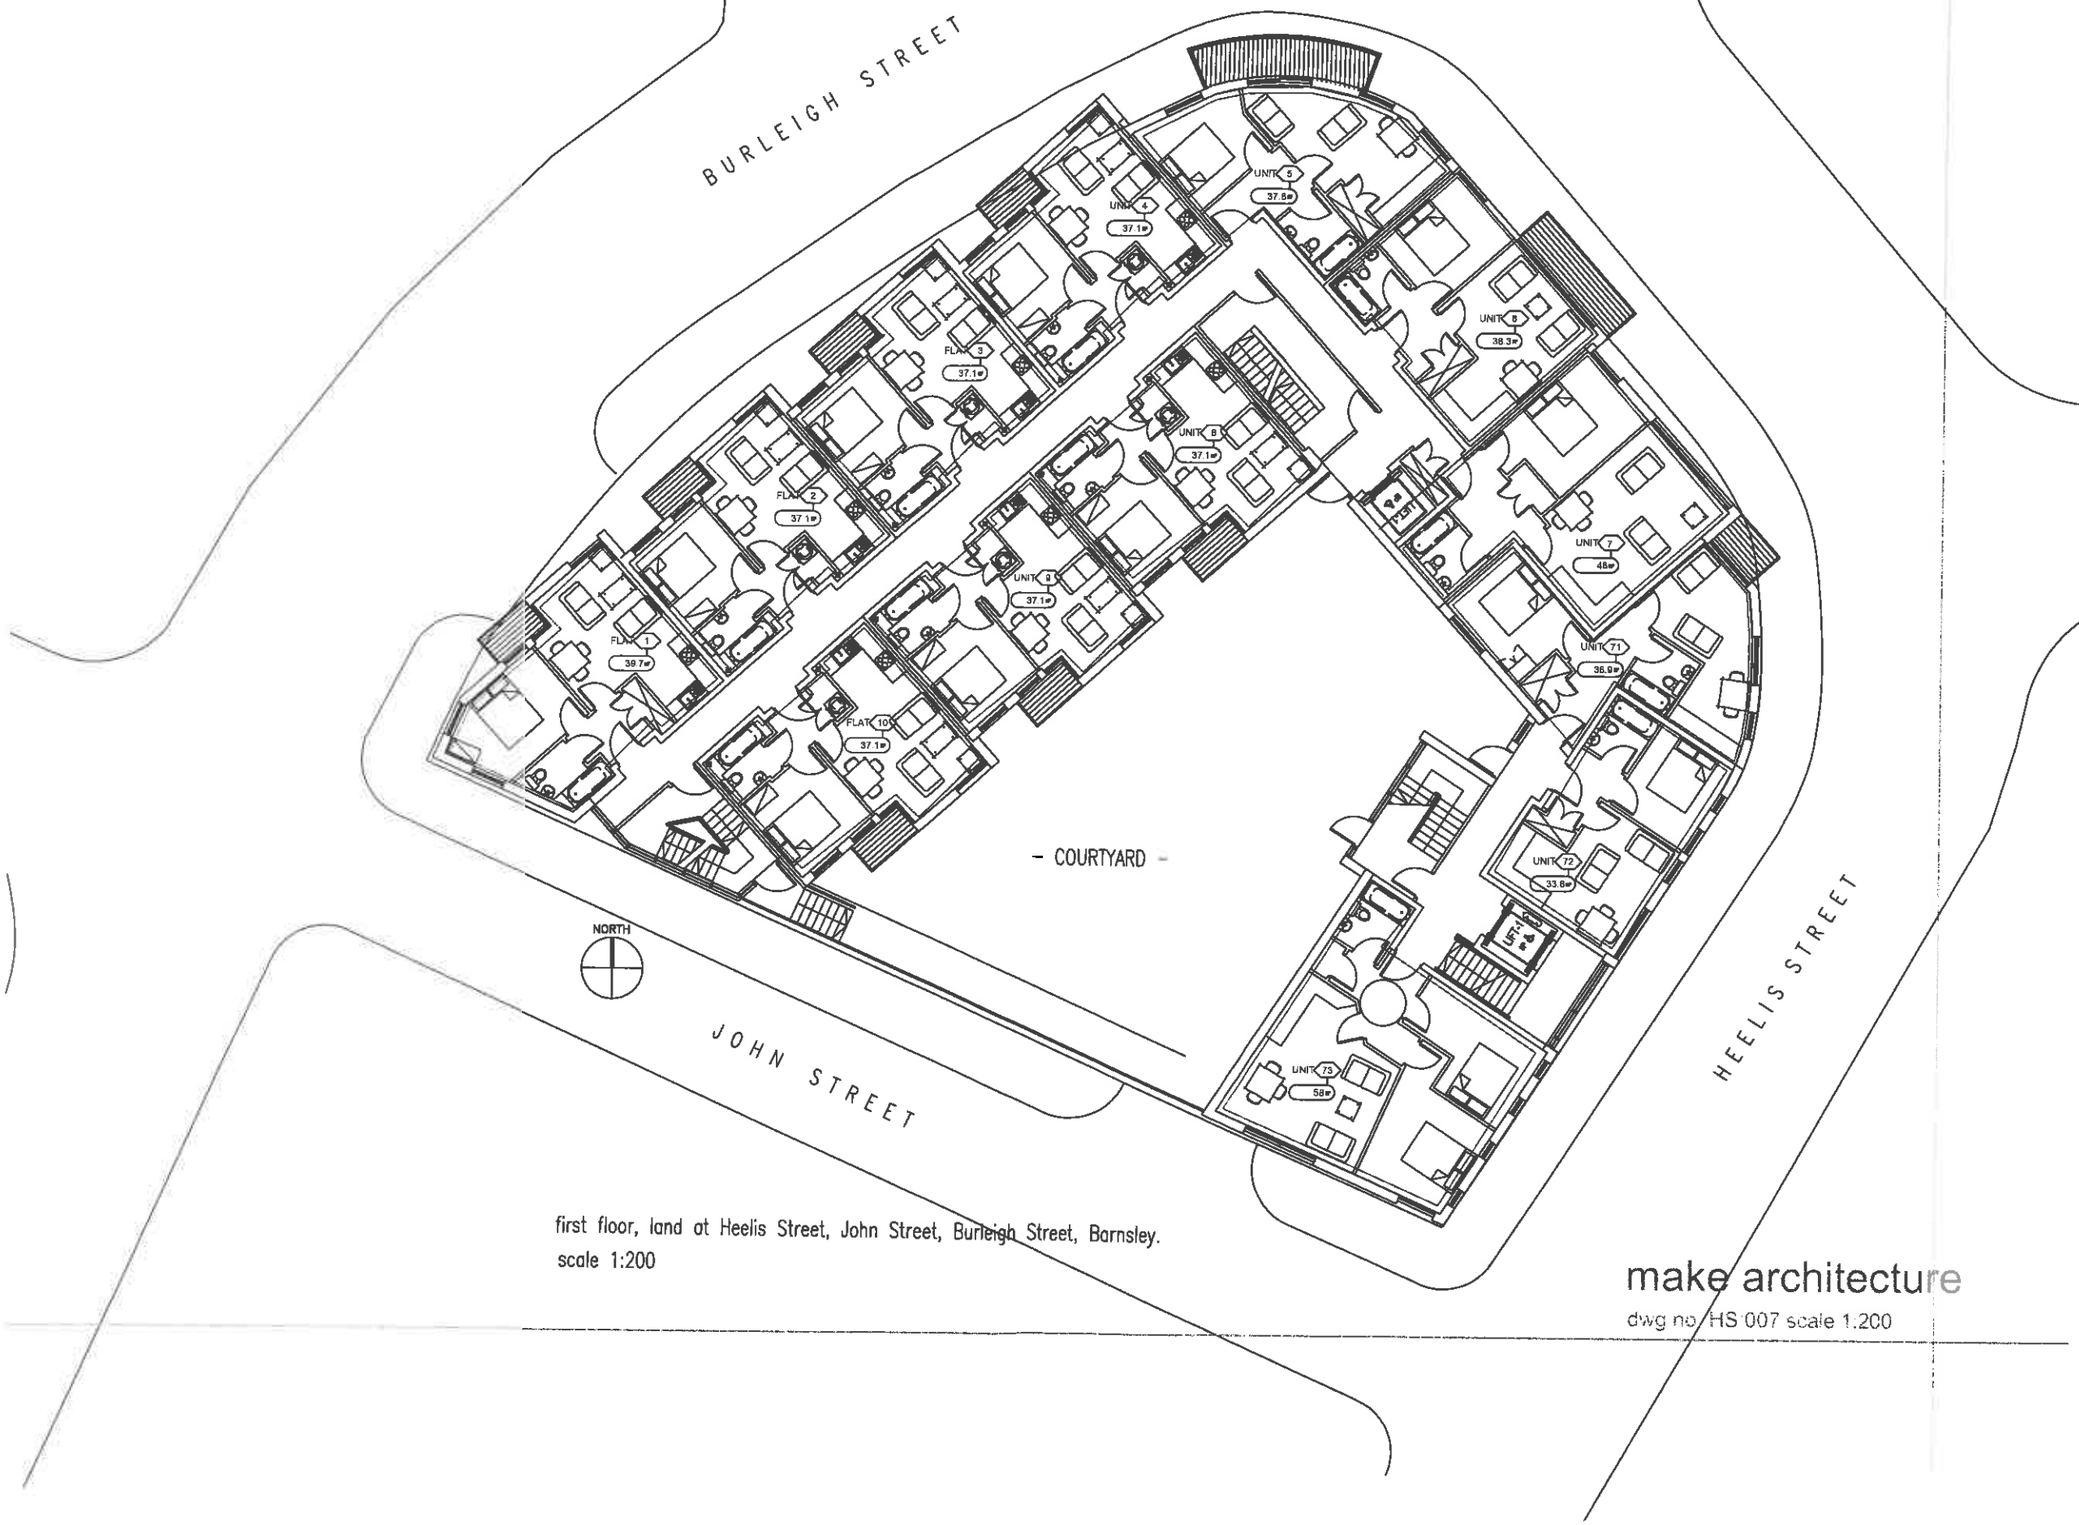


first floor, land at Heelis Street, John Street, Burleigh Street, Barnsley.
scale 1:200

make architecture

dwg no HS 007 scale 1:200

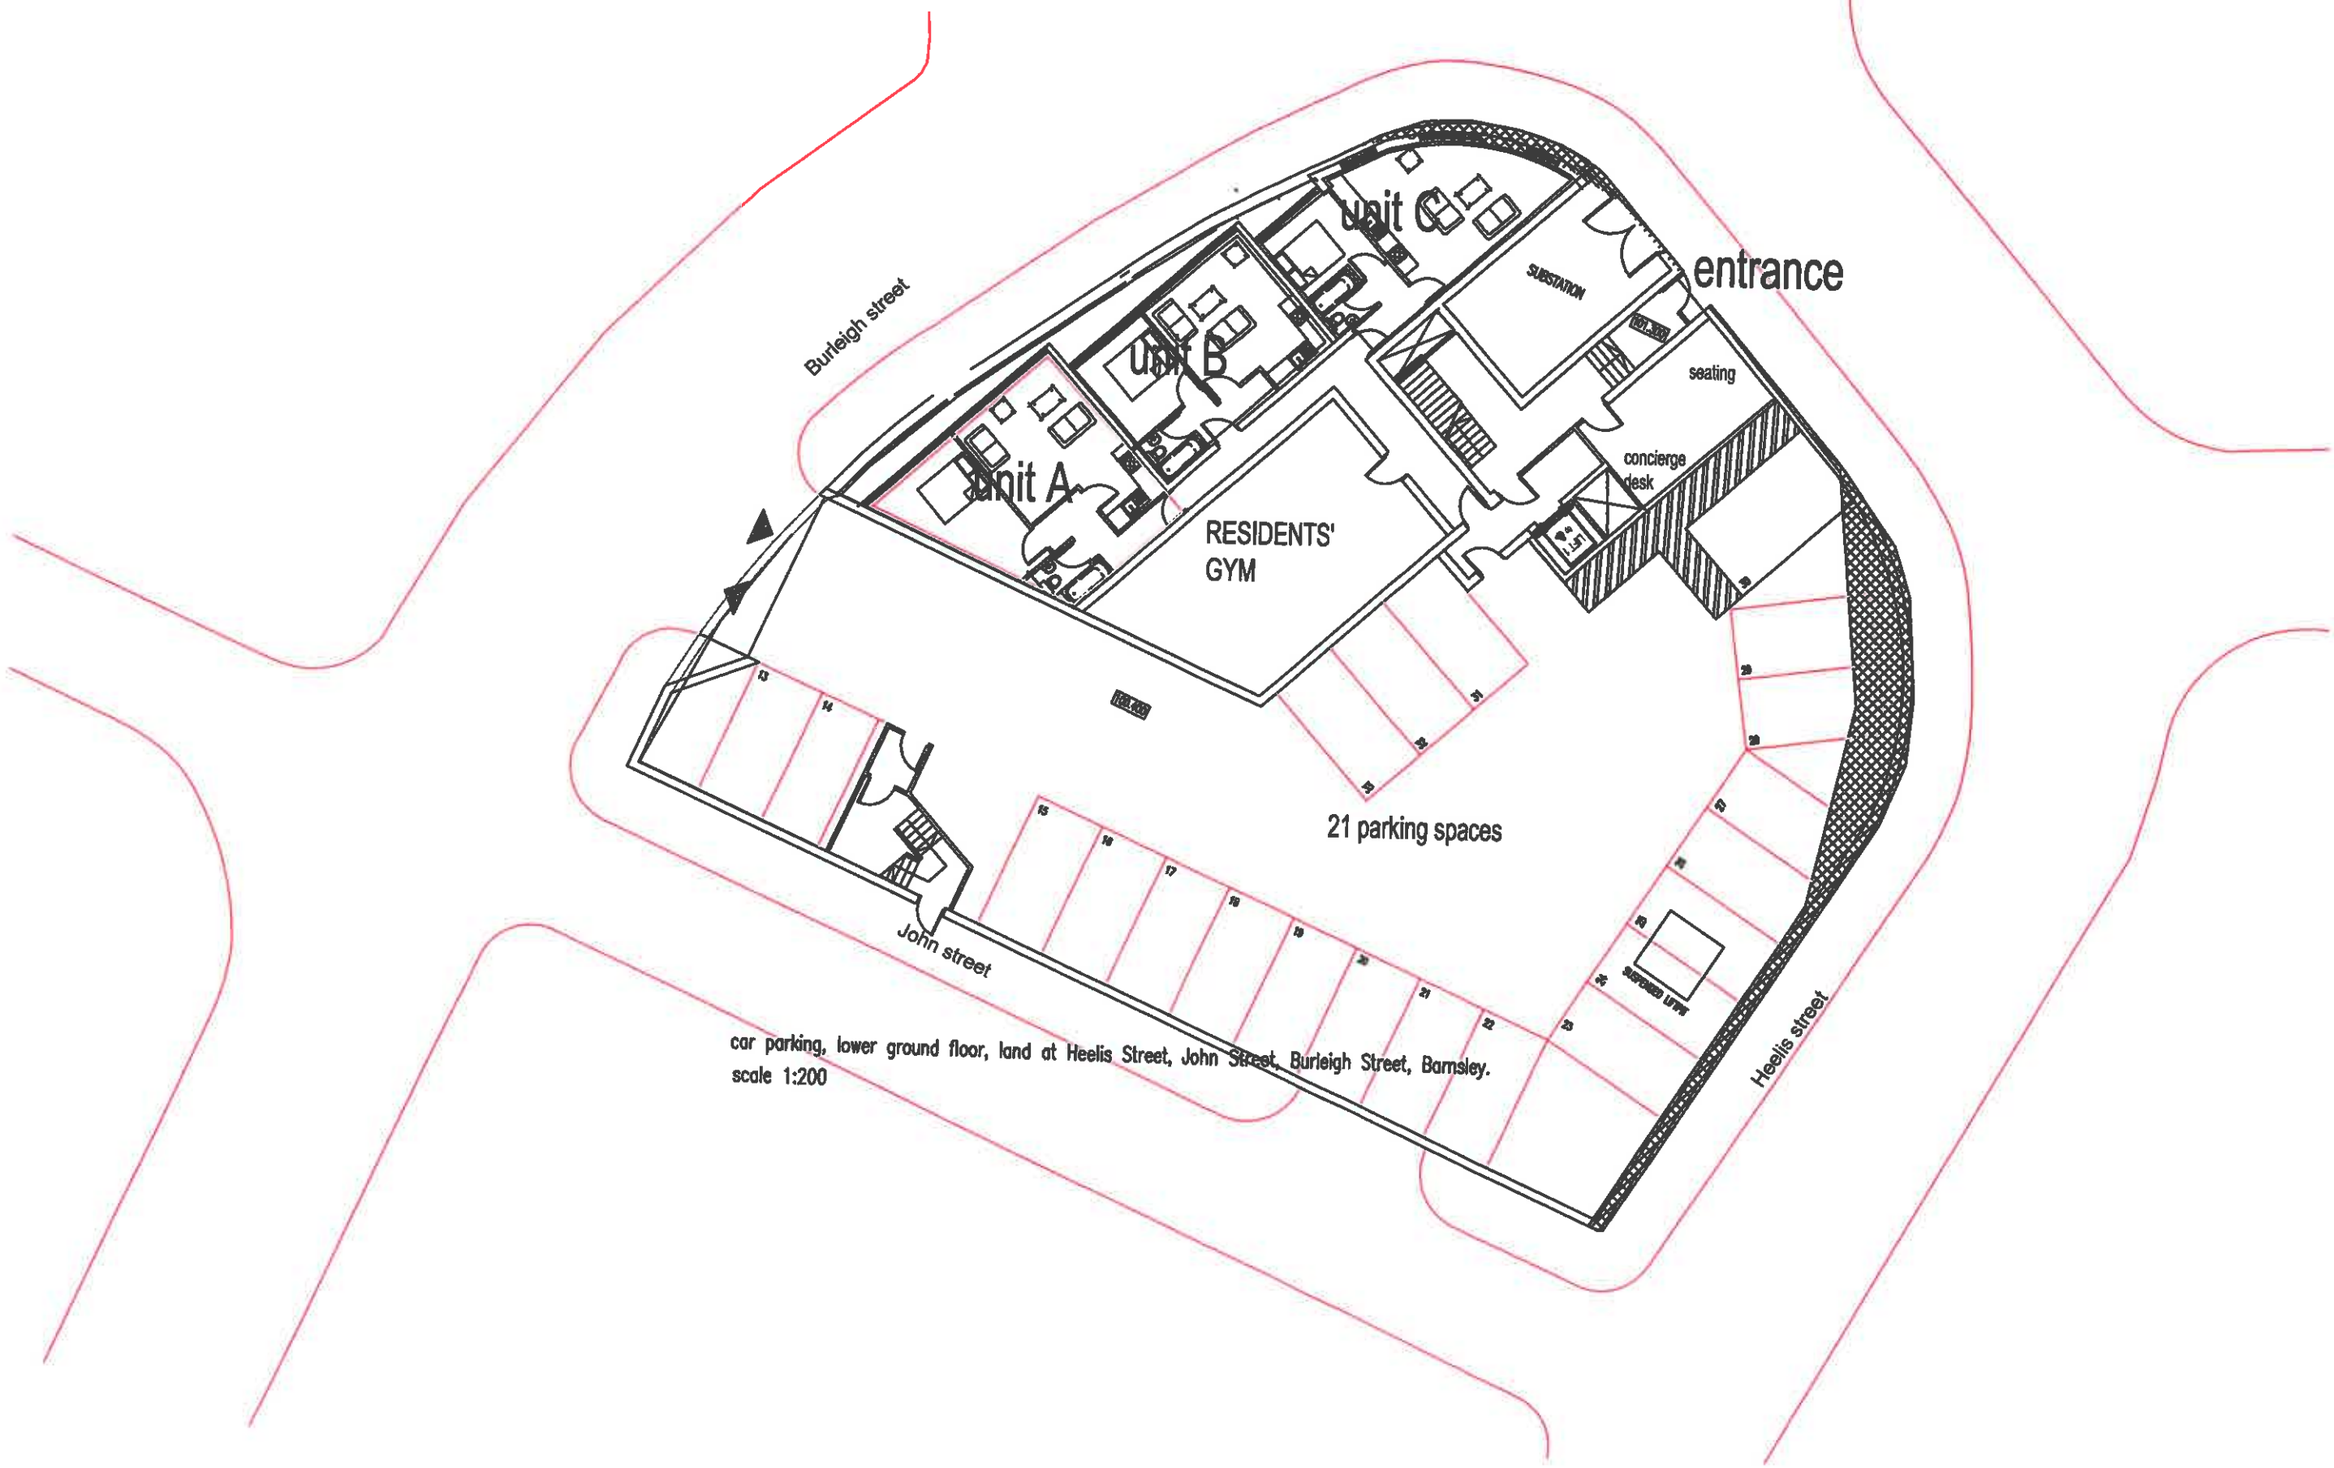

car parking, lower ground floor, land at Heelis Street, John Street, Burleigh Street, Barnsley.
scale 1:200

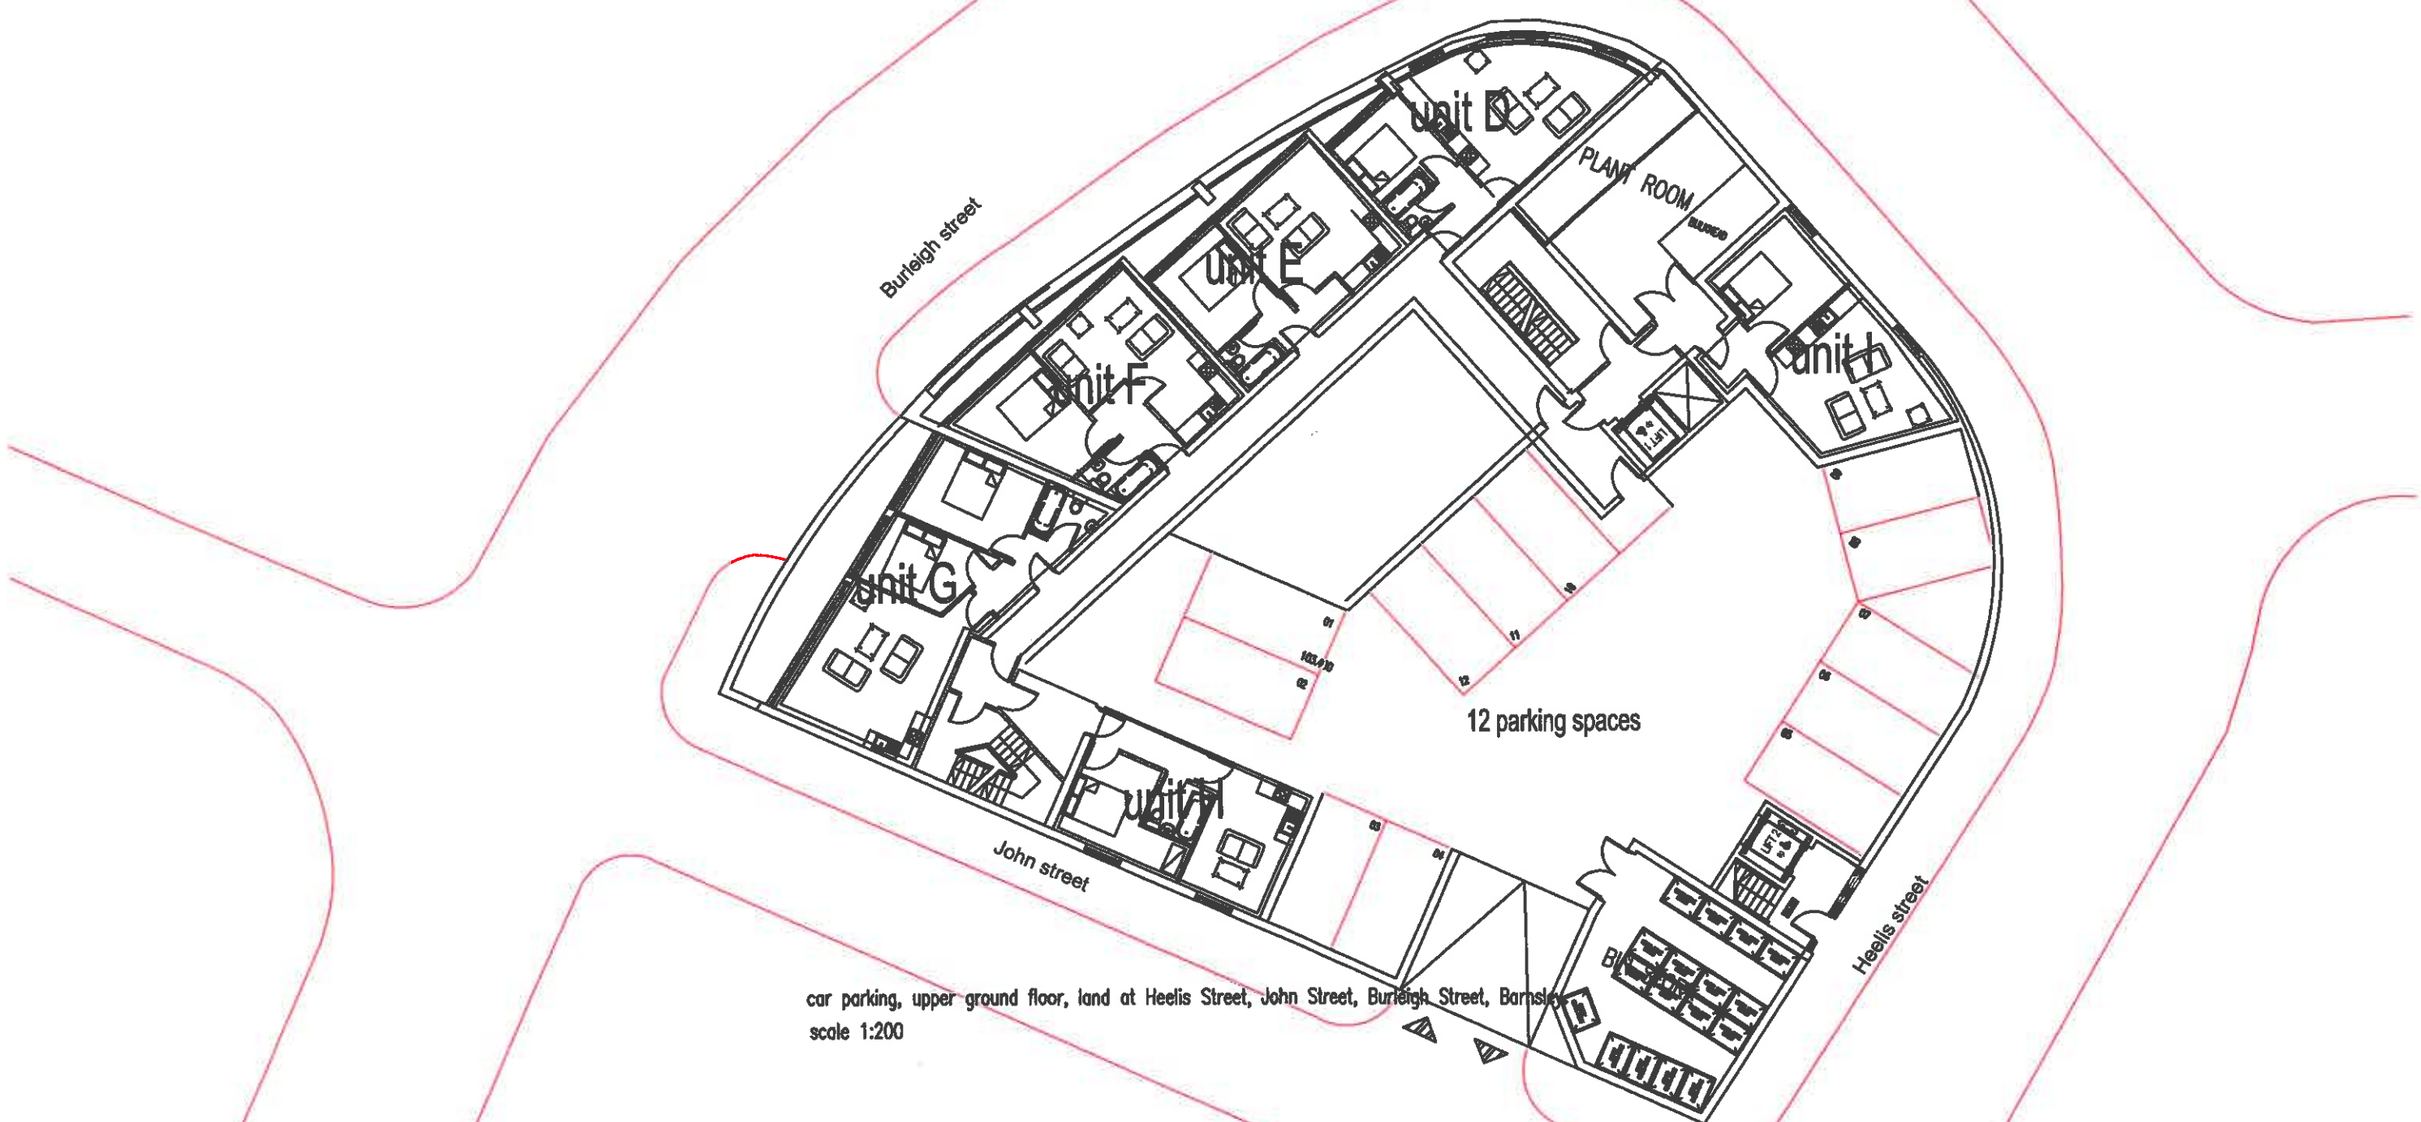


car parking, upper ground floor, land at Heelis Street, John Street, Burleigh Street, Barnsley
scale 1:200



Heelis Street elevation [north]

make architecture

dwg no. HS/002 scale 1:200

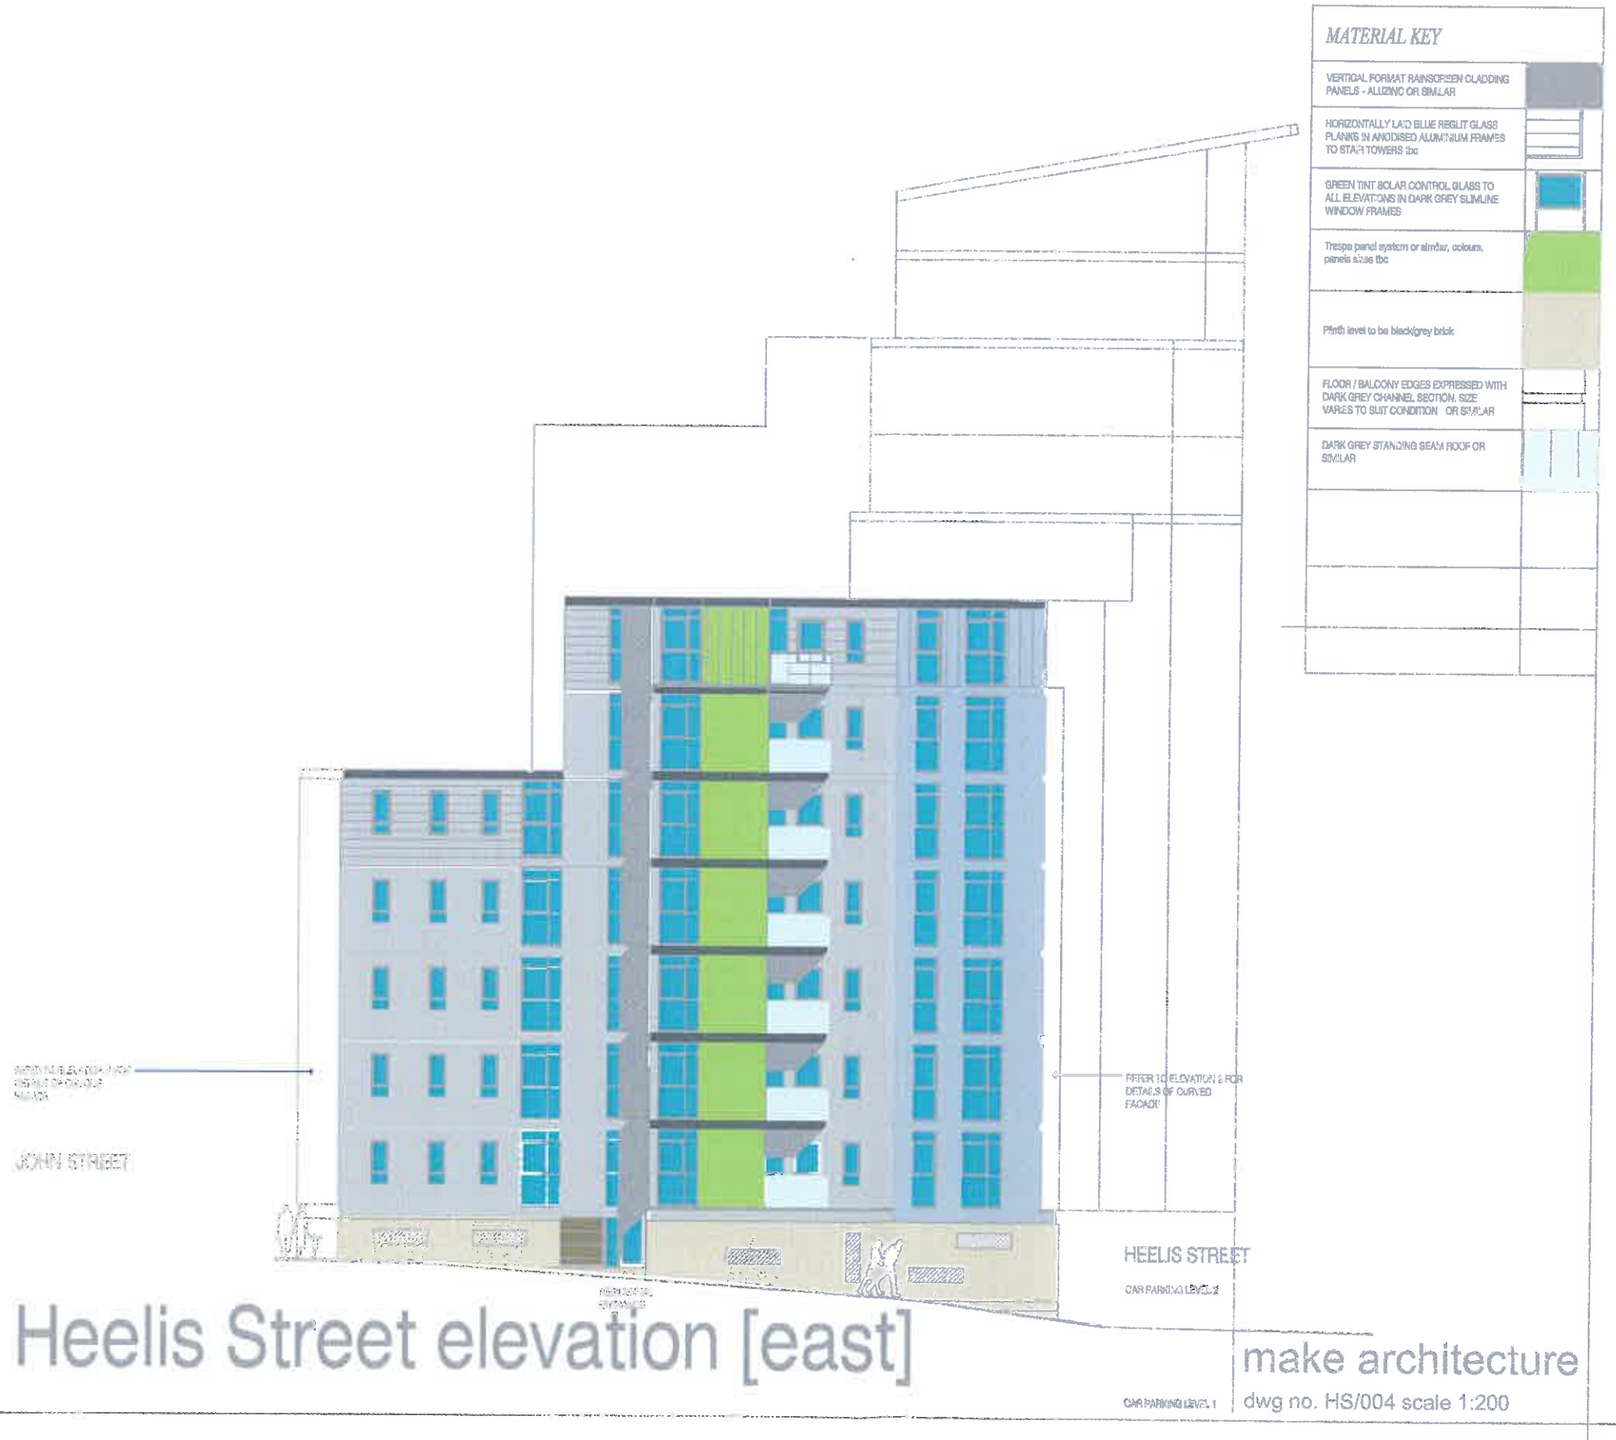

Heelis Street elevation [east]

make architecture

dwg no. HS/004 scale 1:200



John Street elevation

make architecture

dwg no. HS/001 scale 1:200



Burleigh Street elevation

make architecture

dwg no. HS-003 scale 1:200