Street Scenes

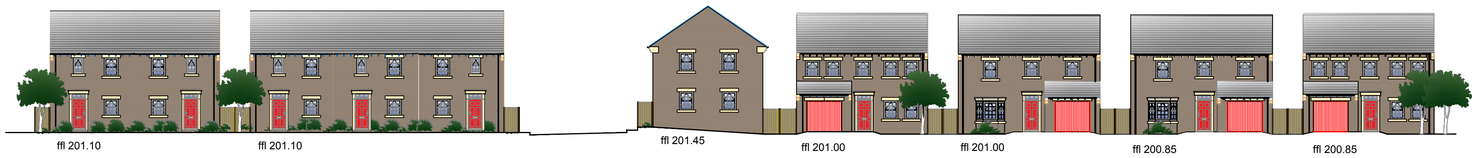

Street Scene 1

Street Scene 2

Street Scene 3

N

Revision notes:		
Rev:	Date:	Notes:
A	11.12.18	Plots 8 to 12 house types amended - CD
B	13.02.19	Amended to suit revised 28 unit scheme - CD

Revision notes:		
Rev:	Date:	Notes:
..	..	..

Revision notes:		
Rev:	Date:	Notes:
..	..	..

Date: 06.06.18	Project: Saunderson Road, Penistone
Scale @ A1: 1:794.7405	Drawing Number: Street Scenes - 6295 003
Drawn By: CD	Revision: B

OrionHomes
SO GOOD TO COME HOME TO
Unit 5, Benton Office Park, Bennett Avenue,
Horbury, Wakefield, WF4 5RA, Tel: 01924 831030