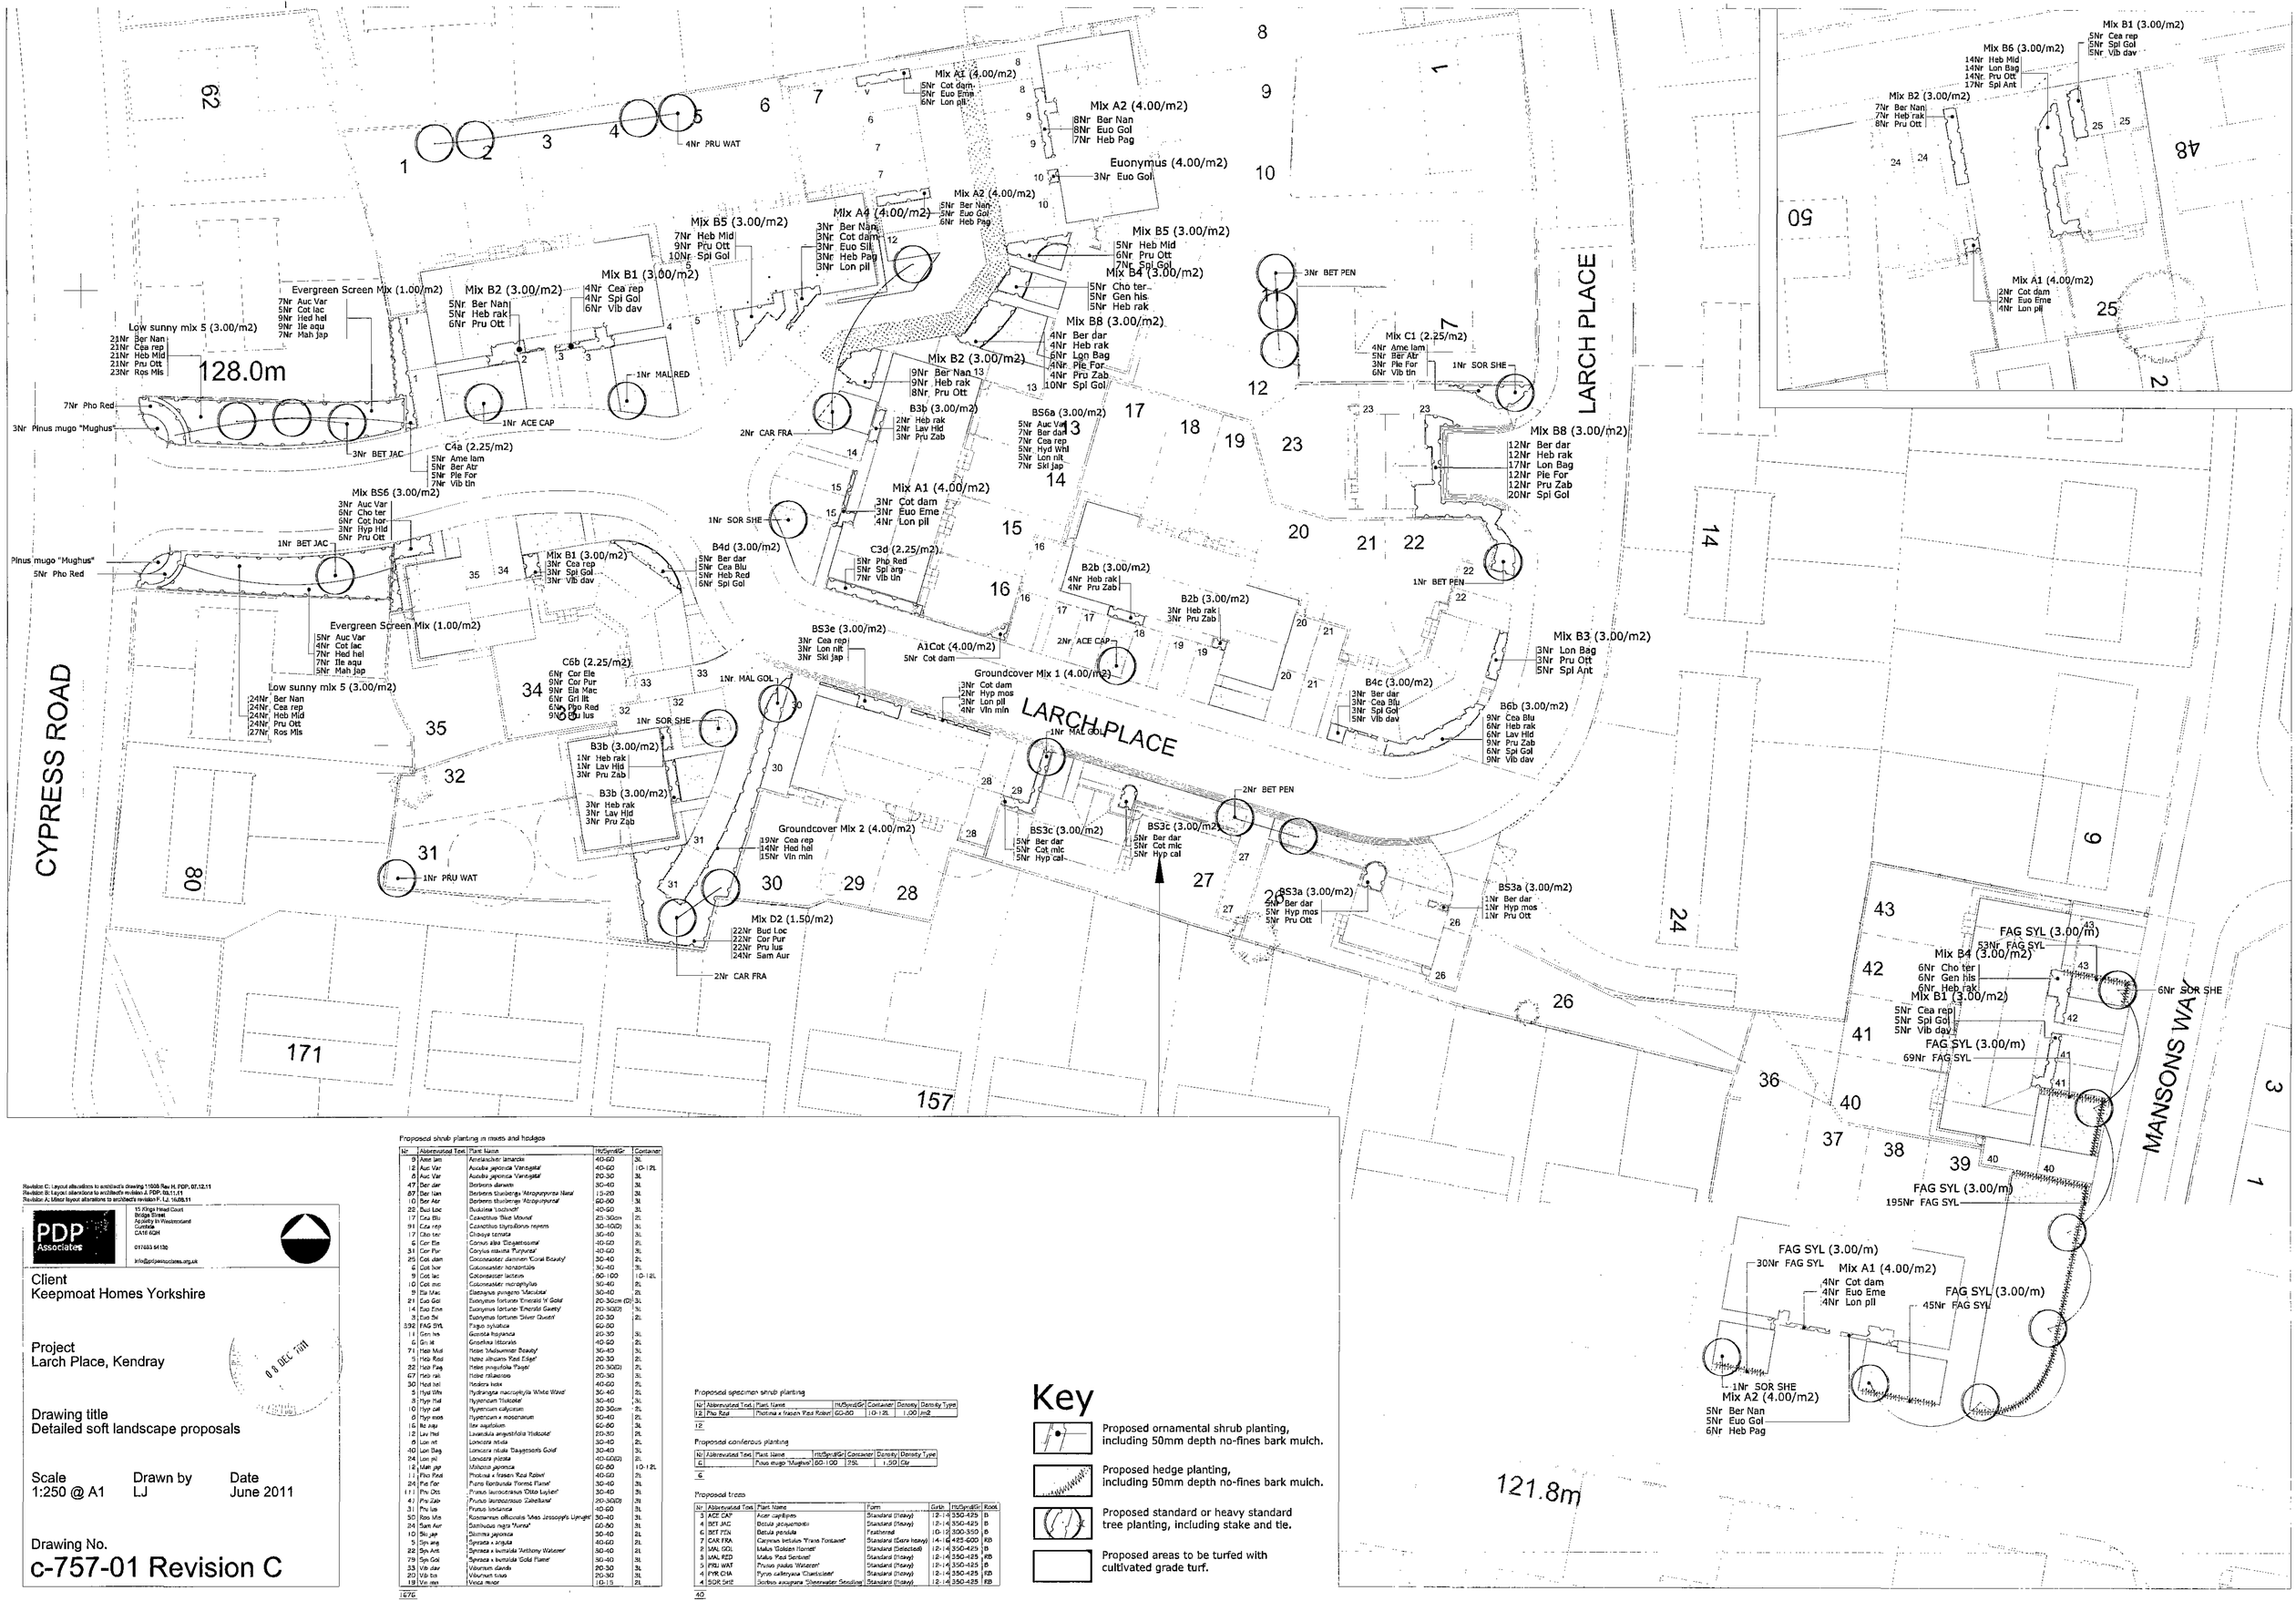

Revision C: Layout alterations to architect's drawing 11008 Rev H, PDP, 07.12.11
Revision B: Layout alterations to architect's revision J. PDP, 09.11.11
Revision A: Mixed layout alterations to architects revision F. LJ. 14.09.11

PDP Associates
15 Kings Head Court
Bridge Street
Appleby in Westmorland
Cumbria
CA16 6QN
017683 54130
info@pdpassociates.org.uk

Client
Keepmoat Homes Yorkshire

Project
Larch Place, Kendray

08 DEC 2011

Drawing title
Detailed soft landscape proposals

Scale: 1:250 @ A1
Drawn by: LJ
Date: June 2011

Drawing No.
c-757-01 Revision C

Proposed shrub planting in mixes and hedges

Nr	Abbreviated Text	Plant Name	Ht/Spread/Gr	Container
9	Ame lam	Amelanchier lamarckii	40-60	3L
12	Auc Var	Aucuba japonica 'Variegata'	40-60	10-12L
8	Auc Var	Aucuba japonica 'Variegata'	80-90	3L
47	Ber dar	Berberis darwinii	30-40	3L
87	Ber Nan	Berberis thunbergii 'Atropurpurea Nana'	15-20	3L
10	Ber Atr	Berberis thunbergii 'Atropurpurea'	60-90	3L
22	Bud Loc	Buddleja 'lochinch'	40-60	3L
17	Cea Blu	Ceanothus 'Blue Mound'	25-30cm	2L
91	Cea rep	Ceanothus thyrsiflorus repens	30-100(2)	3L
17	Cho ter	Choisya ternata	30-40	3L
6	Cor Ele	Cornus alba 'Elegantissima'	40-60	2L
31	Cor Pur	Corylus maxima 'Purpurea'	40-60	3L
25	Cot dam	Cotoneaster dammeri 'Coral Beauty'	30-40	2L
6	Cot hor	Cotoneaster horizontalis	30-40	3L
9	Cot lac	Cotoneaster lacteus	80-100	10-12L
10	Cot mic	Cotoneaster microphyllus	30-40	2L
9	Ela Mac	Elaeagnus pungens 'Maculata'	30-40	2L
21	Euo Gol	Euonymus fortunei 'Emerald N' Gold'	20-30cm (C)	3L
14	Euo Eme	Euonymus fortunei 'Emerald Gaiety'	20-30(2)	5L
3	Euo Sil	Euonymus fortunei 'Silver Queen'	20-30	2L
392	FAG SYL	Fagus sylvatica	60-90	
11	Gen his	Genista hispanica	20-30	3L
6	Gri Ilt	Grselinia littoralis	40-60	2L
71	Heb Mid	Hebe 'Midsummer Beauty'	30-40	3L
5	Heb Red	Hebe 'Autumn Red Edge'	20-30	2L
32	Heb Pag	Hebe pinguifolia 'Pagei'	20-30(2)	2L
67	Heb rak	Hebe rakaiensis	20-30	3L
30	Hed hel	Hedera helix	40-60	2L
5	Hyd Whi	Hydrangea macrophylla 'White Wave'	30-40	2L
3	Hyp Hid	Hypericum 'Hidcote'	30-40	3L
10	Hyp cal	Hypericum calycinum	20-30cm	2L
8	Hyp mos	Hypericum x moserianum	30-40	2L
16	Ile aqu	Ilex aquifolium	60-80	3L
12	Lav Hid	Lavandula angustifolia 'Hidcote'	20-30	2L
8	Lon nit	Lonicera nitida	30-40	2L
40	Lon Bag	Lonicera nitida 'Baggesen's Gold'	30-40	3L
24	Lon pil	Lonicera pileata	40-60(2)	2L
12	Mah jap	Mahonia japonica	60-80	10-12L
11	Pho Red	Photinia x fraseri 'Red Robin'	40-60	2L
24	Ple For	Prunus 'Amanogawa' 'Flowers Plume'	30-40	3L
111	Pru Otc	Prunus laurocerasus 'Otto Luyken'	30-40	3L
4	Pru Zab	Prunus laurocerasus 'Zabeliana'	20-30(2)	3L
31	Pru lus	Prunus lusitanica	40-60	3L
30	Ros Mis	Rosmarinus officinalis 'Miss Jessopp's Upright'	30-40	3L
24	Sam Aur	Sambucus nigra 'Aurea'	60-80	3L
10	Ski jap	Skimmia japonica	30-40	2L
5	Syn ang	Syringa x angusa	40-60	2L
22	Syn Ant	Syringa x laciniata 'Anthony Waterer'	30-40	2L
79	Syn Gol	Syringa x laciniata 'Gold Flame'	30-40	3L
33	Vib dav	Viburnum davidii	20-30	3L
20	Vib tin	Viburnum tinus	20-30	3L
19	Vio riv	Viola riviniana	10-15	2L

1676

Proposed specimen shrub planting

Nr	Abbreviated Text	Plant Name	Ht/Spread/Gr	Container	Density	Density Type
12	Pho Red	Photinia x fraseri 'Red Robin'	60-80	10-12L	1.00	m2

12

Proposed coniferous planting

Nr	Abbreviated Text	Plant Name	Ht/Spread/Gr	Container	Density	Density Type
6		Pinus mugo 'Mughus'	60-100	25L	1.00	Ctr

6

Proposed trees

Nr	Abbreviated Text	Plant Name	Form	Girth	Ht/Spread/Gr	Root
3	ACE CAP	Acer capillipes	Standard (Heavy)	12-14	350-425	B
4	BET JAC	Betula jacquemontii	Standard (Heavy)	12-14	350-425	B
6	BET PEN	Betula pendula	Feathered	10-12	300-350	B
7	CAR FRA	Carpinus betulus 'Frans Fontaine'	Standard (Extra heavy)	14-16	425-600	RB
3	MAL GOL	Malus 'Golden Hornet'	Standard (Selected)	12-14	350-425	B
3	MAL RED	Malus 'Red Sentinel'	Standard (Heavy)	12-14	350-425	RB
5	PRU WAT	Prunus padus 'Watereri'	Standard (Heavy)	12-14	350-425	B
4	PYR CHA	Pyrus calleryana 'Chanticleer'	Standard (Heavy)	12-14	350-425	RB
4	SOR SHE	Sorbus aucuparia 'Sheerwater Seedling'	Standard (Heavy)	12-14	350-425	RB

40

Key

- Proposed ornamental shrub planting, including 50mm depth no-fines bark mulch.
- Proposed hedge planting, including 50mm depth no-fines bark mulch.
- Proposed standard or heavy standard tree planting, including stake and tie.
- Proposed areas to be turfed with cultivated grade turf.