
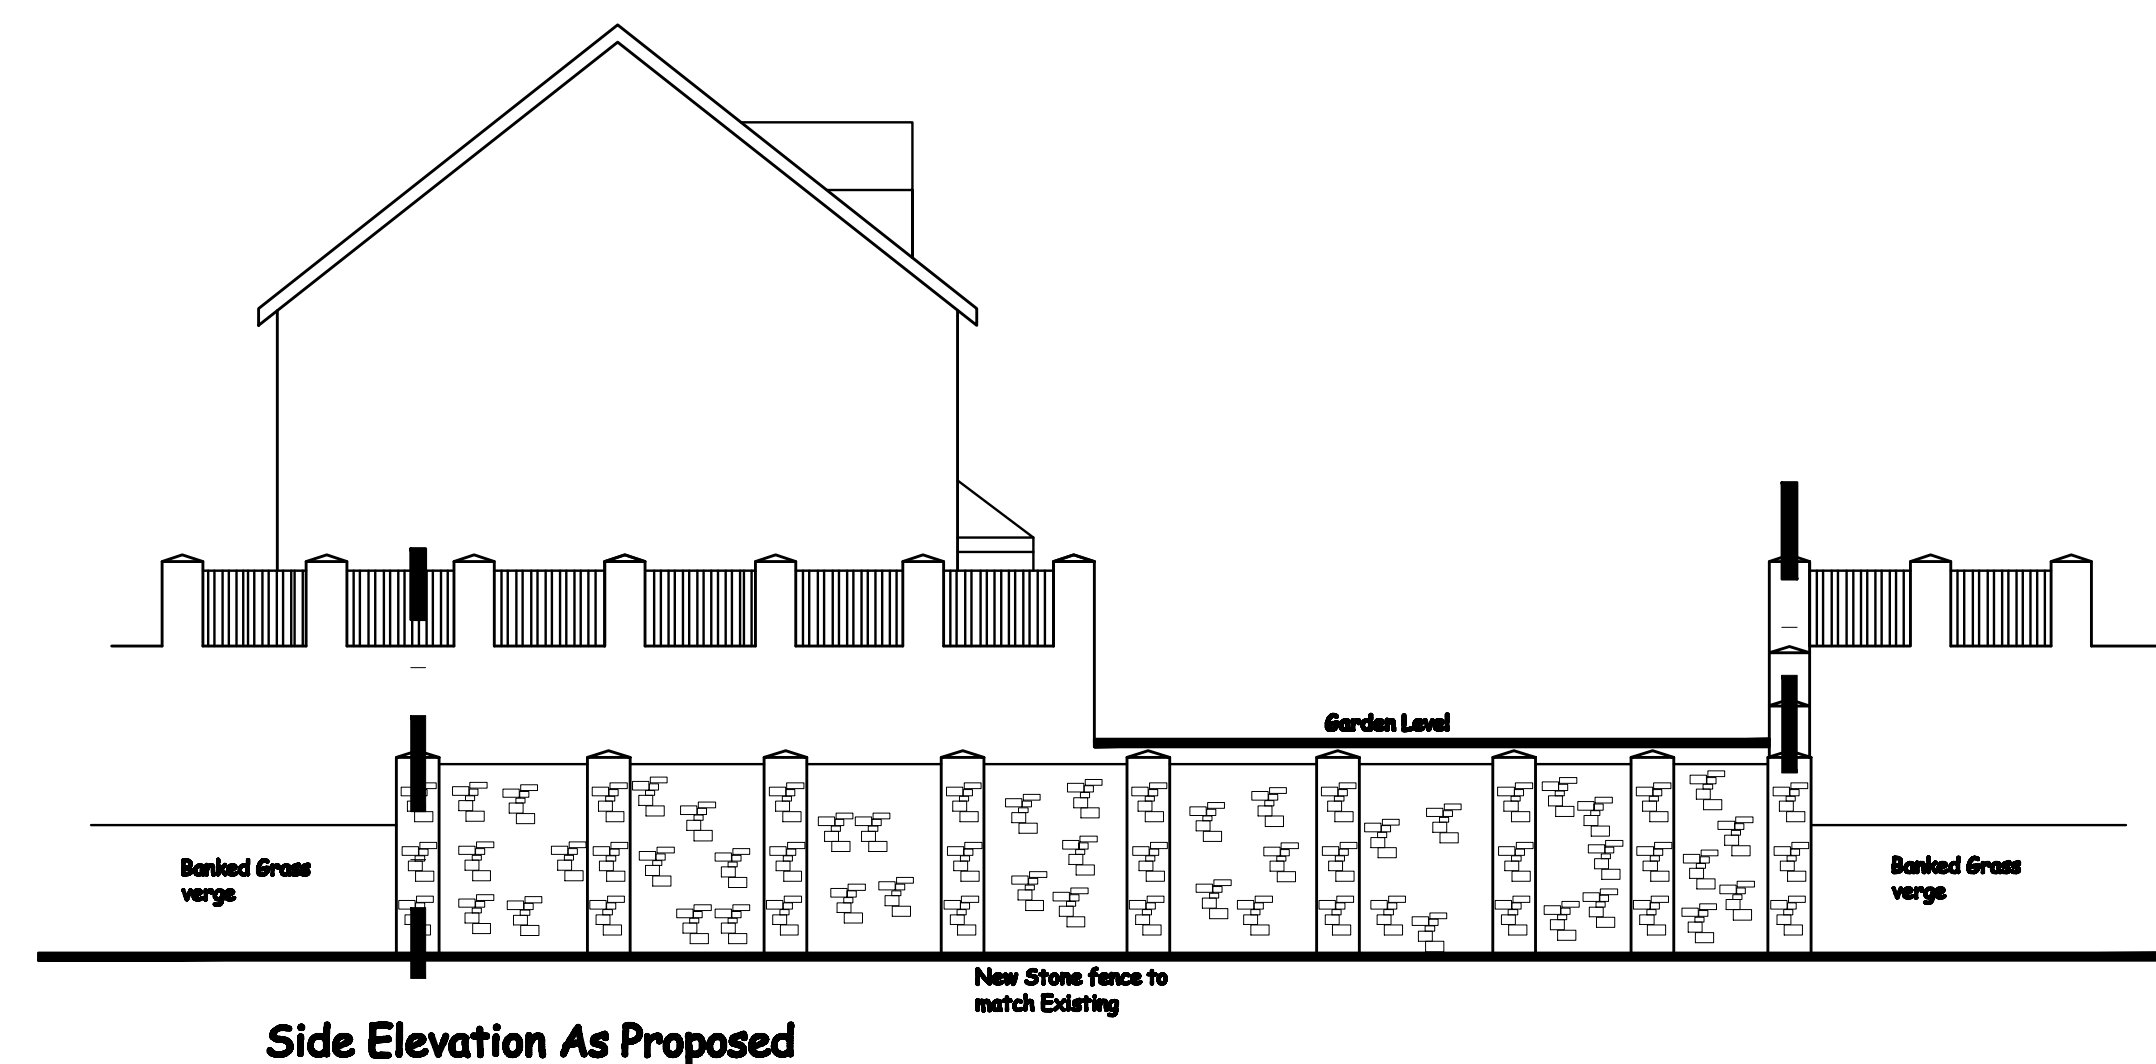
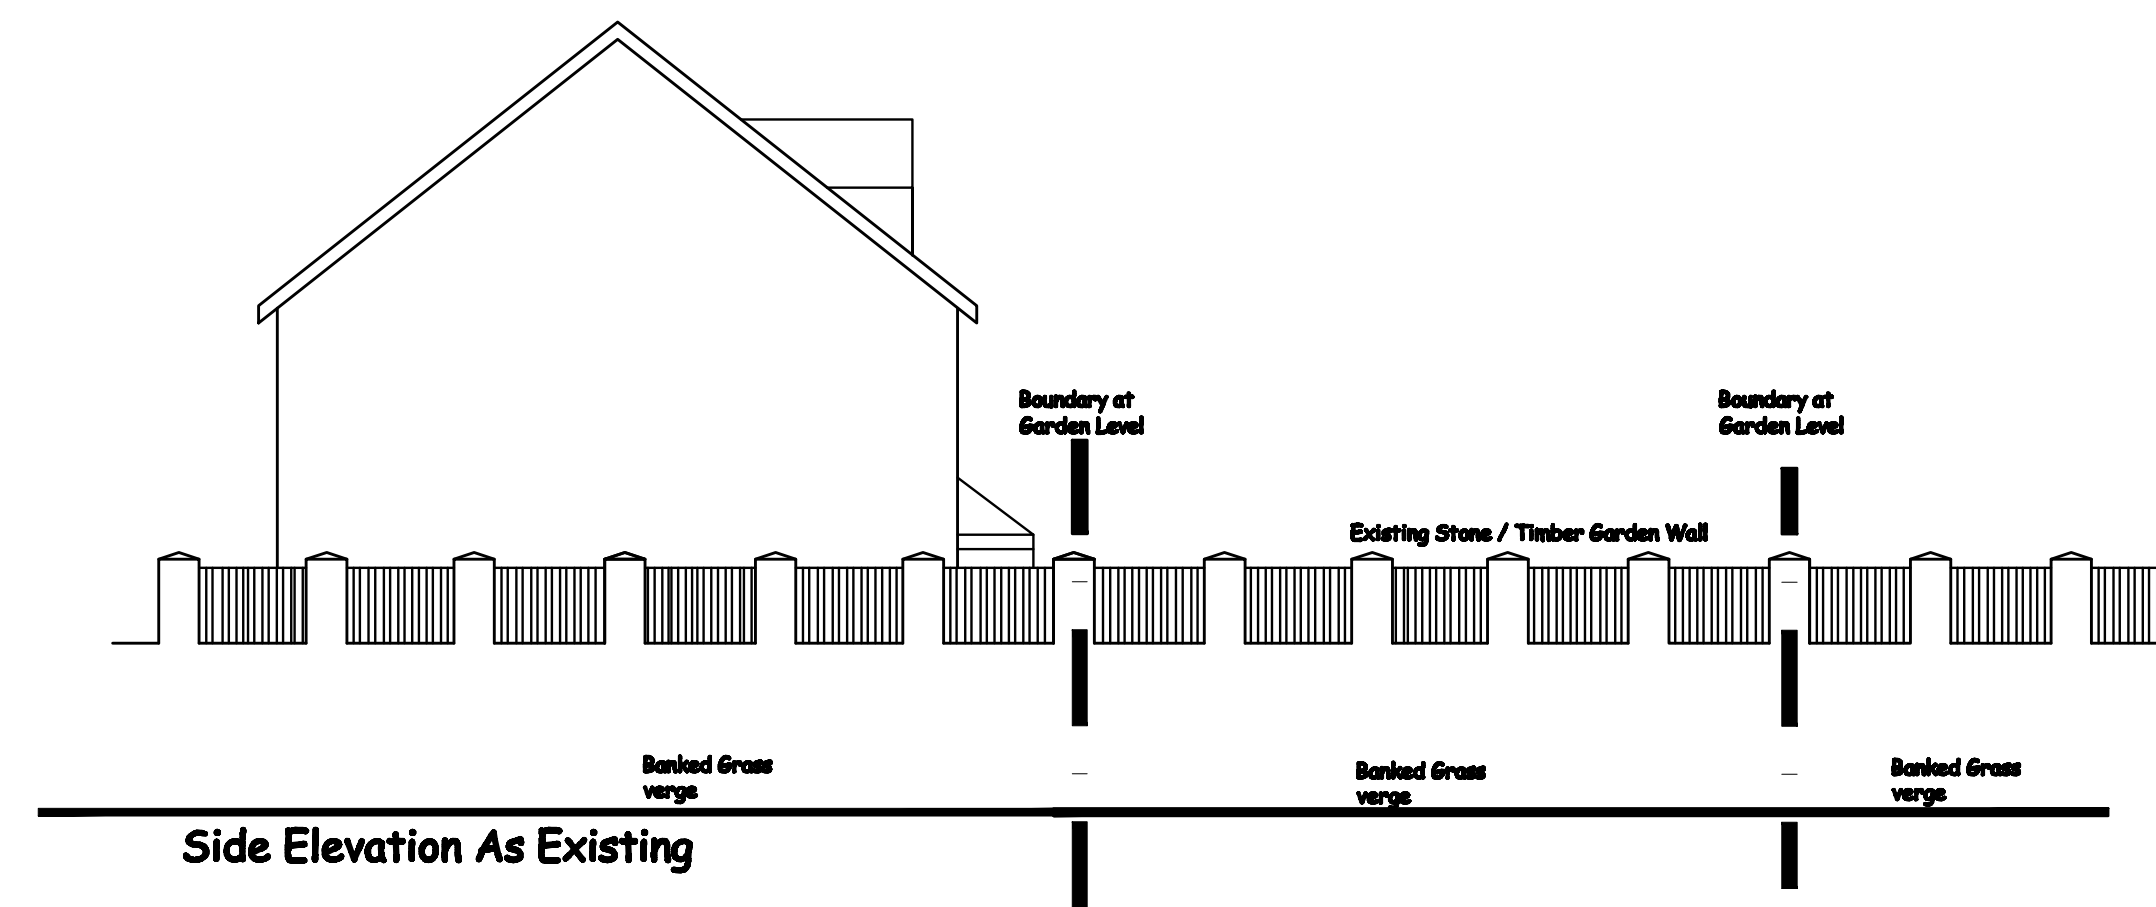
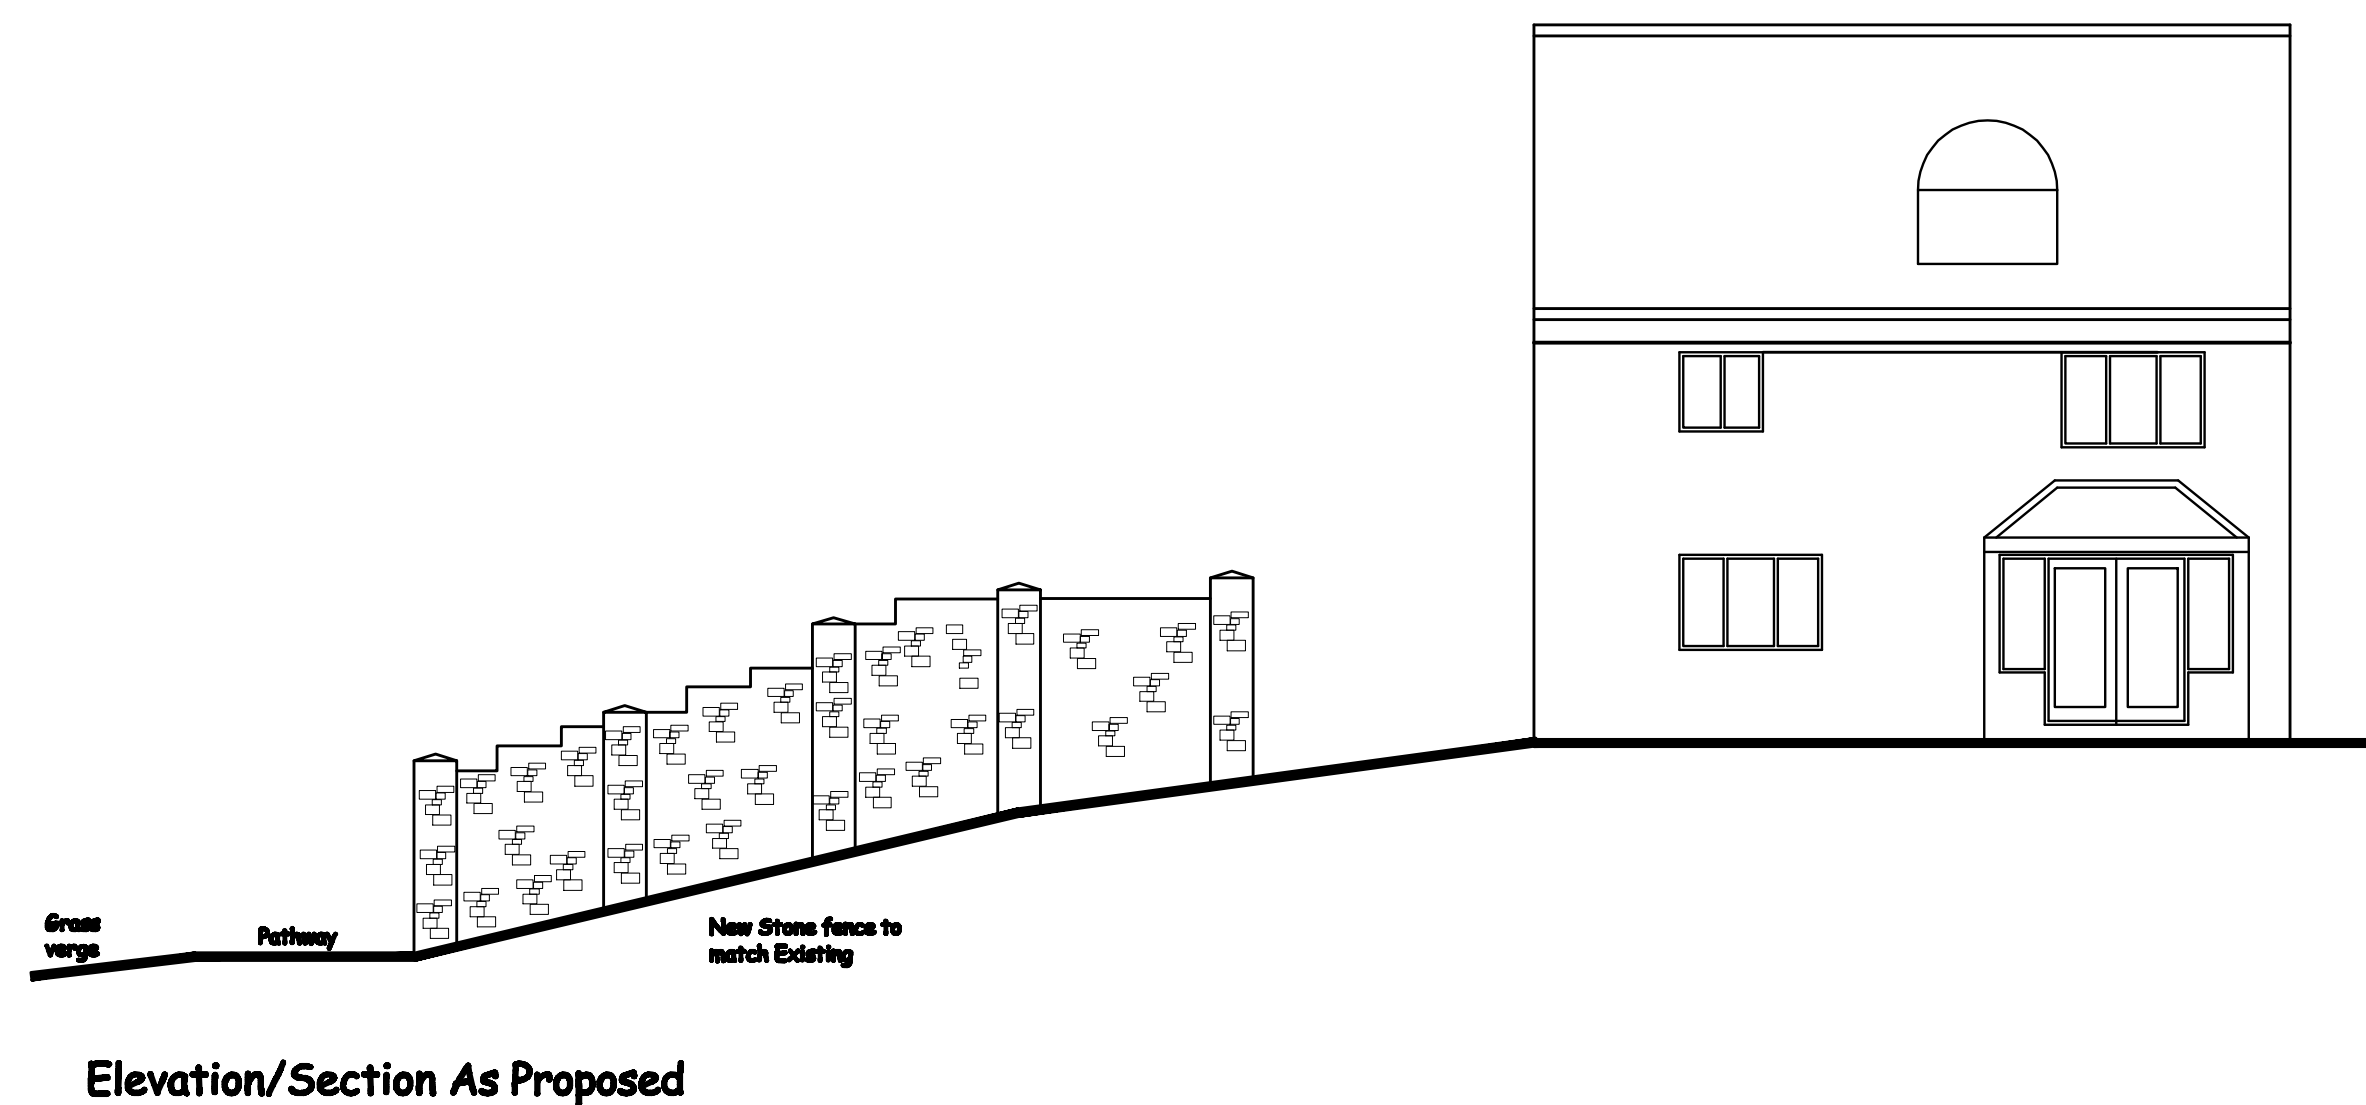
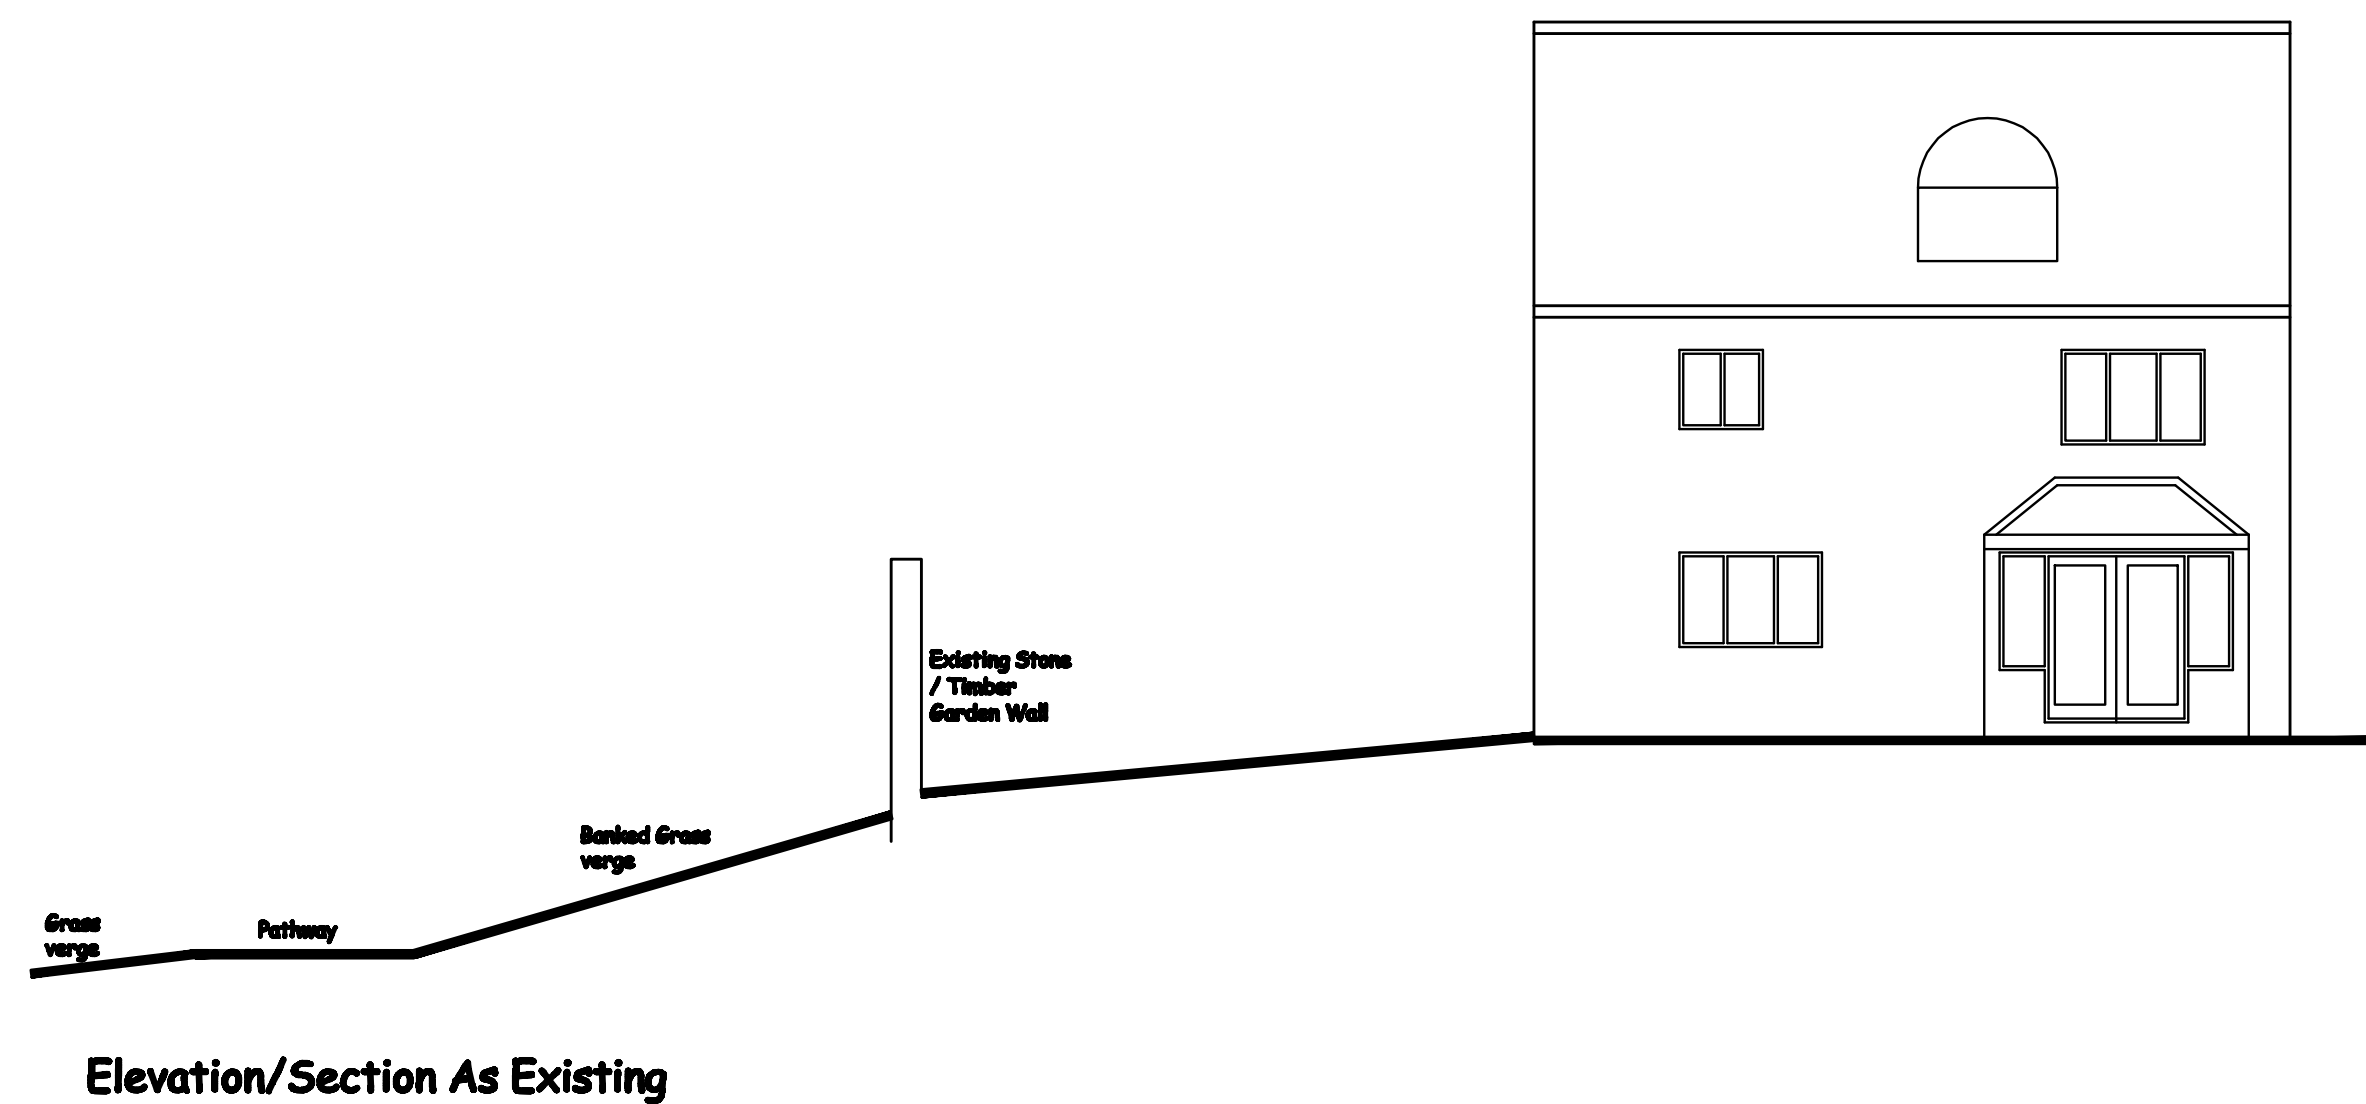
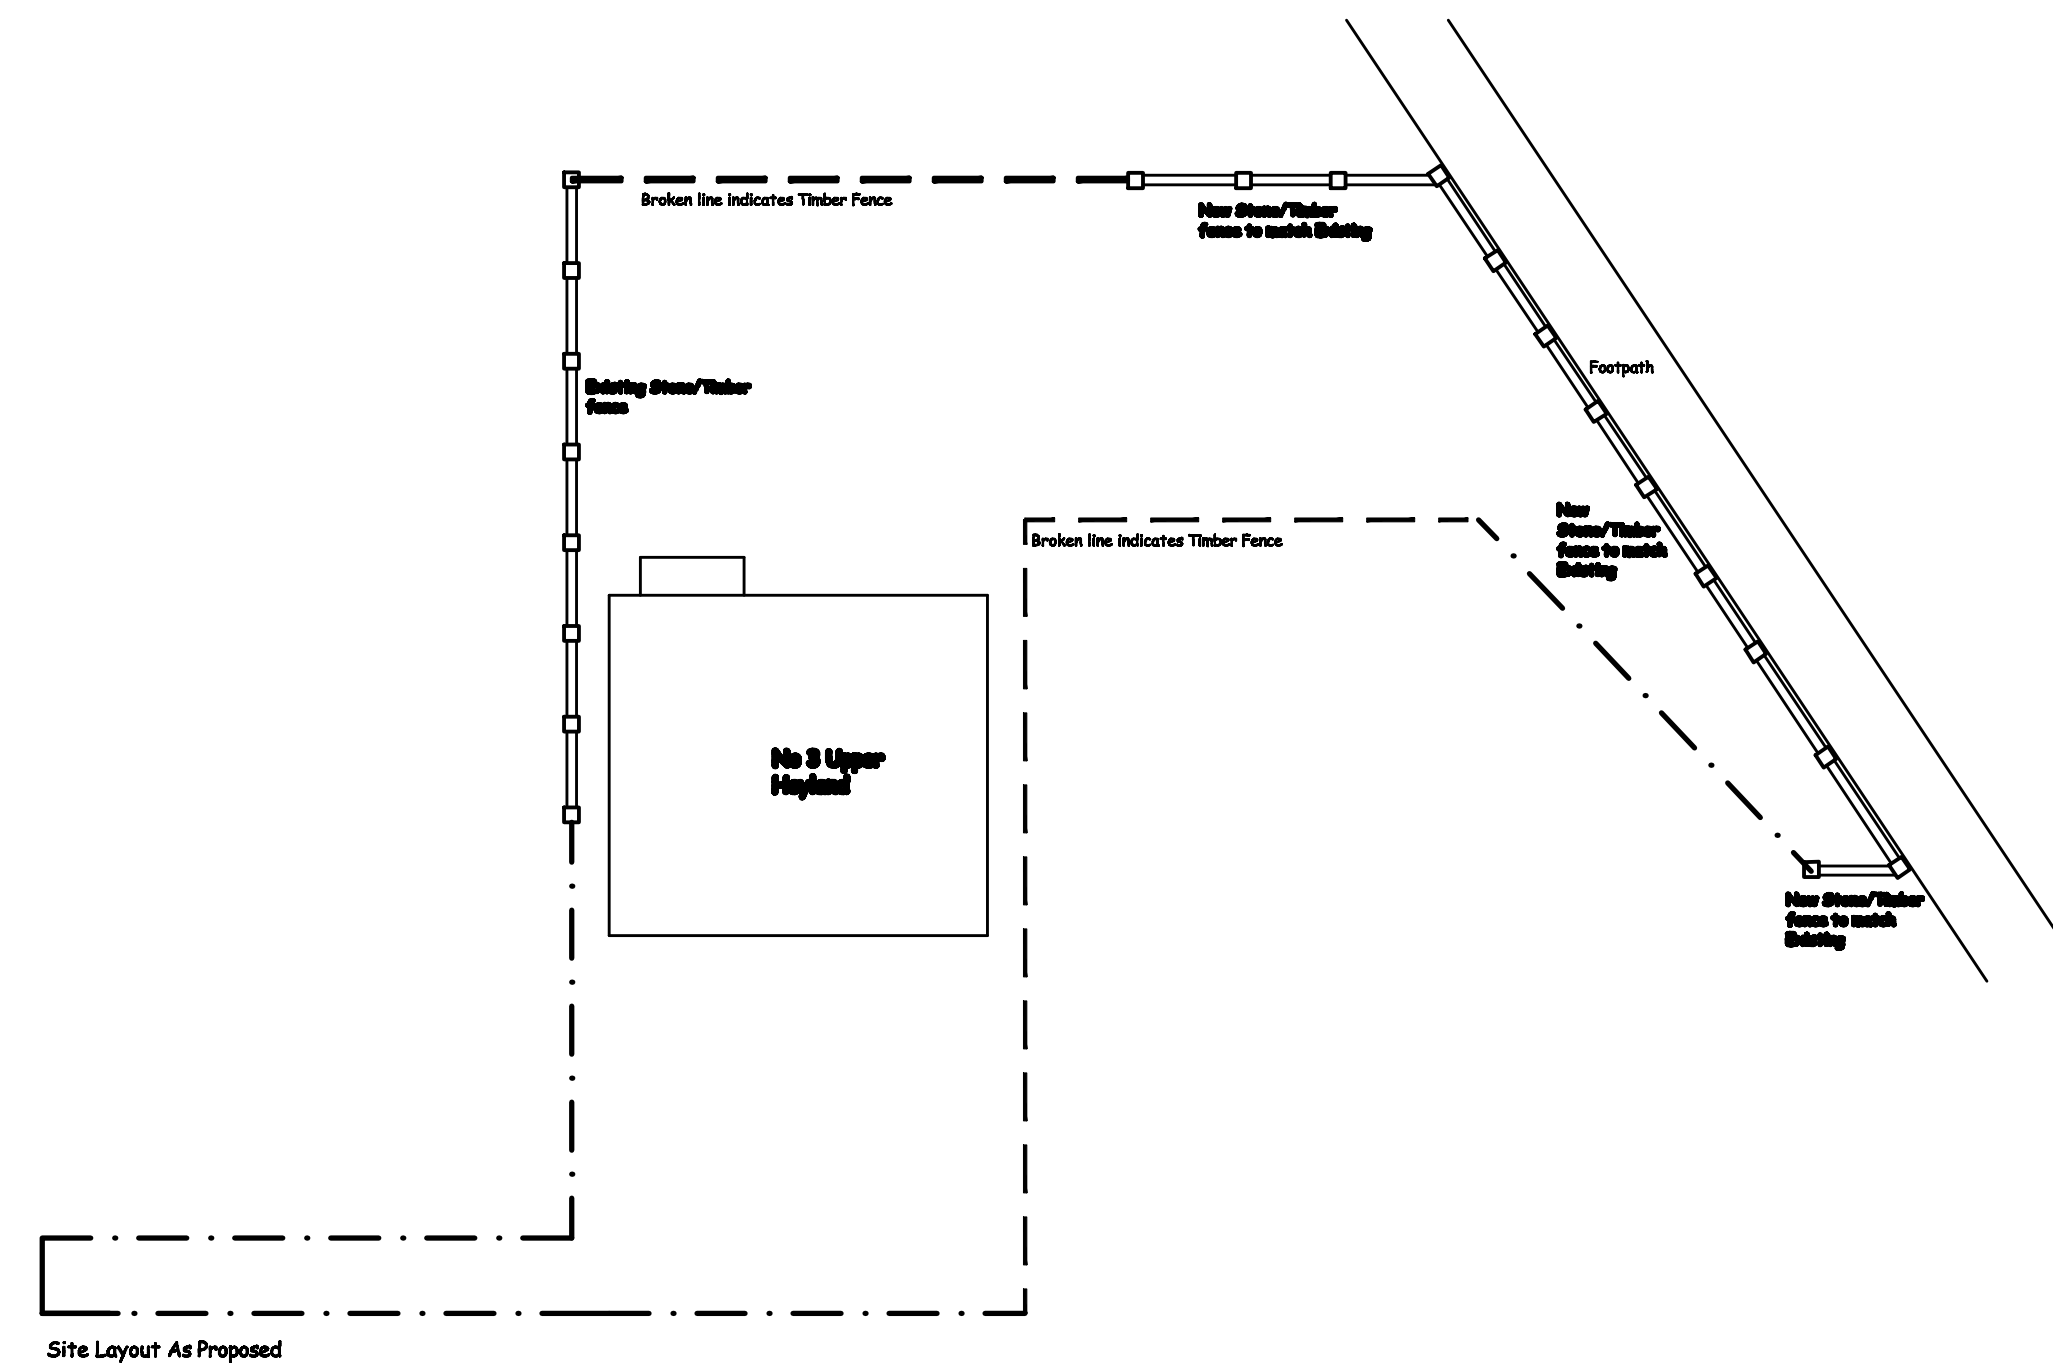


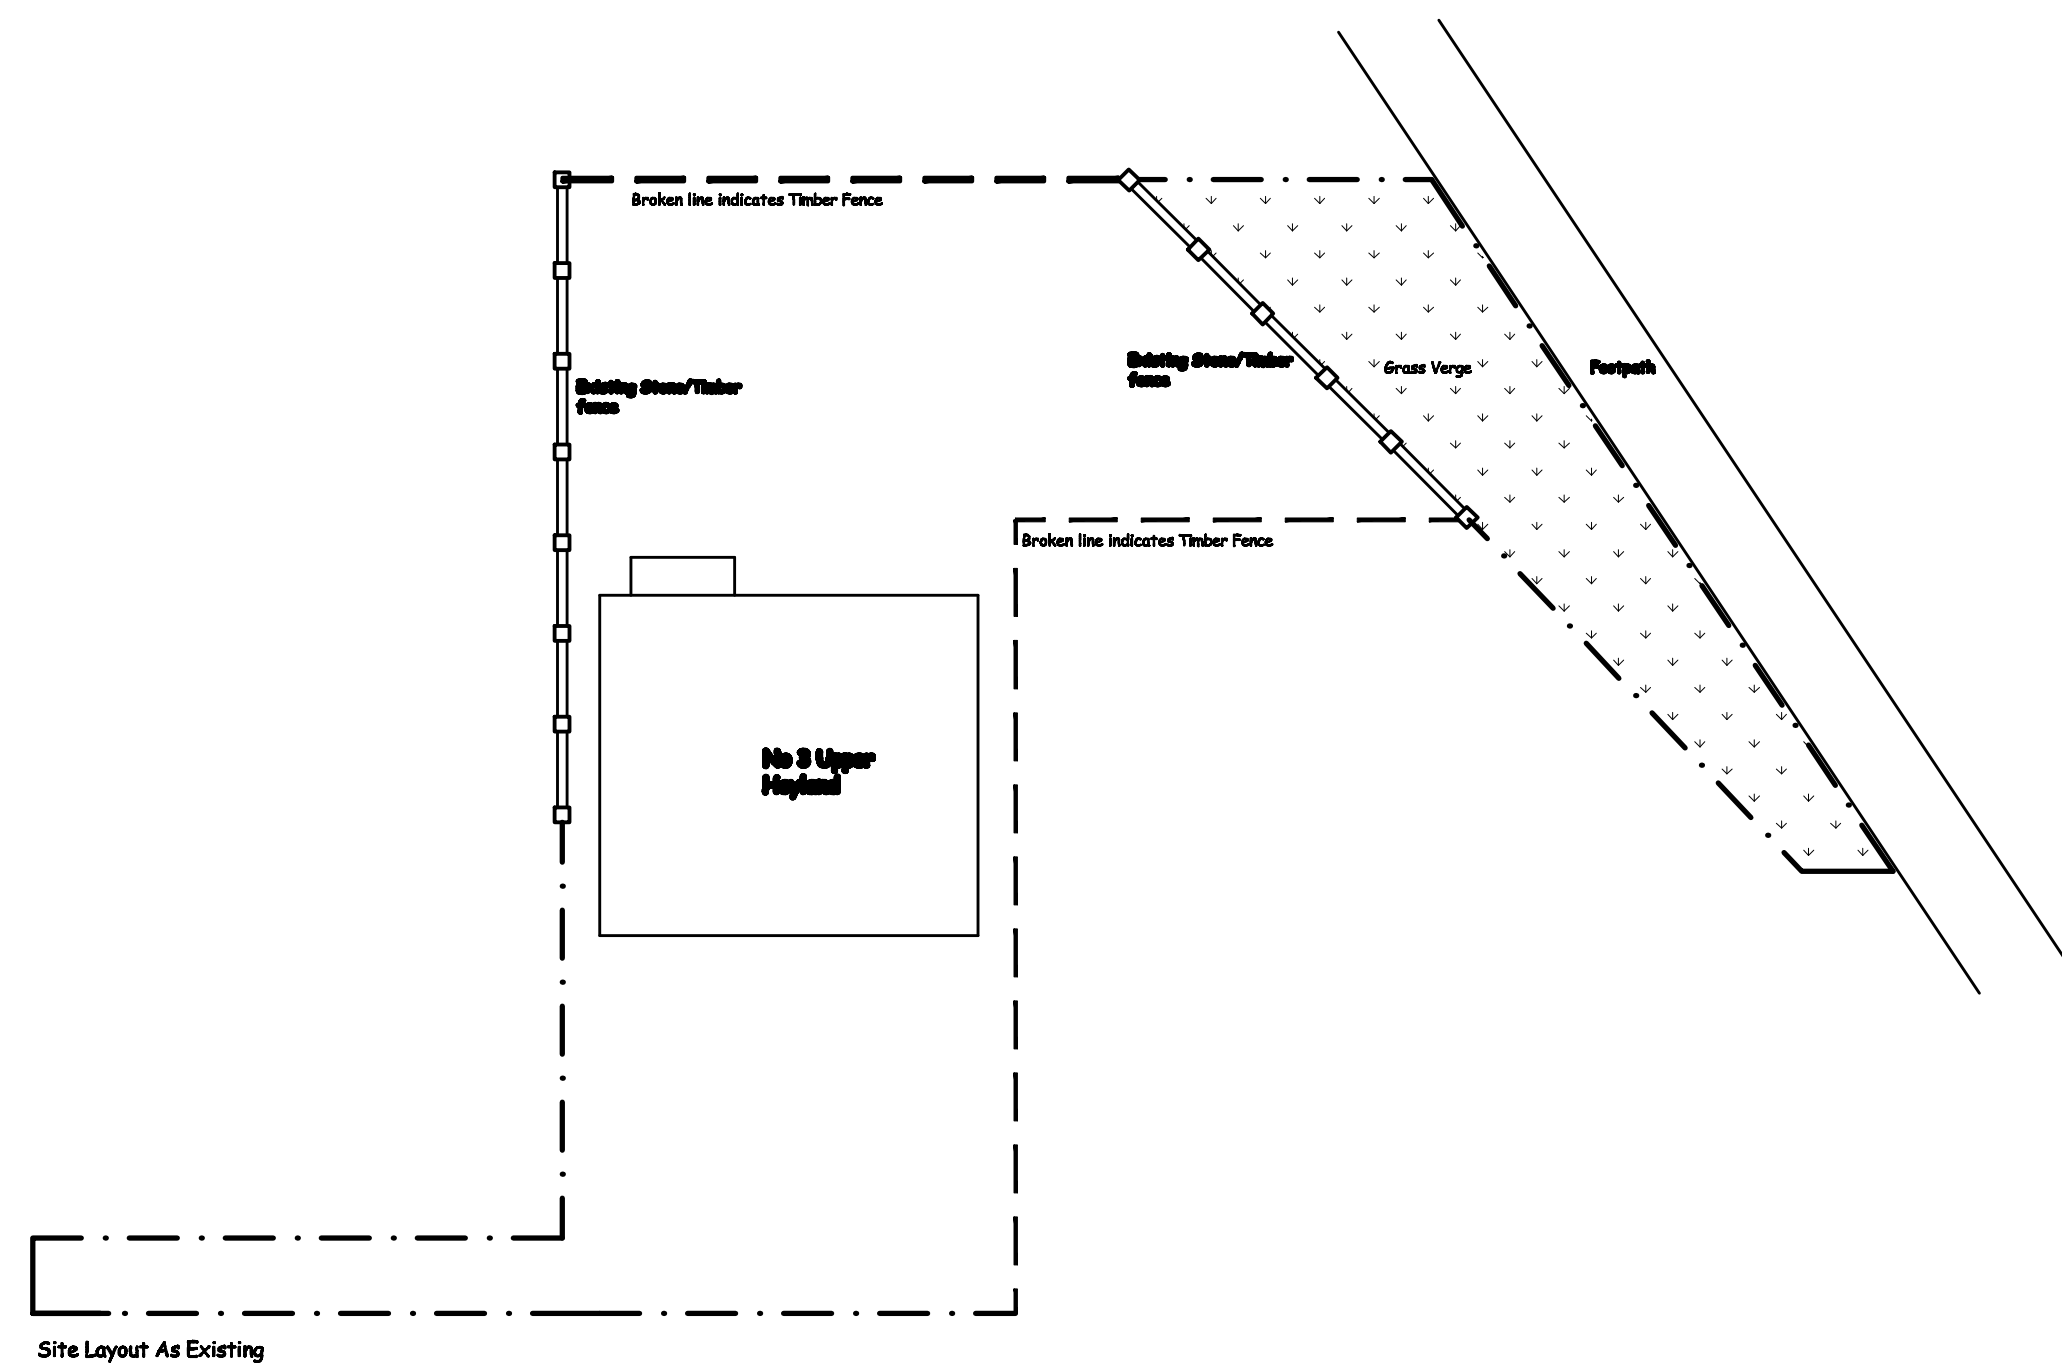

SPECIAL NOTES TO CONTRACTORS

THE CONTRACTOR IS RESPONSIBLE FOR CHECKING ALL DIMENSIONS.
ANY DISCREPANCY TO BE VERIFIED WITH THE ARCHITECTS BEFORE
PROCEEDING WITH THE WORKS.

WHERE AN ITEM IS COVERED BY TWO DIFFERENT SCALES THE LARGER SCALE IS TO BE WORKED TO.

DO NOT SCALE DRAWINGS. FIGURED DIMENSIONS TO BE WORKED TO
IN ALL CASES.

[illegible]

NOTES:

[illegible]

**Proposed Boundary Wall
Alteration at no 3 Upper Hoyland
for Mr & Mrs Kilburn
PLANS AND ELEVATIONS AS
EXISTING AND PROPOSED
PLANNING DRAWING**

SCALE		DATE	
1:100 1:200		19.05.17	
DRAWN			
J.B			
REF.			
DRAWING NO.		REV.	
2017/0051/0001			