PROPOSED CONSERVATORY EXTENSION TO THE REAR AT
HEY SLACK FARM,
HEY SLACK LANE,
UPPER CUMBERWORTH,
HUDDERSFIELD,
WEST YORKS,
HD8 8YD

CLIENT -
Mr & Mrs M LONSDALE

AGENT
D JACKSON SITE SERVICES LTD
11 DUNSTAN CLOSE
OSSETT
WEST YORKS
WF5 0NA
Tel & Fax 01924 271123


SPECIFICATION

1 Conservatory dwarf wall min 600mm high internally to be in cavity wall construction built off own concrete foundation with external rendering to match the existing house

2 Framework to be in white reinforced uPVC supporting toughened double glazed panels and Cervo Active blue plus self cleaning glazed roof panels

3 All glazing including doors to be in toughened glass

4 The new rainwater gutter is to be connected into the existing adjacent rainwater pipe and trapped gulley

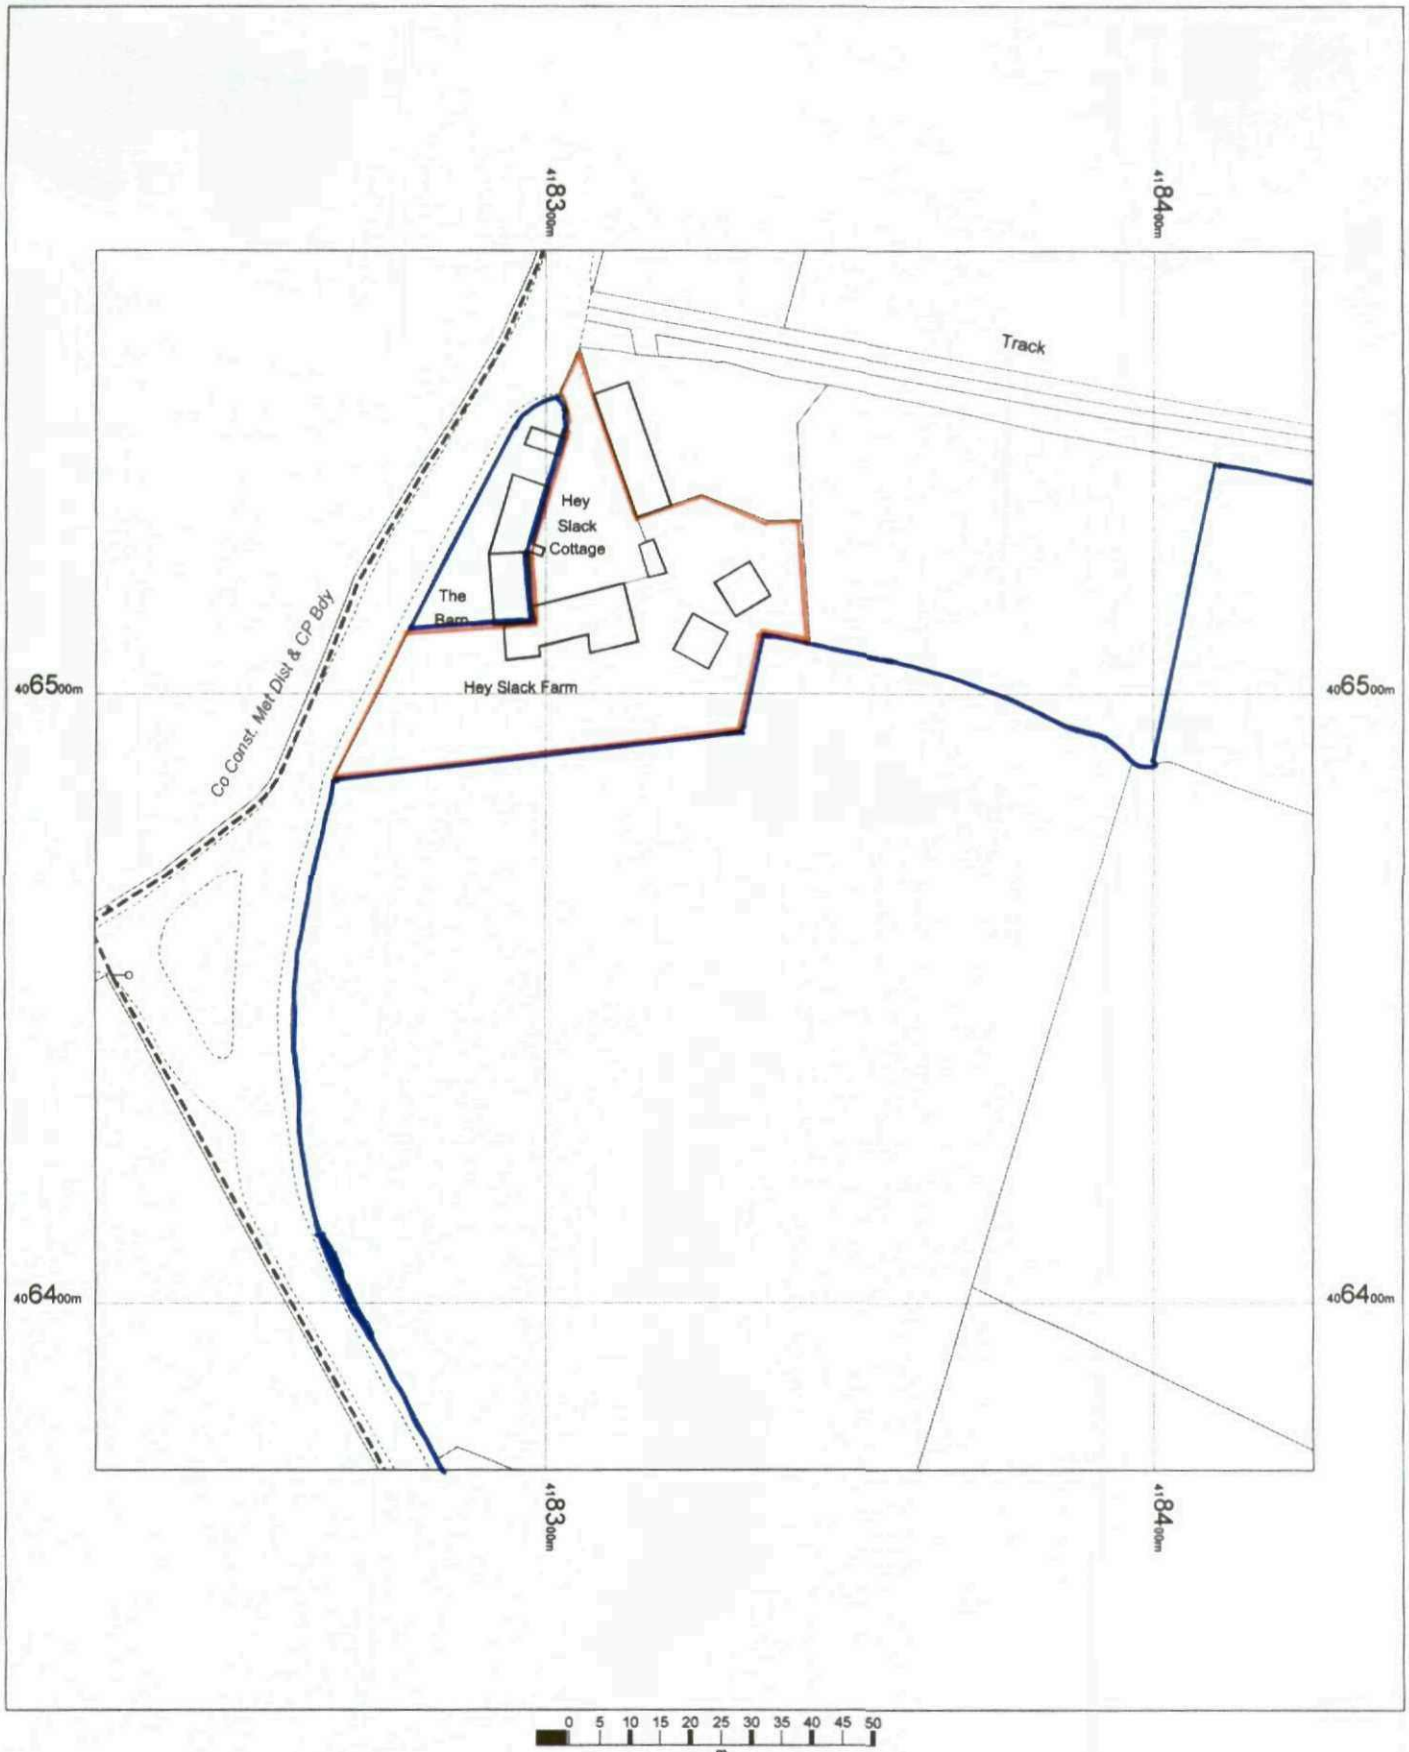

OS Mastermap
08 March 2012, ID: BW1-00134115
maps.blackwell.co.uk

1:1250 scale print at A4, Centre: 418326 E, 406472 N

©Crown Copyright. Licence no. 100041040

Mapping sourced from Ordnance Survey

BLACKWELL'S
www.blackwellmapping.co.uk
TEL: 0113 245 2623
maps.leeds@blackwell.co.uk