




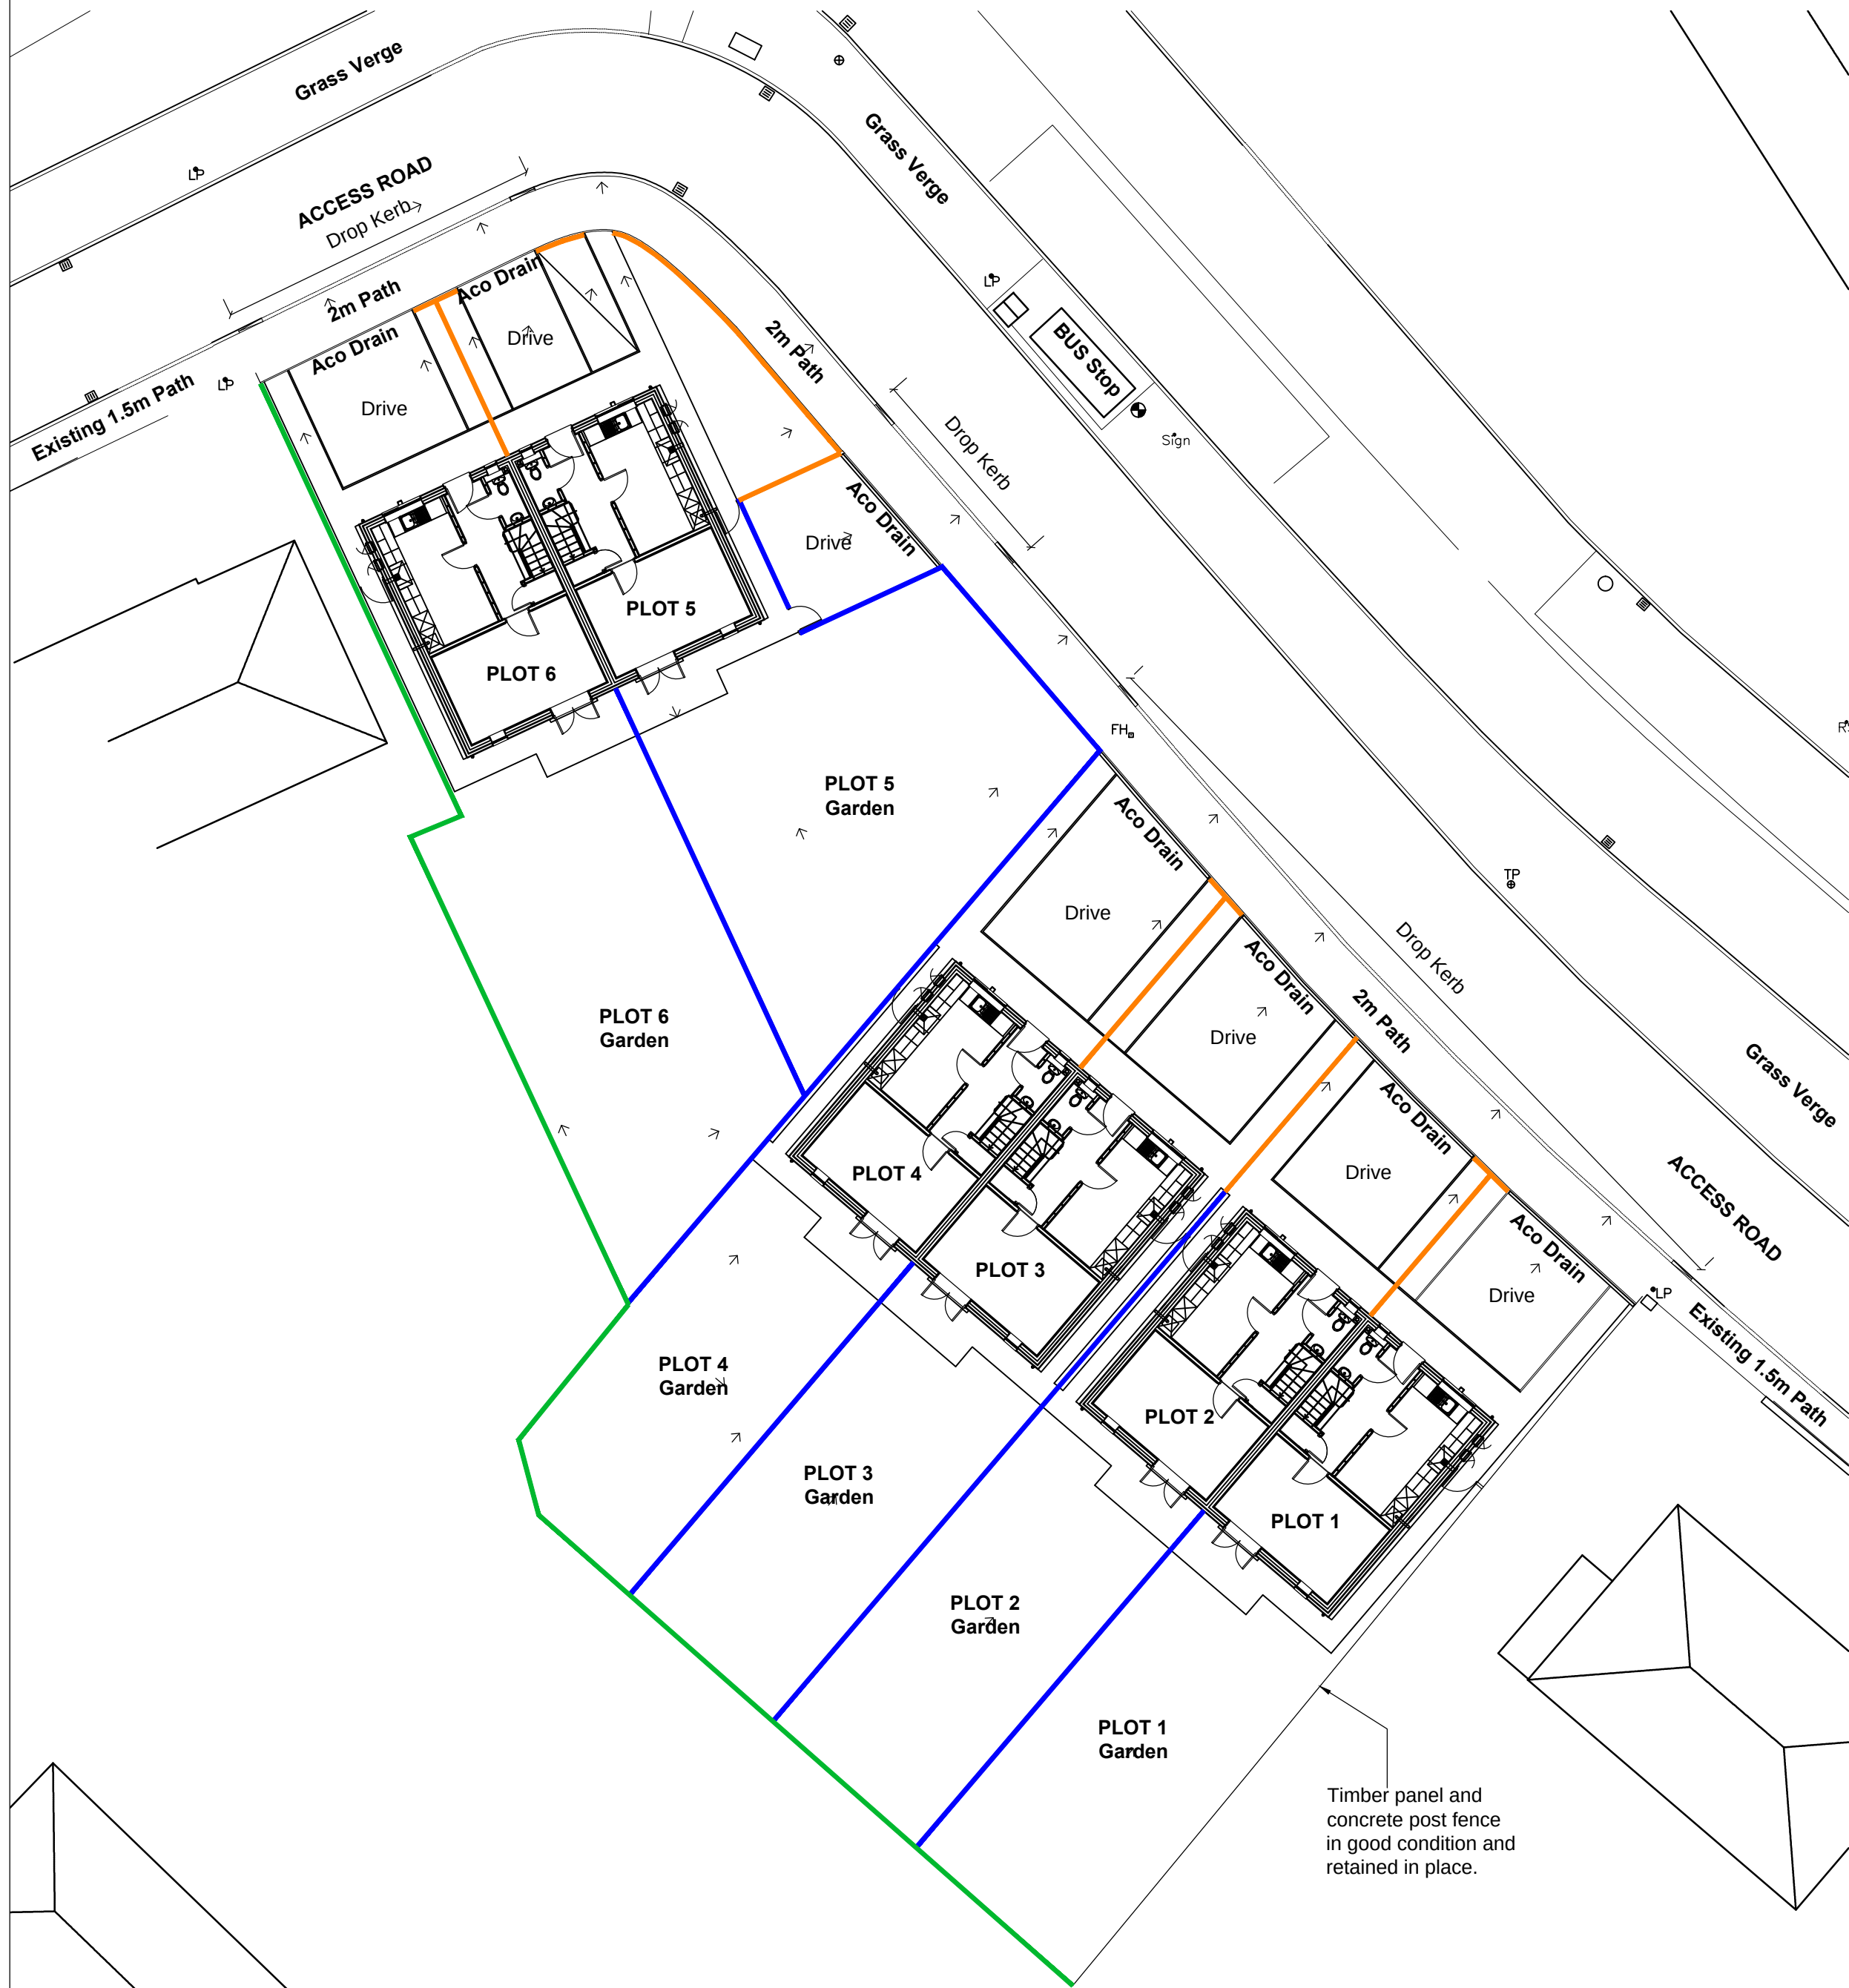

01 Boundary Treatment Key Plan
1:200

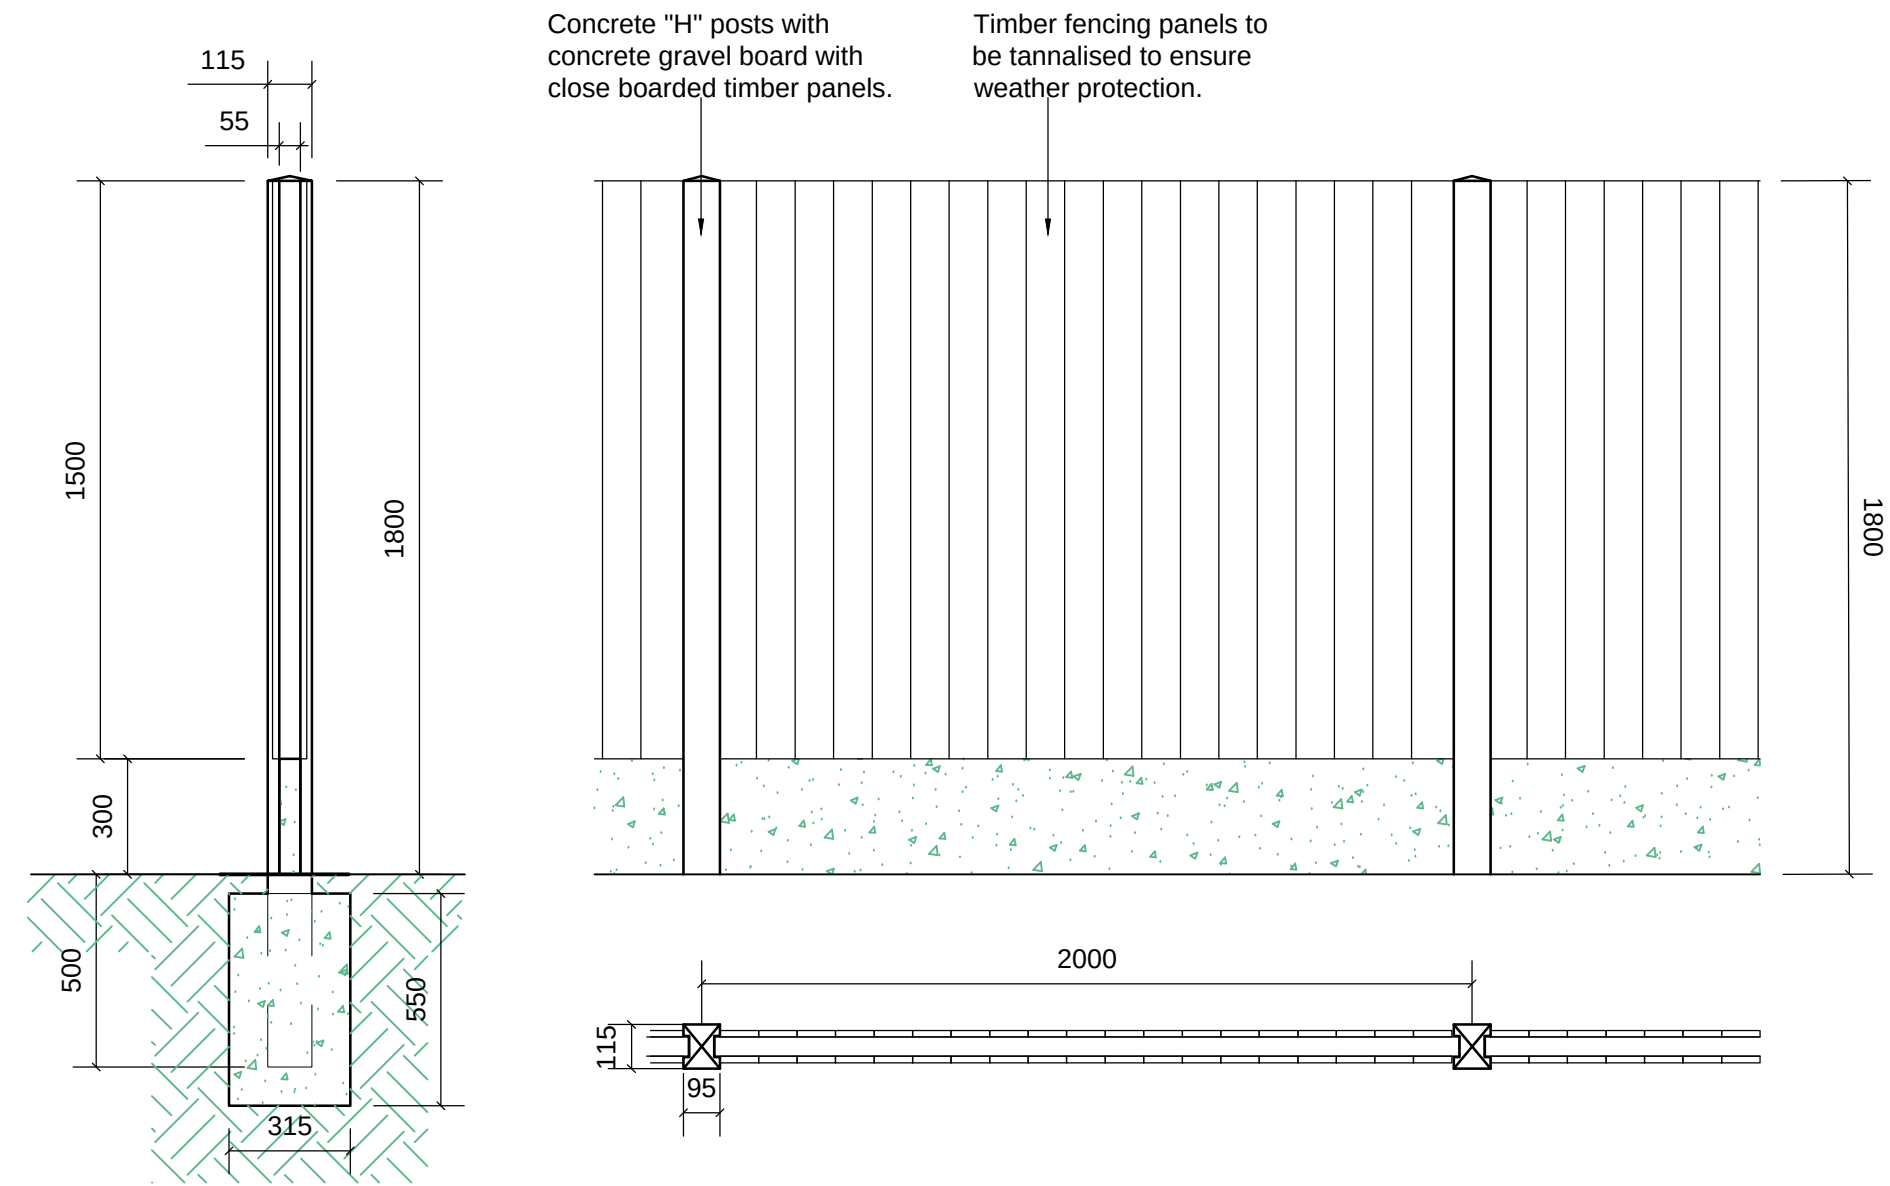

02 Fence Type A Details
1:20

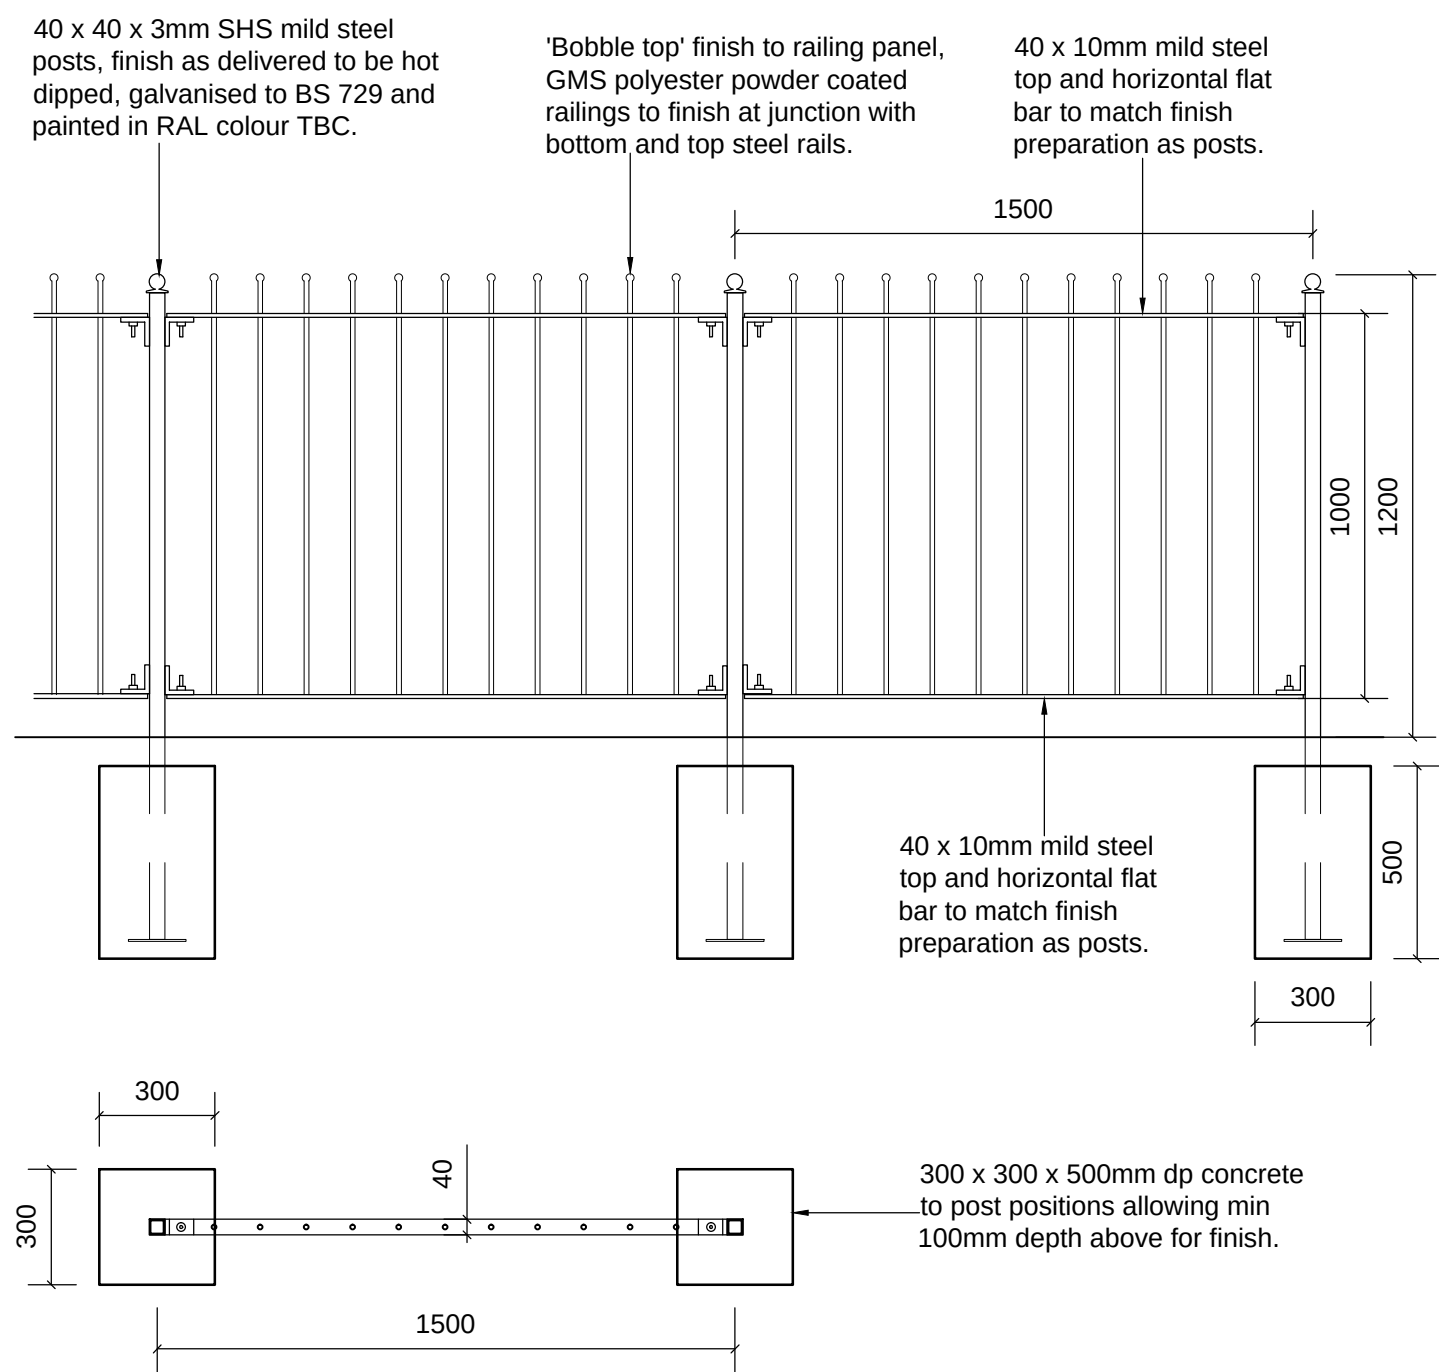


03 Fence Type B Details
1:20

Contractor to repair and provide new panels where necessary the existing timber fencing with fencing to match. Where fencing missing along the boundary new fencing to be constructed in front of boundary line in style as per Fence Type A.



Notes:

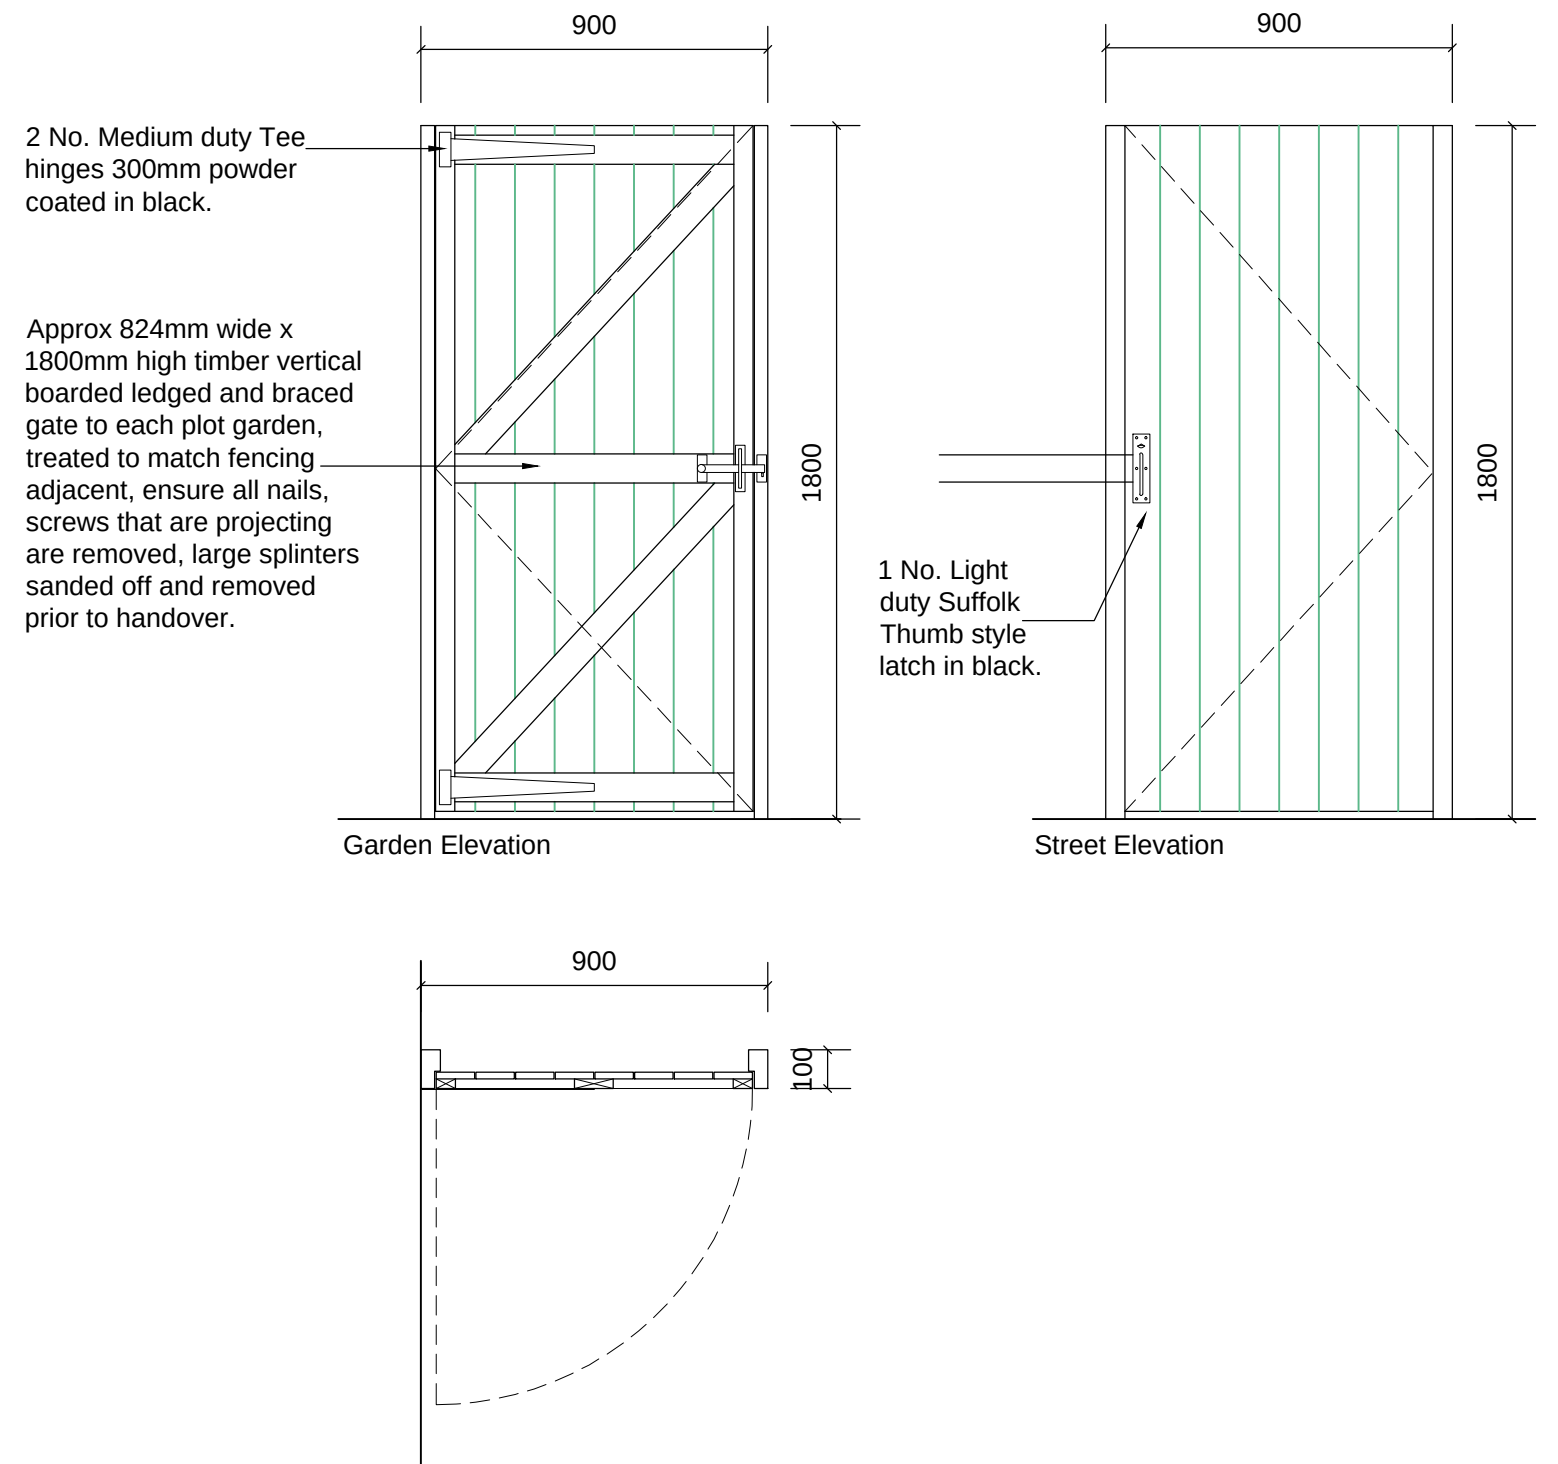

04 Gate Elevation and Details
1:20

Planning Condition Discharge Issue										THIS DRAWING IS PRODUCED FOR USE IN THIS PROJECT ONLY AND MAY NOT BE USED FOR ANY OTHER PURPOSE. NPS PROPERTY CONSULTANTS LTD ACCEPT NO LIABILITY FOR THE USE OF THIS DRAWING OTHER THAN THE PURPOSE FOR WHICH IT WAS INTENDED IN CONNECTION WITH THIS PROJECT AS RECORDED IN THE PURPOSE FOR ISSUE AND FILE STATUS CODE.										RESPONSIBILITY IS NOT ACCEPTED FOR OTHERS SCALING DIRECTLY FROM THIS DRAWING. DO NOT SCALE FROM THIS DRAWING. USE WRITTEN DIMENSIONS ONLY.										CLIENT NPS Group										PROJECT Cobcar Lane, Elsecar New Housing Development																				SCALES 1:200/1:20 DISCIPLINE ARCHITECT PROJECT NUMBER 16-1-1232	
P1 SBL 23.08.17										THIS DRAWING MAY NOT BE REPRODUCED IN ANY FORM WITHOUT PRIOR WRITTEN AGREEMENT OF NPS PROPERTY CONSULTANTS LTD.										ORIGINAL SHEET SIZE A1										TITLE Door and Window Schedule										DRAWING NUMBER NPS-DR-A-(00)-500 REV CODE P1										STATUS CODE S2 PURPOSE OF ISSUE PLANNING APPROVAL DRAWN BY SBL	
REV DRAWN DATE CHECKED DATE APPROVED DATE										© CROWN COPYRIGHT AND DATABASE RIGHTS 2017 ORDNANCE SURVEY LICENCE NUMBER 100022264										1:200 0mm 200 400 600 1200mm 1:20	
File Path: C:\Working Documents - Projects\Design Folder\2016_Projects\2017-16-1-1232_Cobcar Lane, Elsecar New Build\ PMP\202_02_Drawings\13_Architectural_Sheet\161232-NPS-X-XX-OR-A-500-BoundaryTreatment-SD-P1.dwg, Saved: 24 August 2017 12:55:51, by: Liberty, Sean	