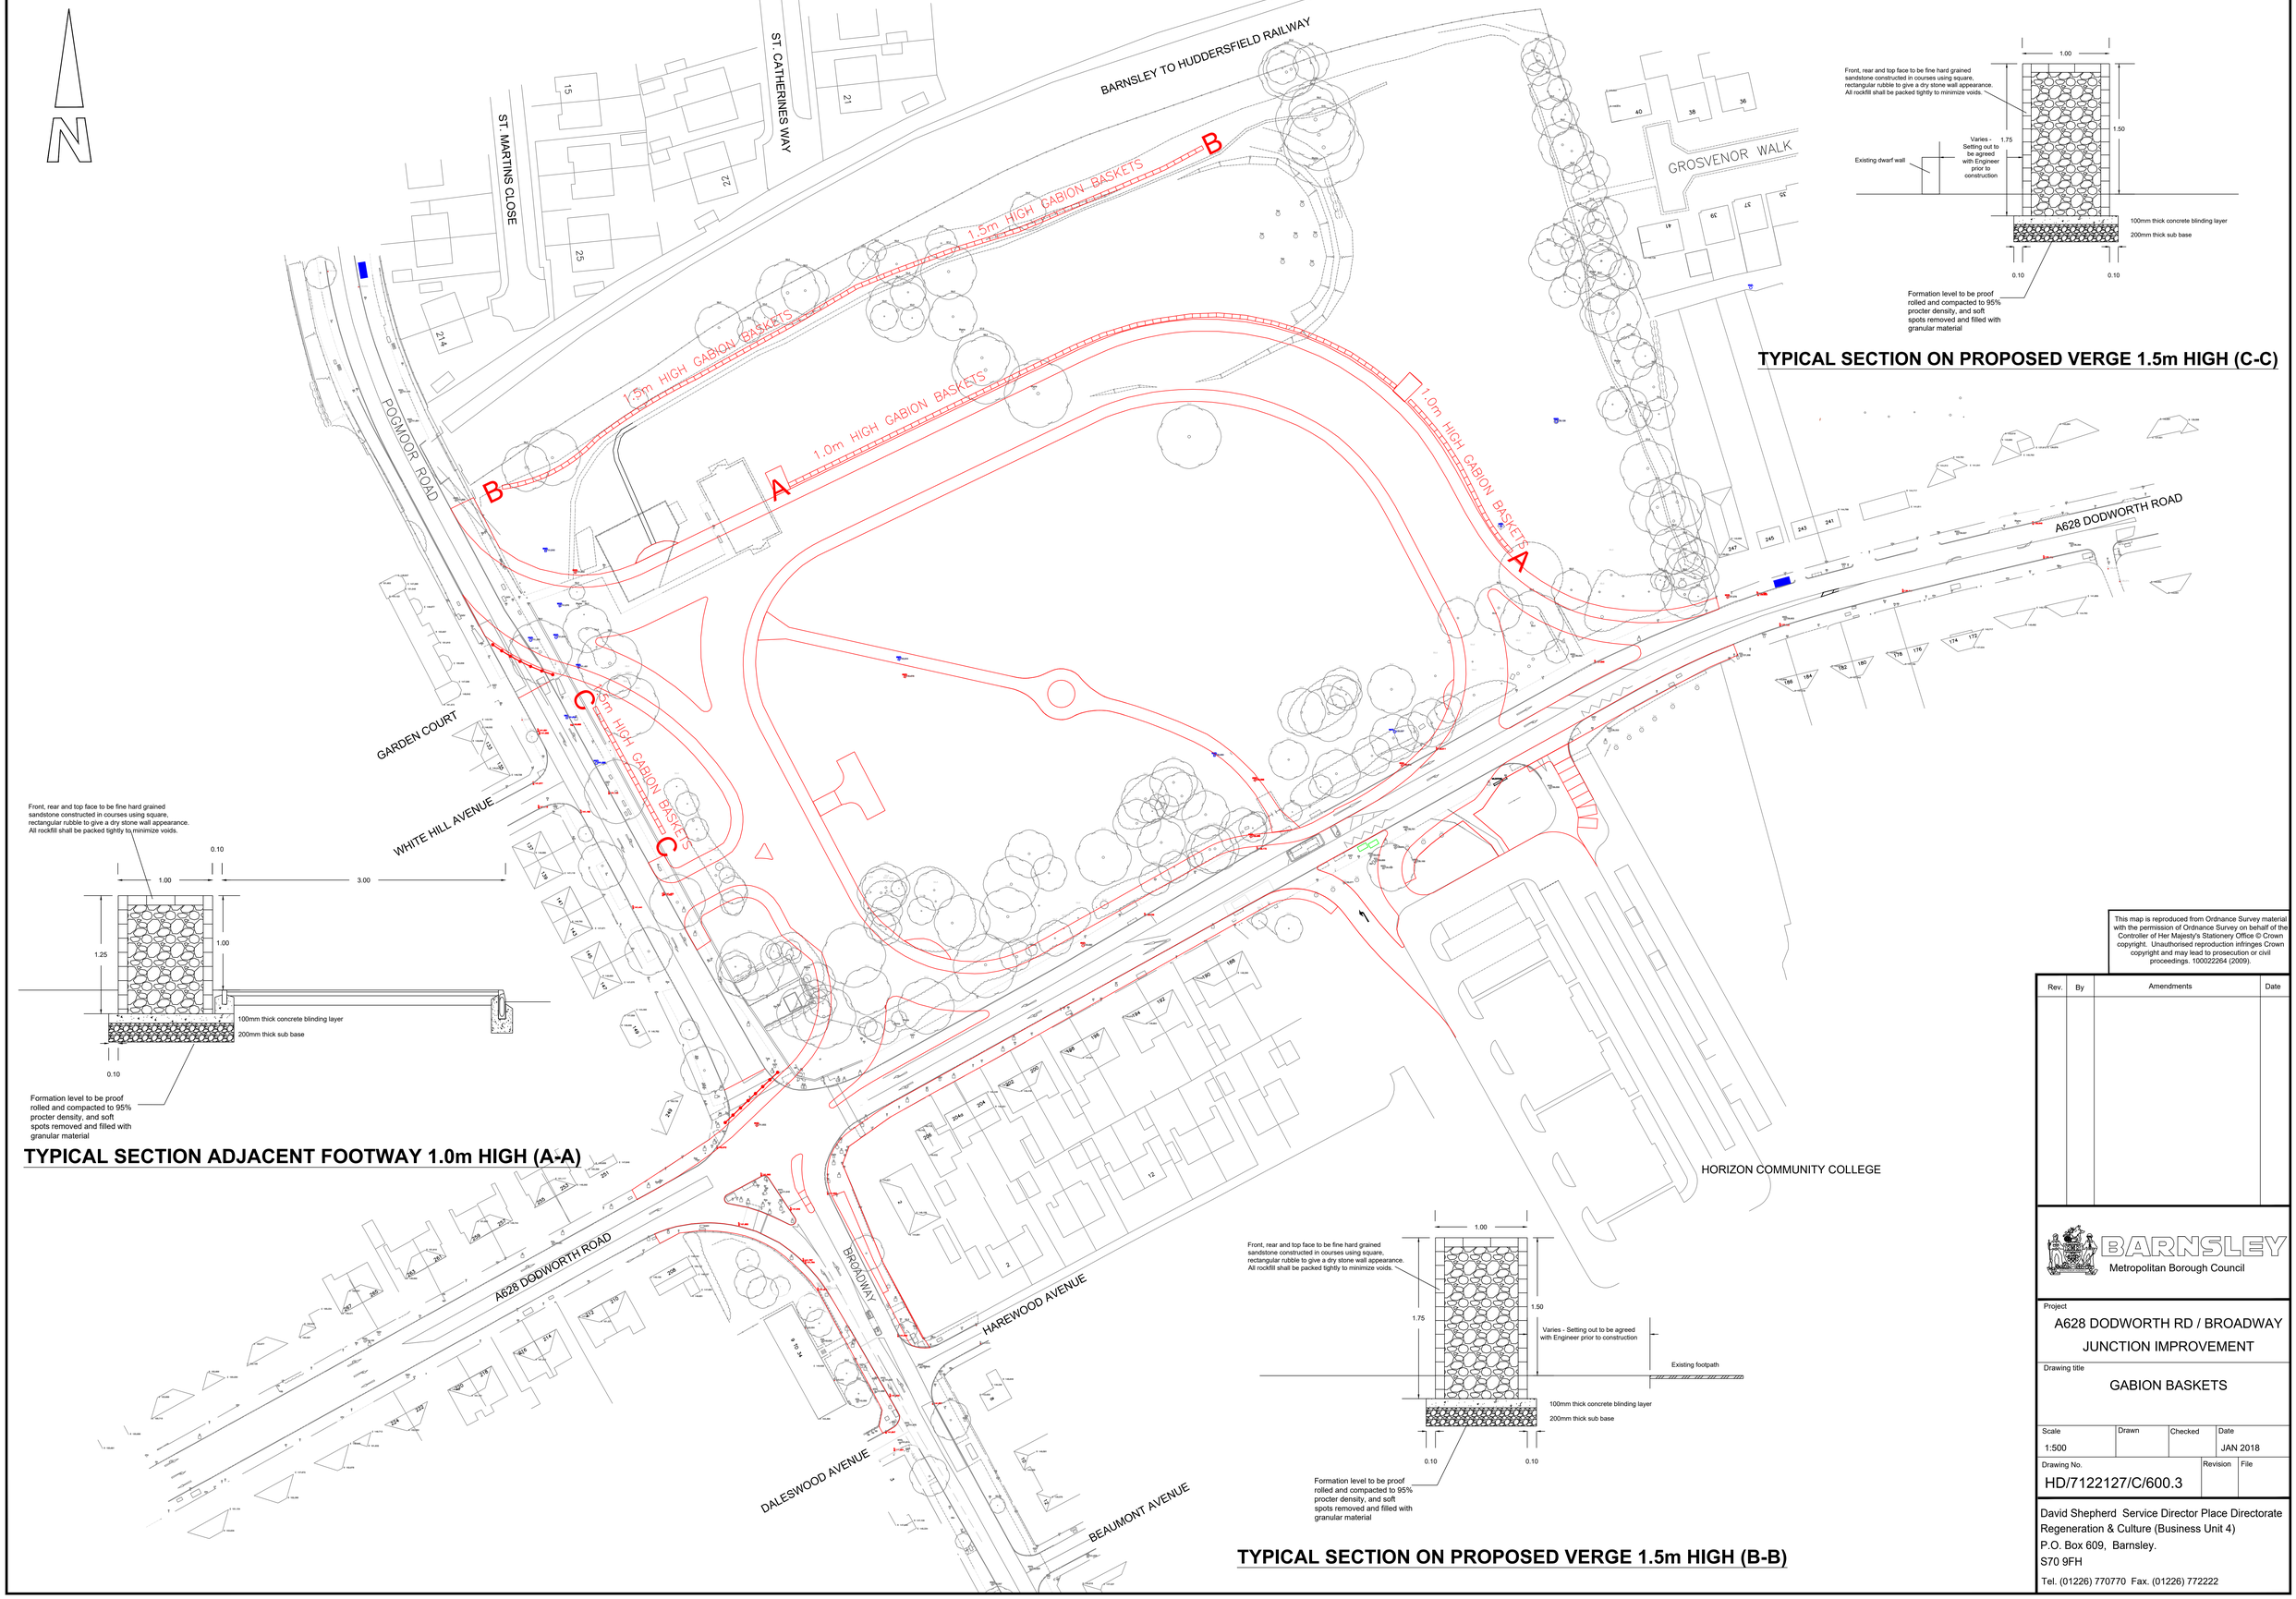


Front, rear and top face to be fine hard grained sandstone constructed in courses using square, rectangular rubble to give a dry stone wall appearance. All rockfill shall be packed tightly to minimize voids.

Formation level to be proof rolled and compacted to 95% procter density, and soft spots removed and filled with granular material

TYPICAL SECTION ADJACENT FOOTWAY 1.0m HIGH (A-A)

Formation level to be proof rolled and compacted to 95% procter density, and soft spots removed and filled with granular material

TYPICAL SECTION ON PROPOSED VERGE 1.5m HIGH (C-C)

Formation level to be proof rolled and compacted to 95% procter density, and soft spots removed and filled with granular material

TYPICAL SECTION ON PROPOSED VERGE 1.5m HIGH (B-B)

This map is reproduced from Ordnance Survey material with the permission of Ordnance Survey on behalf of the Controller of Her Majesty's Stationery Office © Crown copyright. Unauthorised reproduction infringes Crown copyright and may lead to prosecution or civil proceedings. 100022264 (2009).

Rev.	By	Amendments	Date

BARNSLEY Metropolitan Borough Council

Project
A628 DODWORTH RD / BROADWAY JUNCTION IMPROVEMENT

Drawing title
GABION BASKETS

Scale	Drawn	Checked	Date
1:500			JAN 2018

Drawing No.	Revision	File
HD/7122127/C/600.3		

David Shepherd Service Director Place Directorate
Regeneration & Culture (Business Unit 4)
P.O. Box 609, Barnsley.
S70 9FH
Tel. (01226) 770770 Fax. (01226) 772222