
Drawing No.	Rev No.
MSM001 -005	

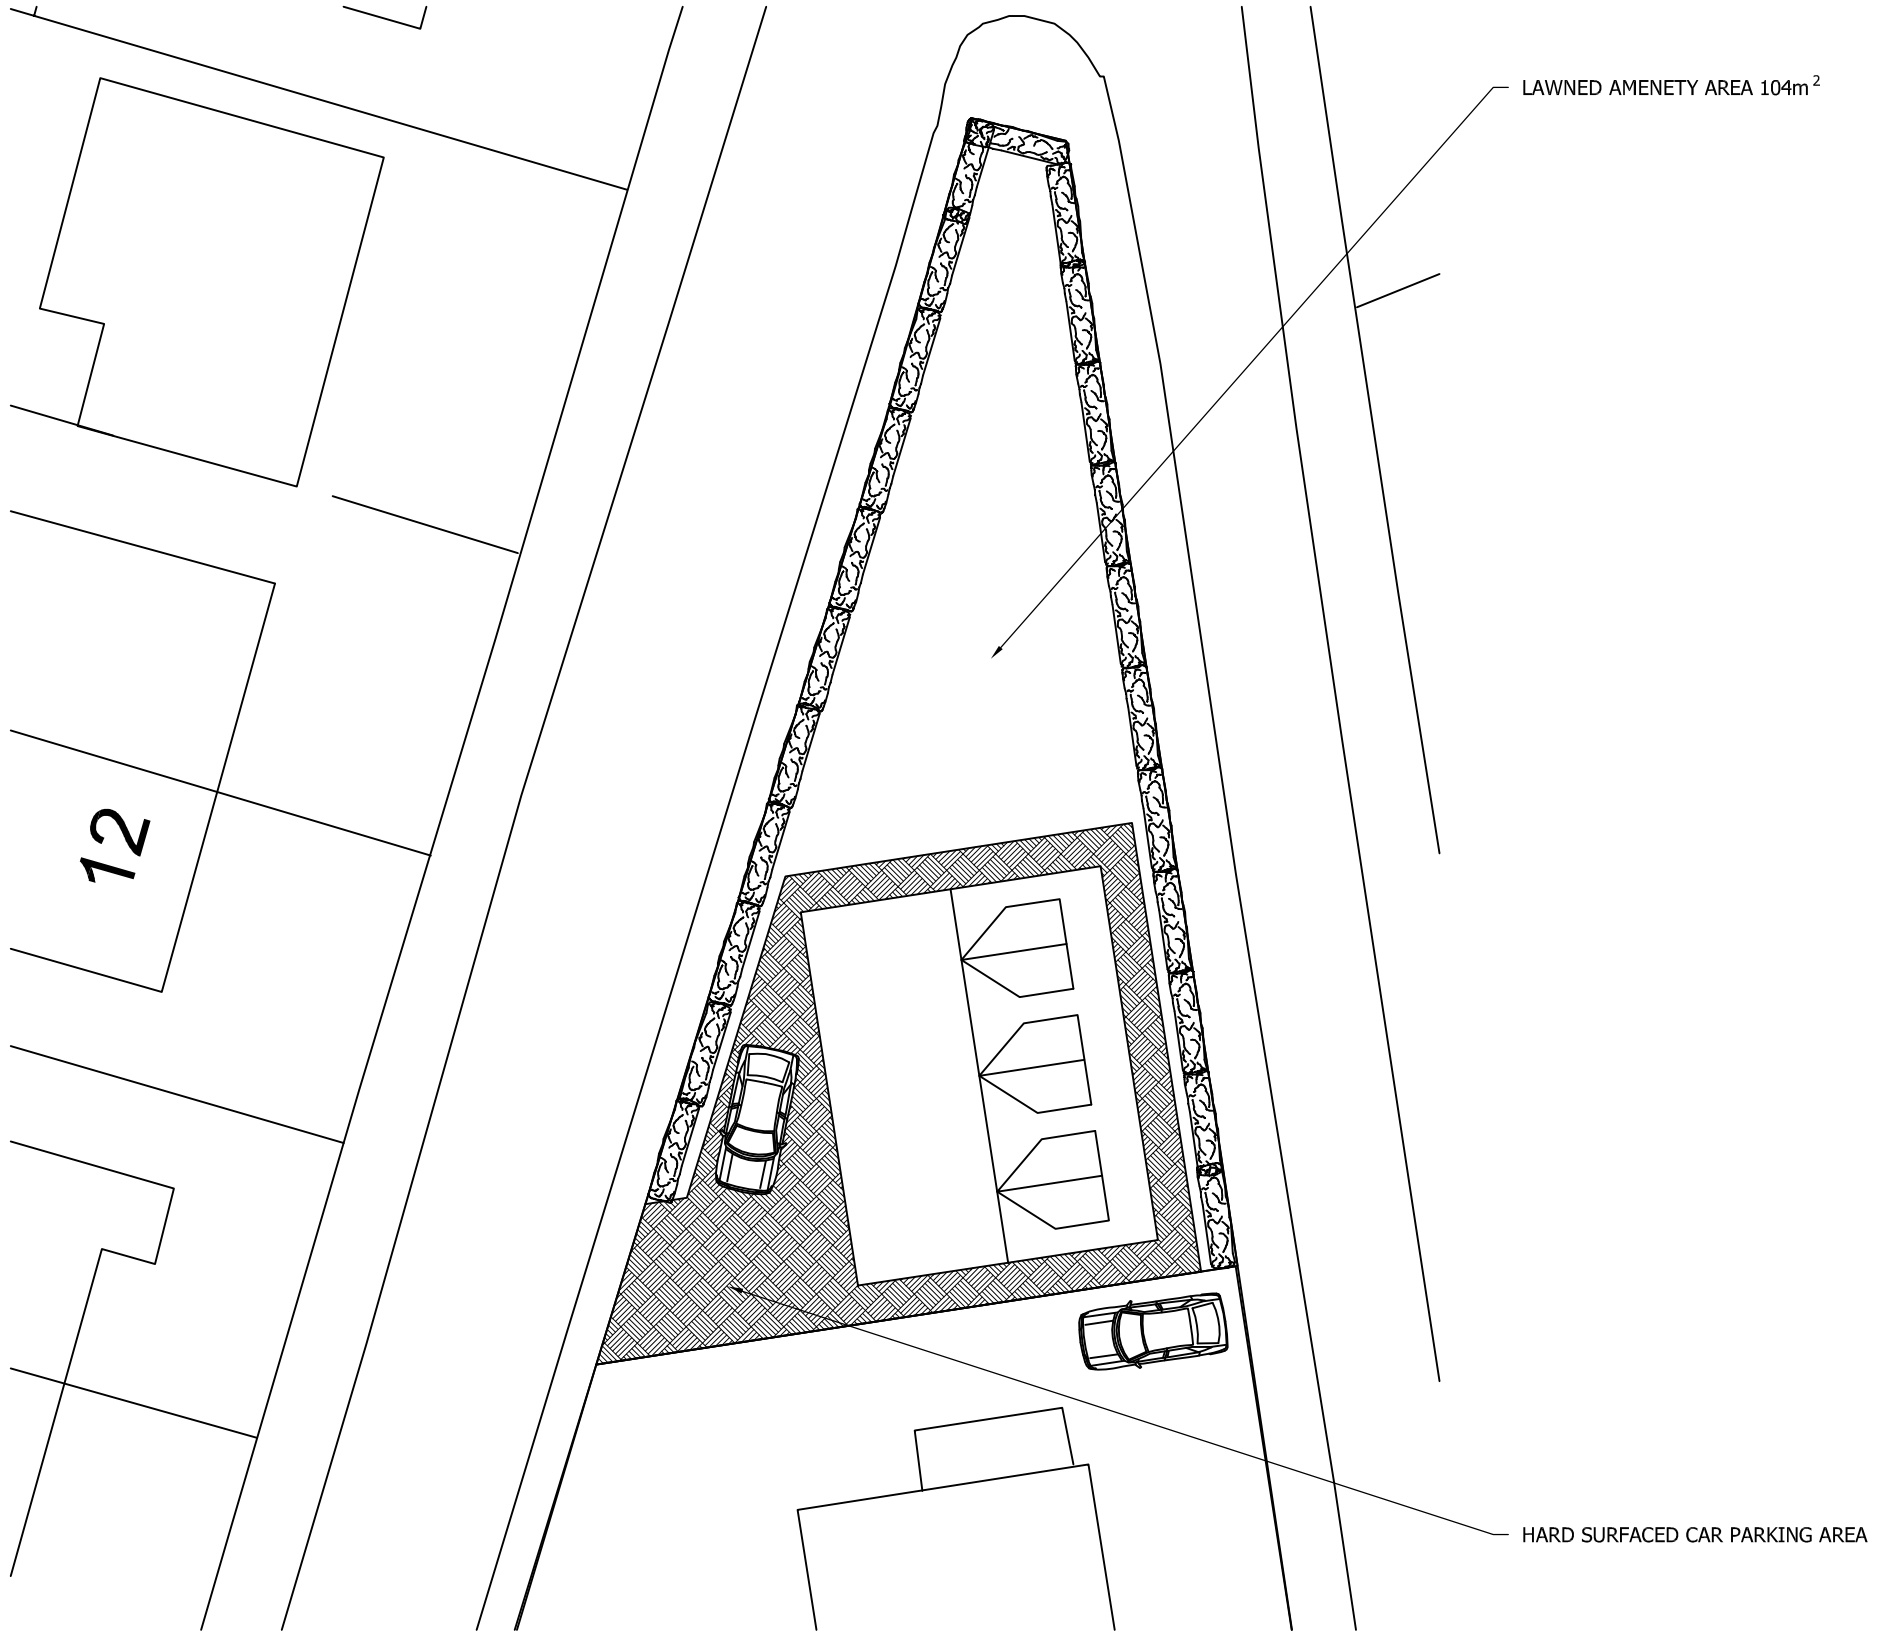

BLOCK PLAN OF SITE
SCALE 1:200 AT A3

DO NOT SCALE: Contractor to check all dimensions and report any omissions or errors

NOTES

Rev	Description	By	Chk	App	Date

JRB DESIGNS Ltd
1 Savile Road
Cudworth
Barnsley
S72 8LT
Tel: 01226 383542
Fax: 01226 380078
Mob: 07970 541192
Email: john@jrbdesigns.co.uk

This drawing is copyright. © jrbdesigns Ltd.

Client
MR S MILLWOOD

Drawing Title
BLOCK PLAN

Address
1 RECTORY LANE
THURNSCOE
BARNSLEY
S63 0RS

Project Title:
PROPOSED NEW DORMER BUNGALOW

Purpose of Issue:
PLANNING

Drawing Status
FIRST ISSUE

Scale at A3	Drawn By	Date	
AS SHOWN	JRB	04/07/2013	
Checked By	Date	Approved By	Date
	04/07/2013		04/07/2013
Project No.	Drawing No.		Revision
MSM001	005		-

APPROVAL [X] INFORMATION [ ] TENDER [ ] CONTRACT [ ] CONSTRUCTION [ ]