

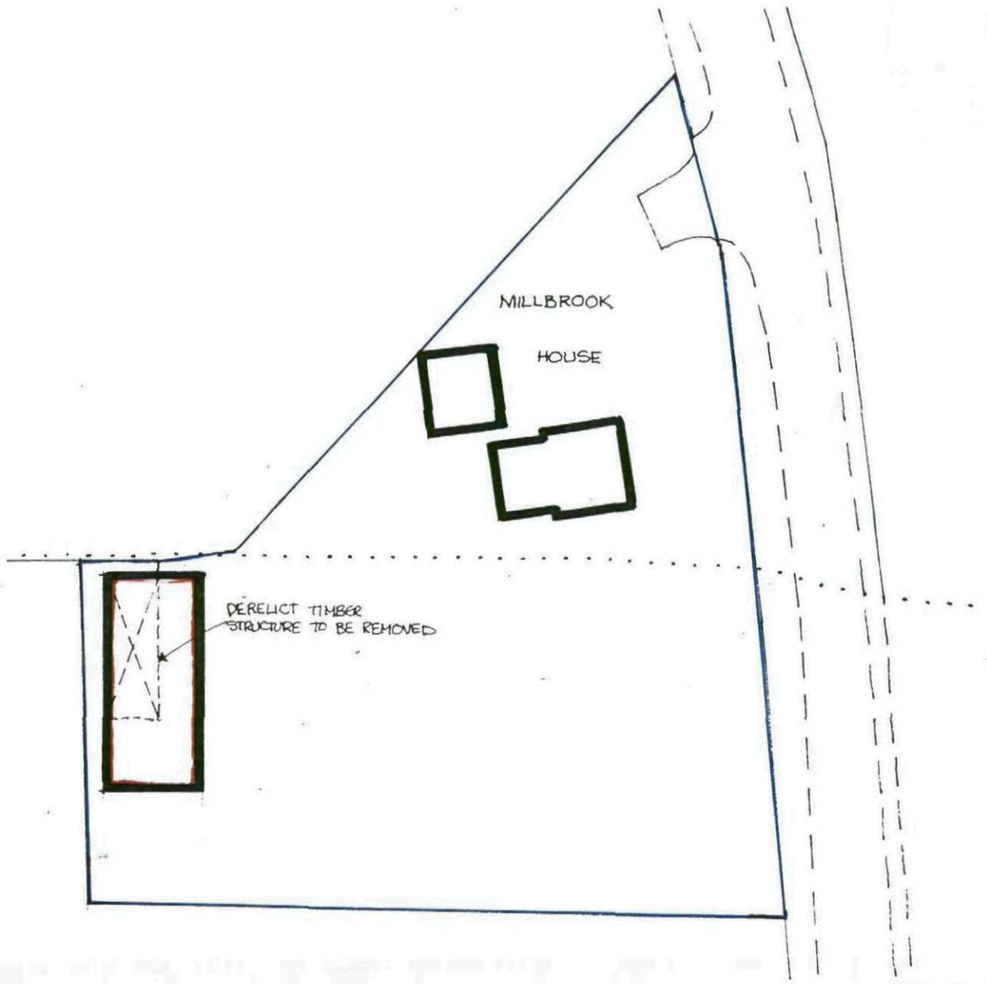


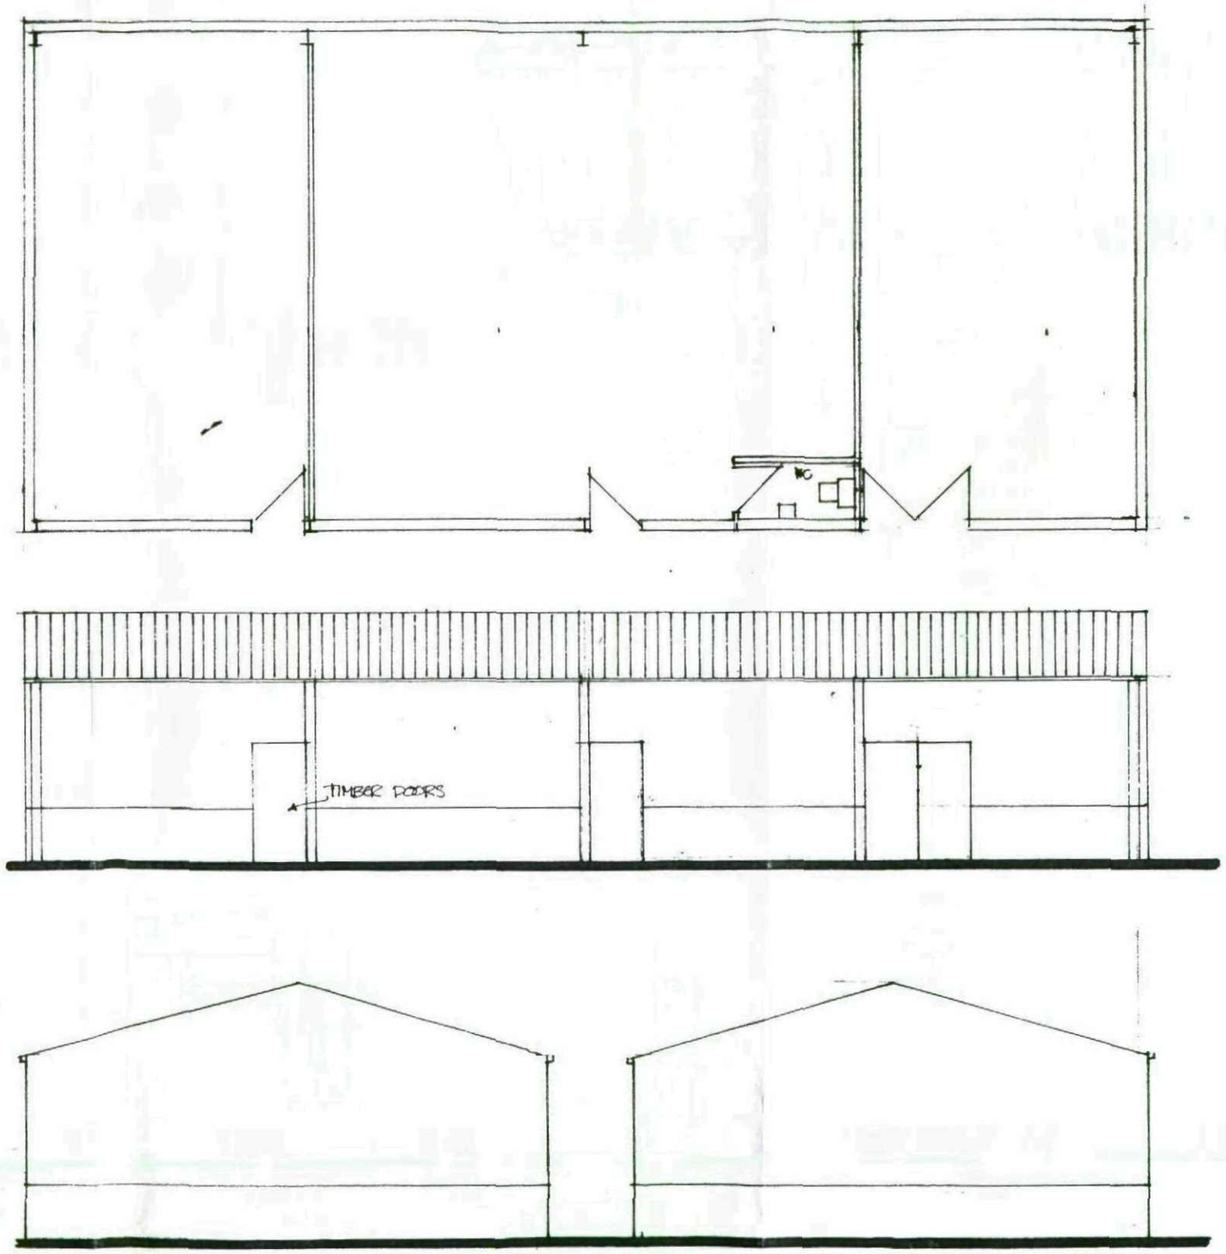

NEW BARN STORAGE AND RECREATIONAL BUILDING AT MILLBROOK HOUSE 1:500 1:100 3/11

DRG A1

MICHAEL A CLYNCH
Dip. Arch. Dip. T. P. A.R.I.B.A.
Architect & Town Planner
34 Huddersfield Road, Ingbirchworth
Sheffield S36 7GF Tel: 01226 766308

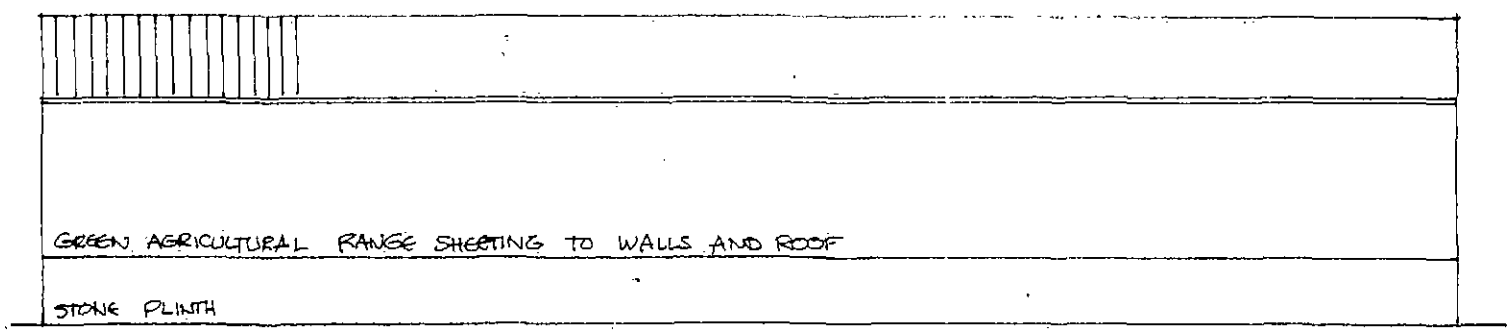

REAR ELEVATION

NEW BARN AND STORAGE BUILDING AT MILLBROOK HOUSE 1:100 5/011 DRG A2

MICHAEL A CLYNCH
Dip. Arch. Dip. T. P. A.R.I.B.A.
Architect & Town Planner
14 Huddersfield Road, Ingbirchworth
Sheffield S36 7GF Tel: 01226 766308