


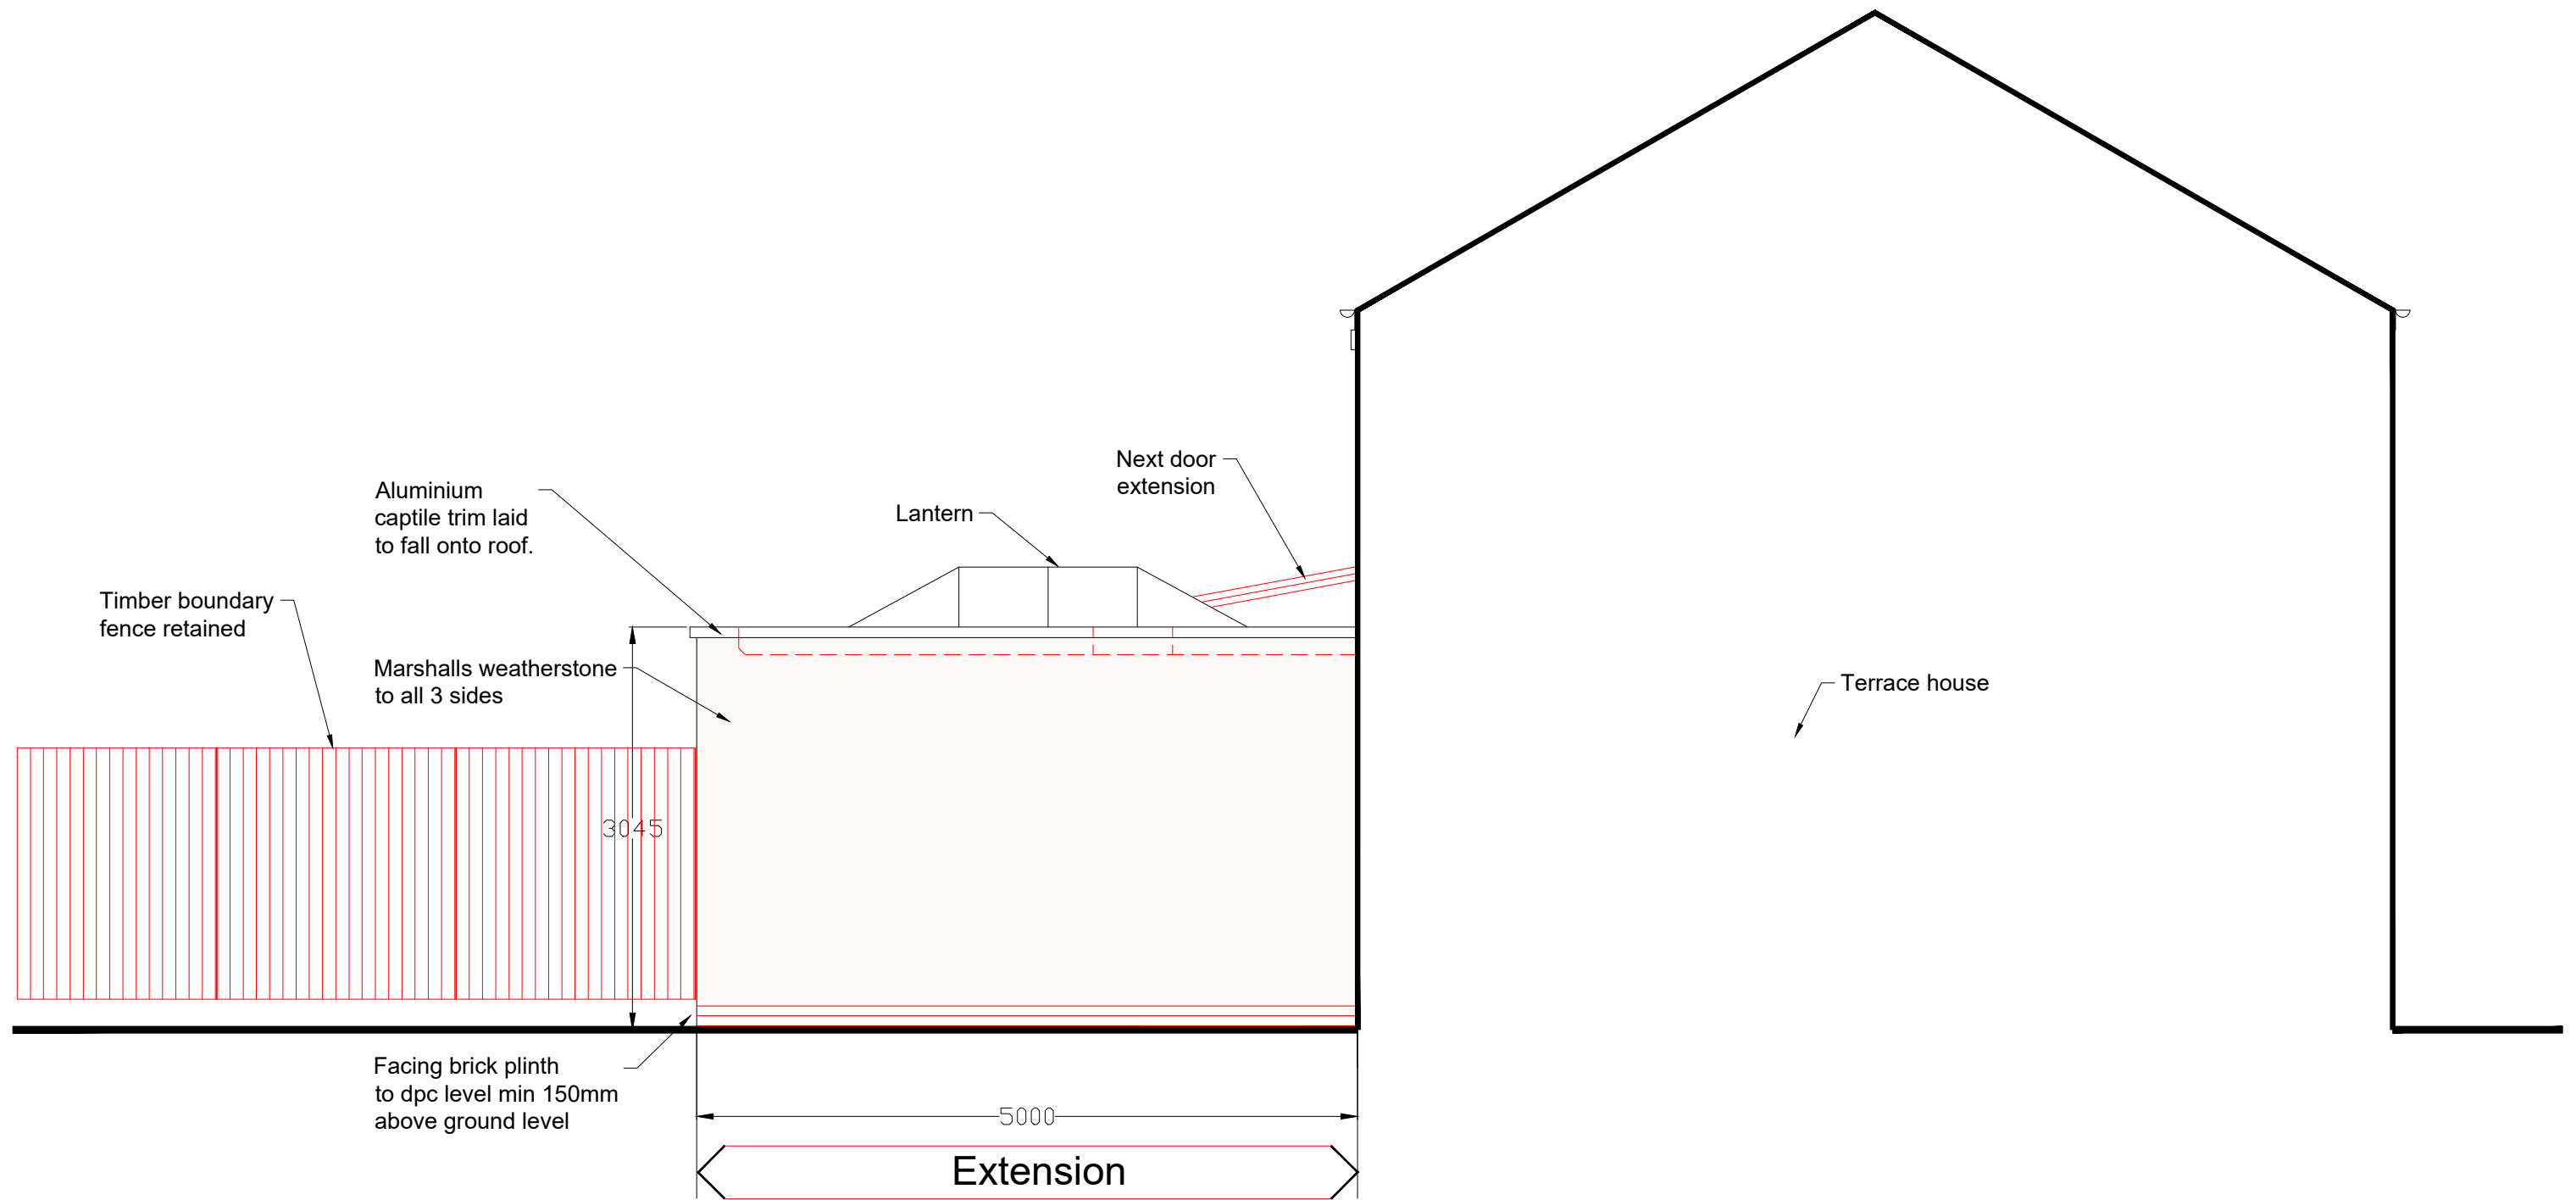

# Proposed Side and Sectional Elevation (East)

## 1:50

0 500 1000 1500 2000 2500mm  
SCALE 1: 50

|                                                                                 |                                                                 |          |
|---------------------------------------------------------------------------------|-----------------------------------------------------------------|----------|
| Revisions                                                                       | A. Title amended.                                               | 13.10.26 |
| This drawing is for planning permission only and is not a construction drawing. |                                                                 |          |
| Drawing Title                                                                   | PROPOSED - SIDE - ELEVATION - EAST                              |          |
| Job No. - Dwg No.                                                               | SR/2026/7A                                                      |          |
| Client:                                                                         | Simon Rusby<br>103 Ash Row<br>Hoyle Mill<br>Barnsley<br>S71 1HS |          |
| Scale:                                                                          | 1:50                                                            |          |

