


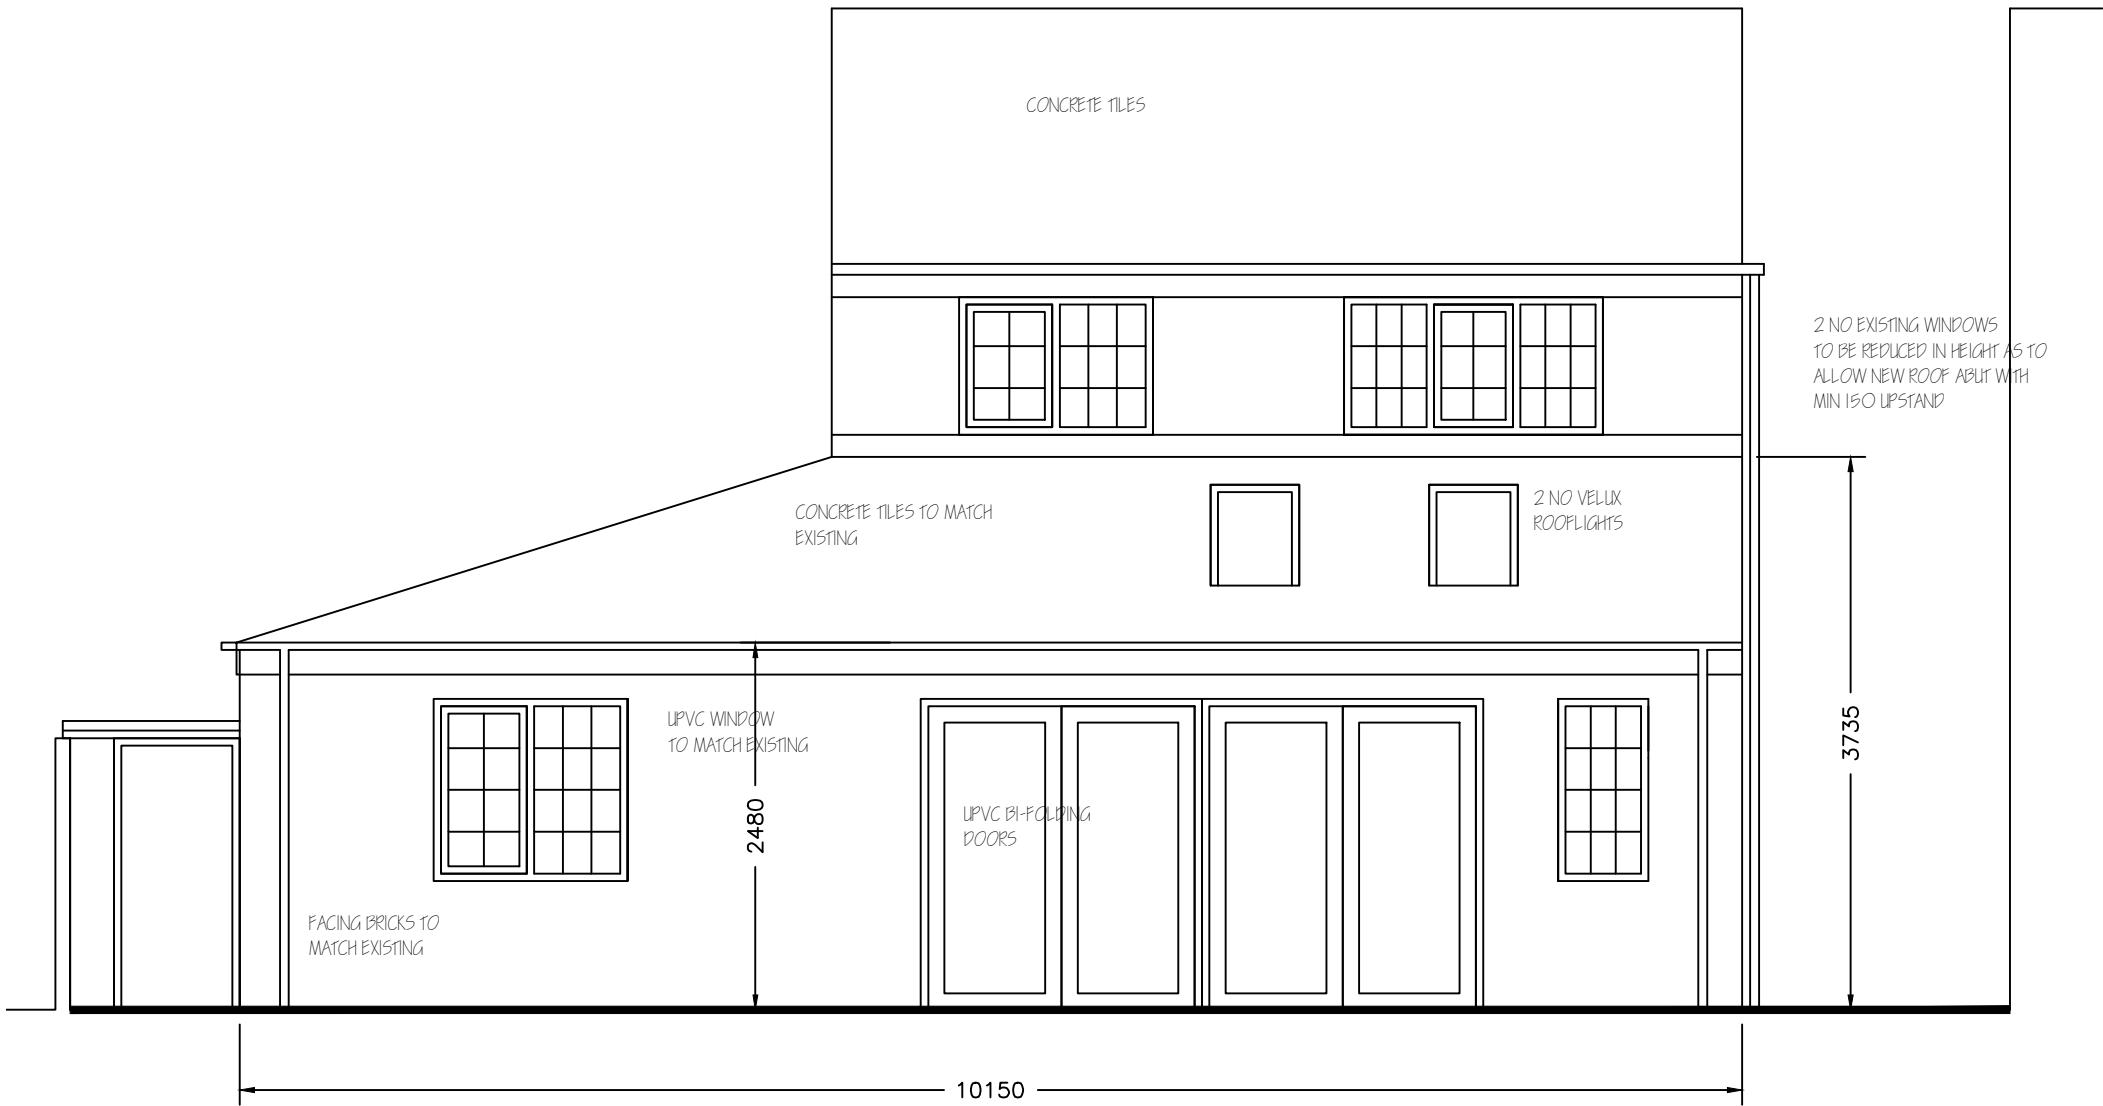

PROPOSED REAR
ELEVATION 1:50

Revisions	A. Key dimensions added		06-03-17
This drawing is for planning permission only and is not a construction drawing.			
Drawing Title	PROPOSED-REAR-ELEVATION		
Job No. - Dwg No.	HG/2017/5	.	—
Client:	MRS H GOODYEAR 23 ROMAN ROAD DARTON BARNLEY S75 5DG		
Scale:	1:50		