
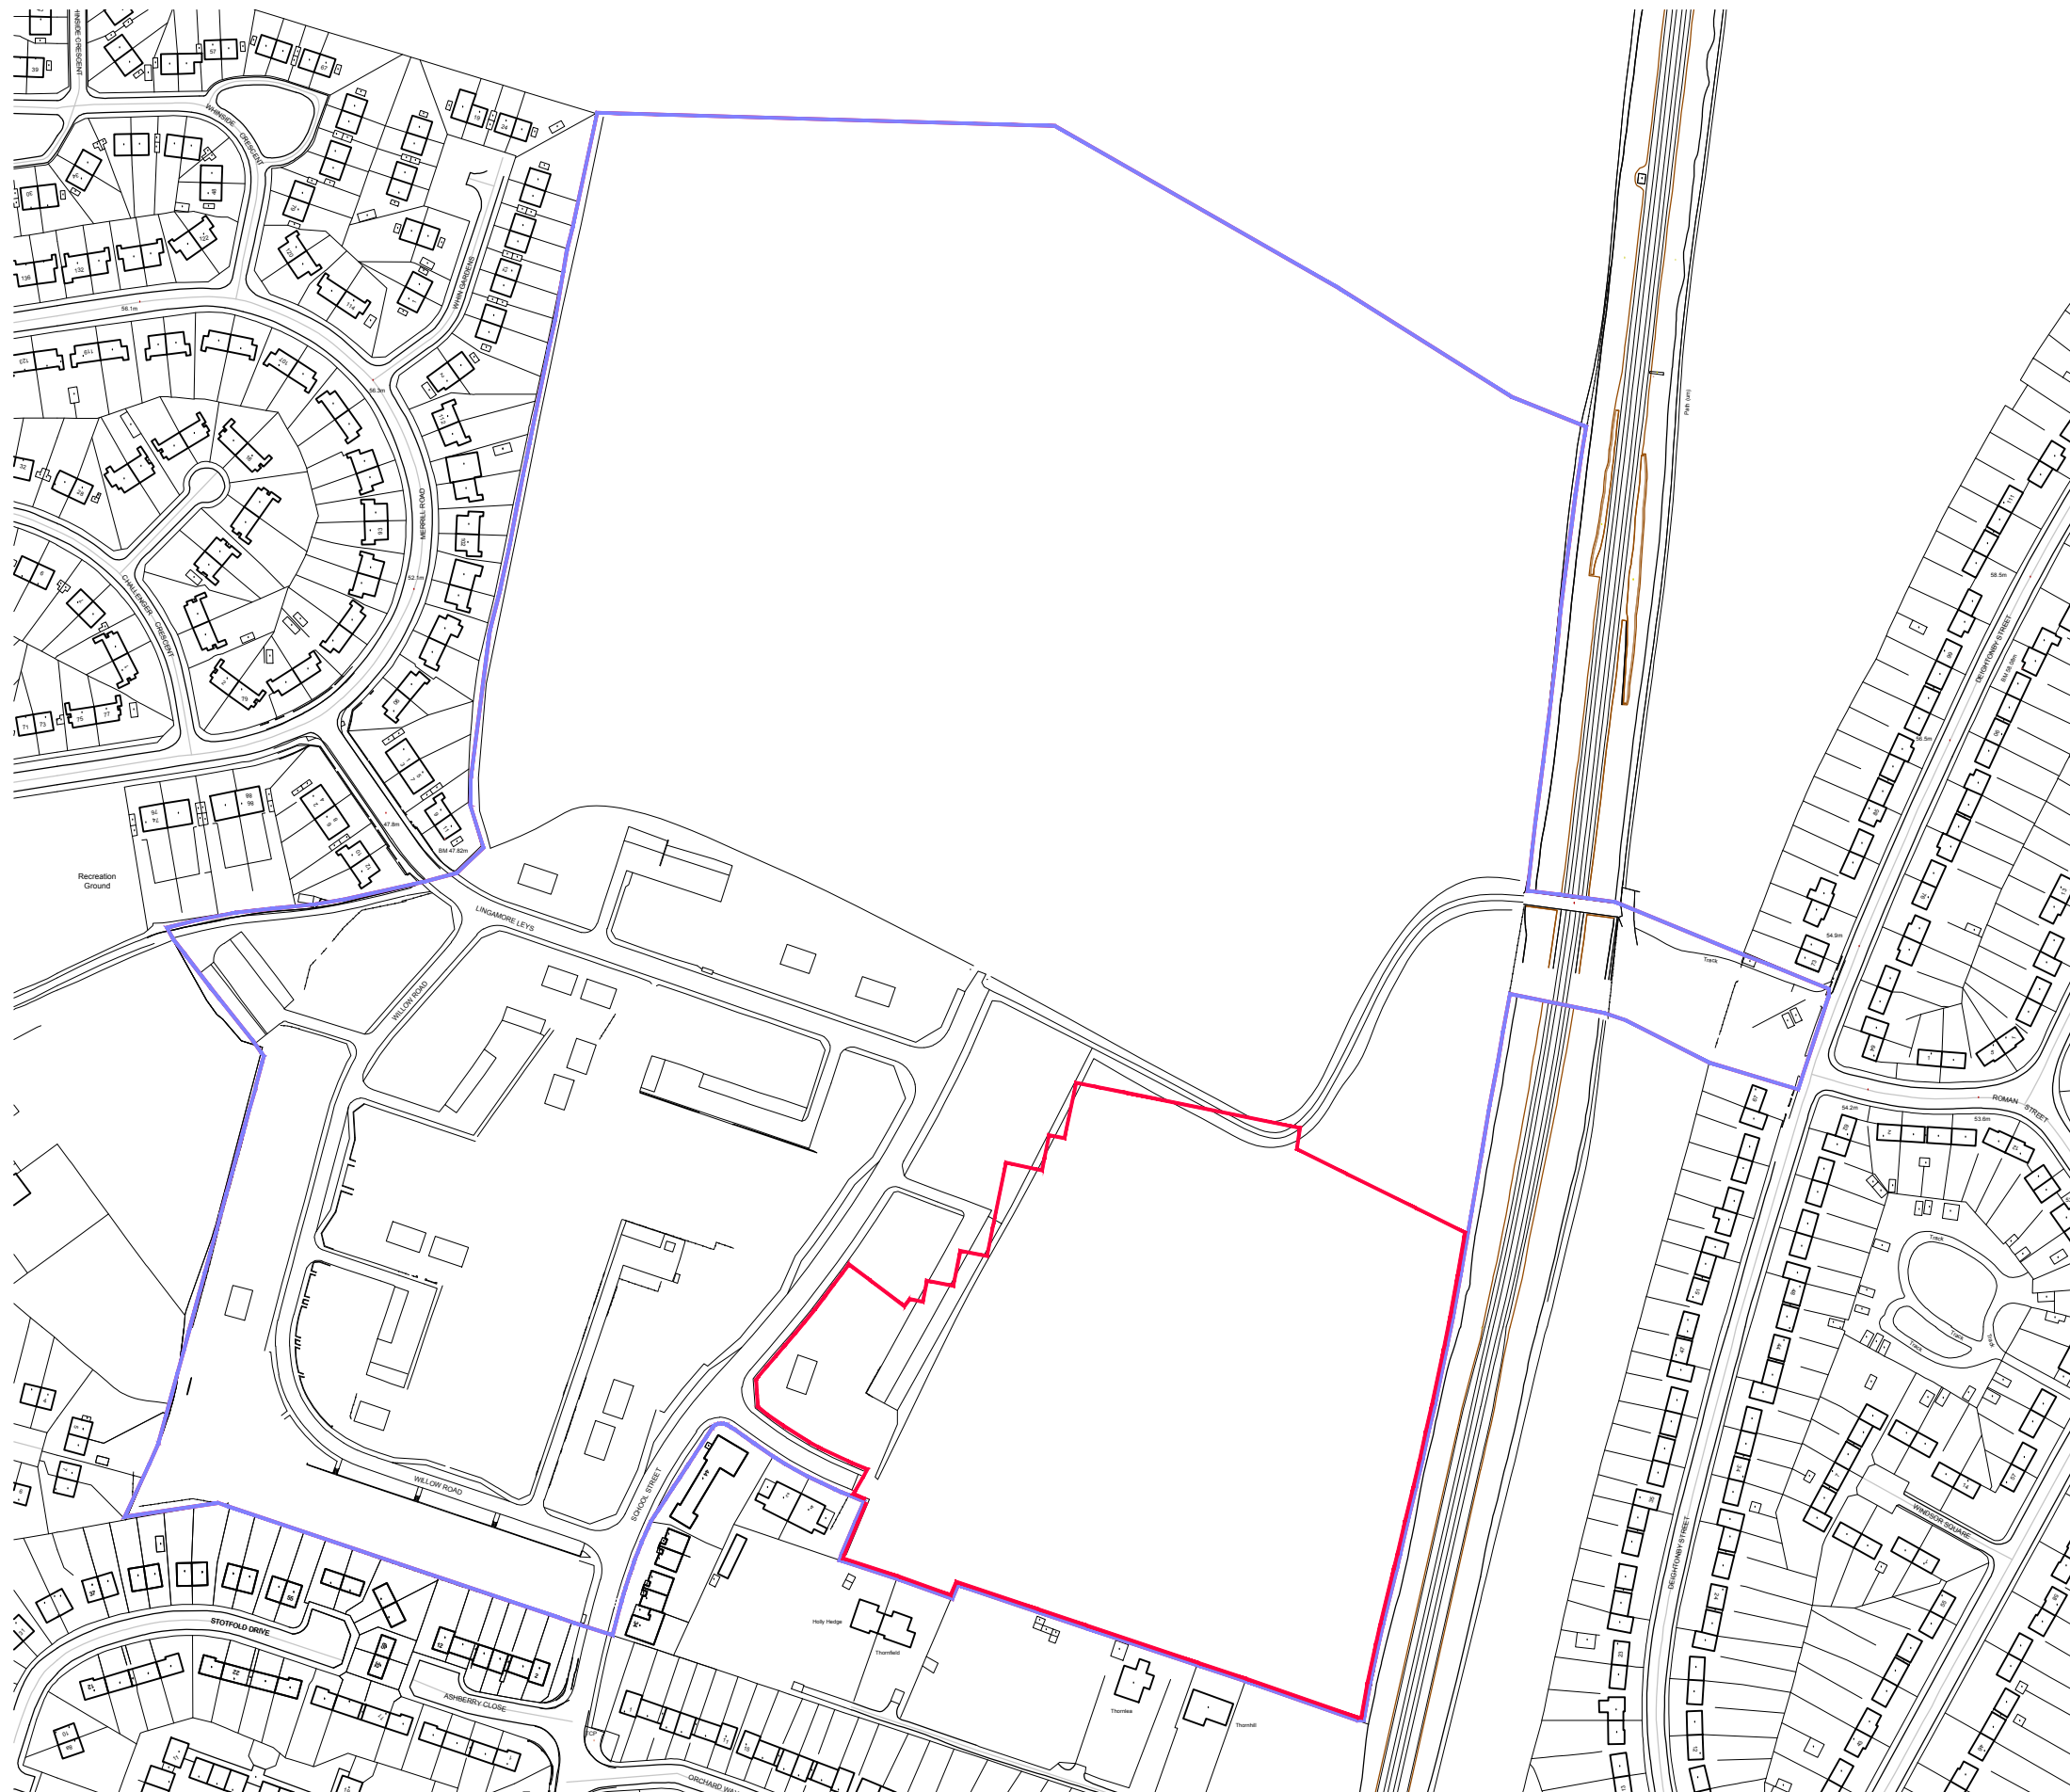
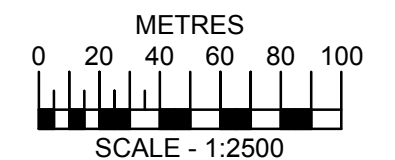


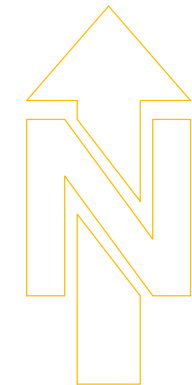

Project:			
PROPOSED RESIDENTIAL DEVELOPMENT REEMA DEVELOPMENT THURNSCOE			
BARNLEY MBC / KEEPMOAT PLC			
LOCATION PLAN SITE 1			
Drawing No: 3835 - RM1 - 001			
Date: 15/01/10	Scale: 1:2500 @ A1	Drawn: K.N.S.	Checked:
CAD Ref: P:3835-04/CAD/PLANNING/OUTLINE			
Note: Do not scale from this drawing. All dimensions to be checked on-site.			
Watson Batty Architects Limited Shires House, Shires Road Guiseley, Leeds LS20 8EU T: 01943 876 665 F: 01943 882 300 E: enquiries@watsonbatty.com W: www.watsonbatty.com			
 		Copyright © Watson Batty Architects Limited	
redefining space ■ delivering the vision			