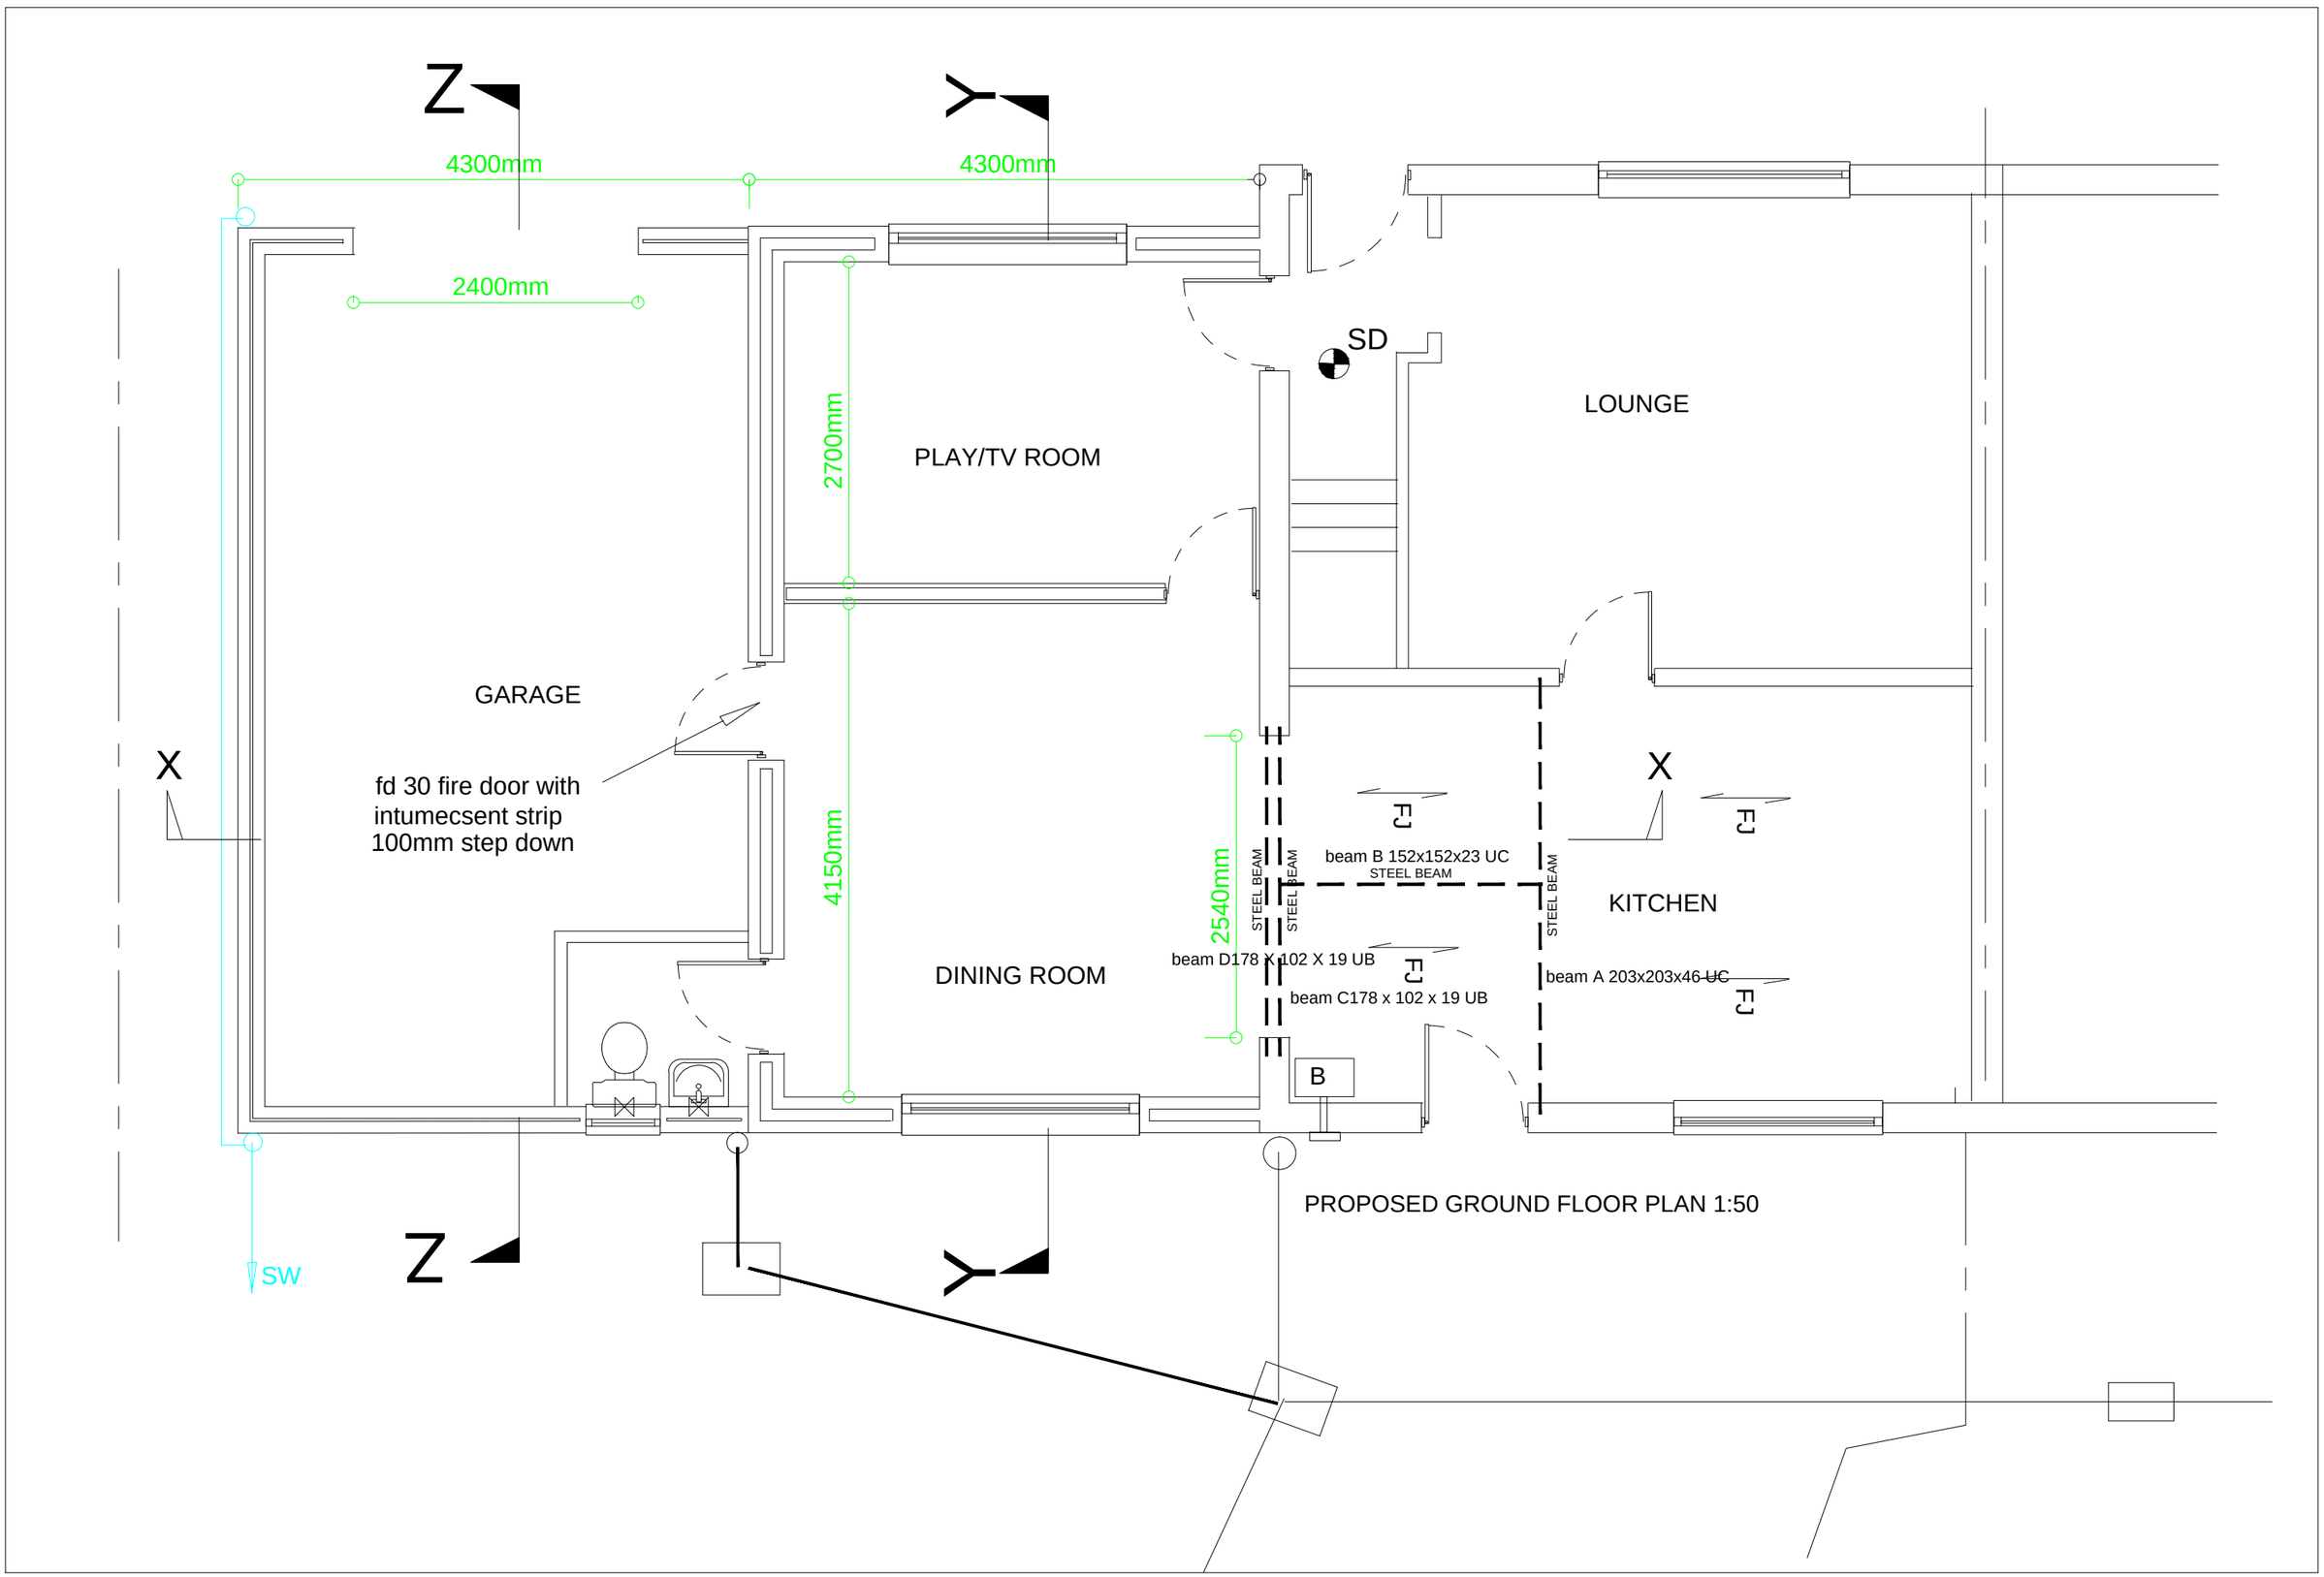


PROPOSED 2 STOREY SIDE EXTENSION WITH ATTACHED SIDE GARAGE.	APPLICANT Mr MATT HANCOCK OF 8 SPRINGFIELD CRESCENT, HOYLAND, BARNSLEY S740AX.	GROUND FLOOR PLANS AS SCALED	Drawings to remain property of the Applicant. Not to be reproduced without Applicants consent.	DRAWING PREPARATION DATE FEB 2015