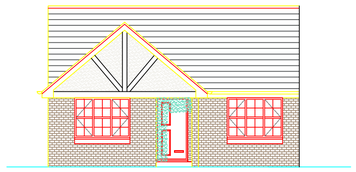

FRONT ELEVATION

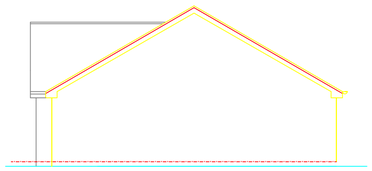

SIDE ELEVATION

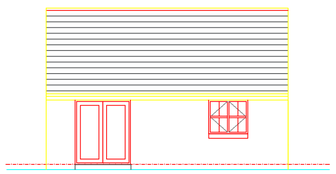

REAR ELEVATION

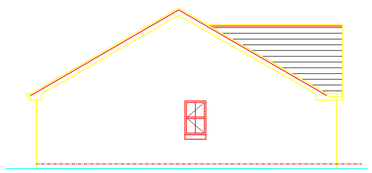

SIDE ELEVATION

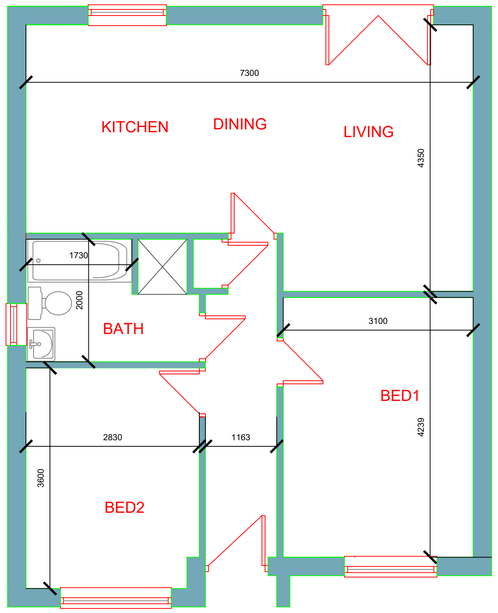

PLAN

PLOT 2 SHOWN -PLOT 1 HANDED

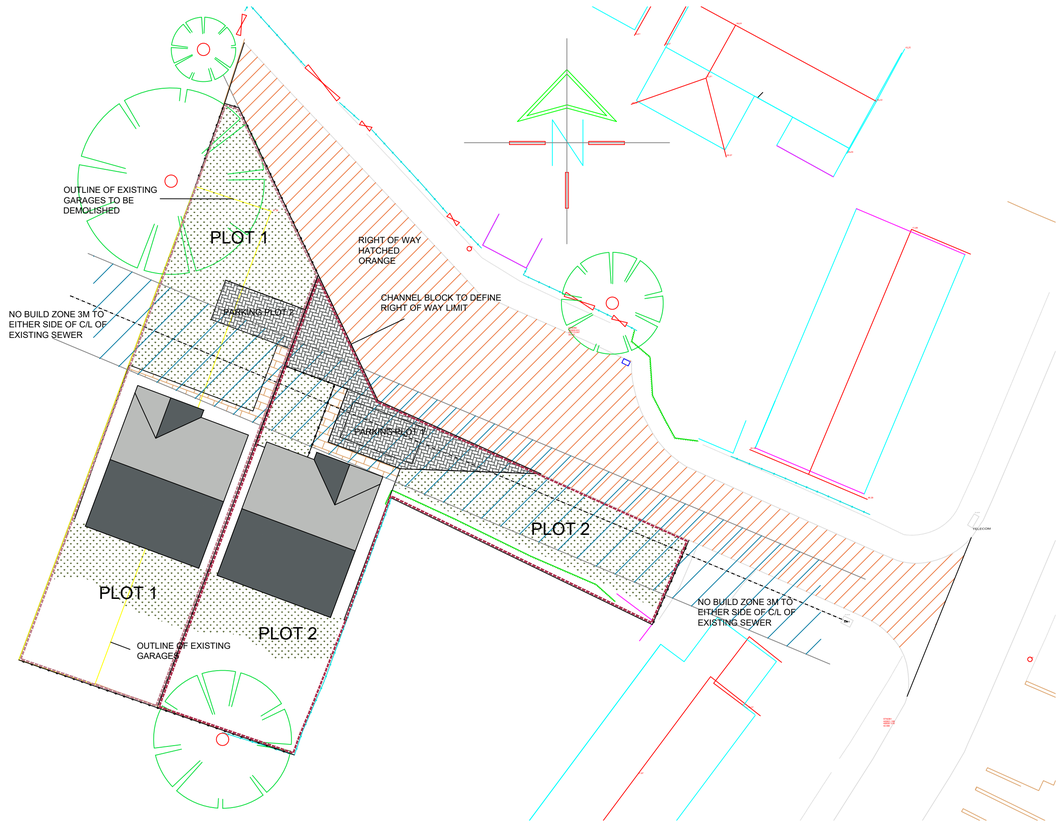

SITE PLAN

SCALE 1:200

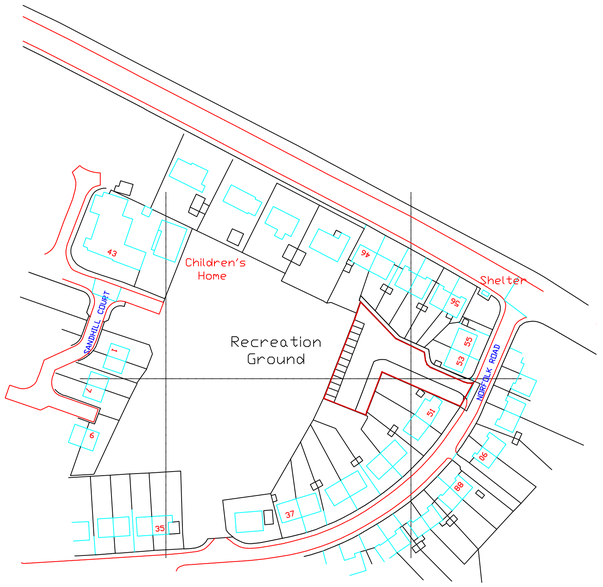

LOCATION PLAN

SCALE 1:1250

White Agus PARTNERSHIP

ARCHITECTURAL SERVICES

OFFICE ONE,
34 VICTORIA ROAD,
BARNSLEY,
S70 2BU

Phone: 01226 208482

Email: info@whiteaguspartnership.co.uk
Web: www.whiteaguspartnership.co.uk

Project.	Client.
PROPOSED RESIDENTIAL DEVELOPMENT AT GARAGE SITE, NORFOLK ROAD GREAT HOUGHTON	DEVELOPMENTS BY BOUTIQUE

Drawing Title.	Date.	Scale.
PLANS AND ELEVATIONS	NOV 2018	1:50 & 1:100 @ a3
	Ref. 18-123	Dwg. No. / Rev. B

Date	Suffix	Description	Date	Suffix	Description
29-11-18	A	ELEVATIONS REVISED			
17-12-18	B	REVISED TO CLIENTS REQUIREMENTS			