
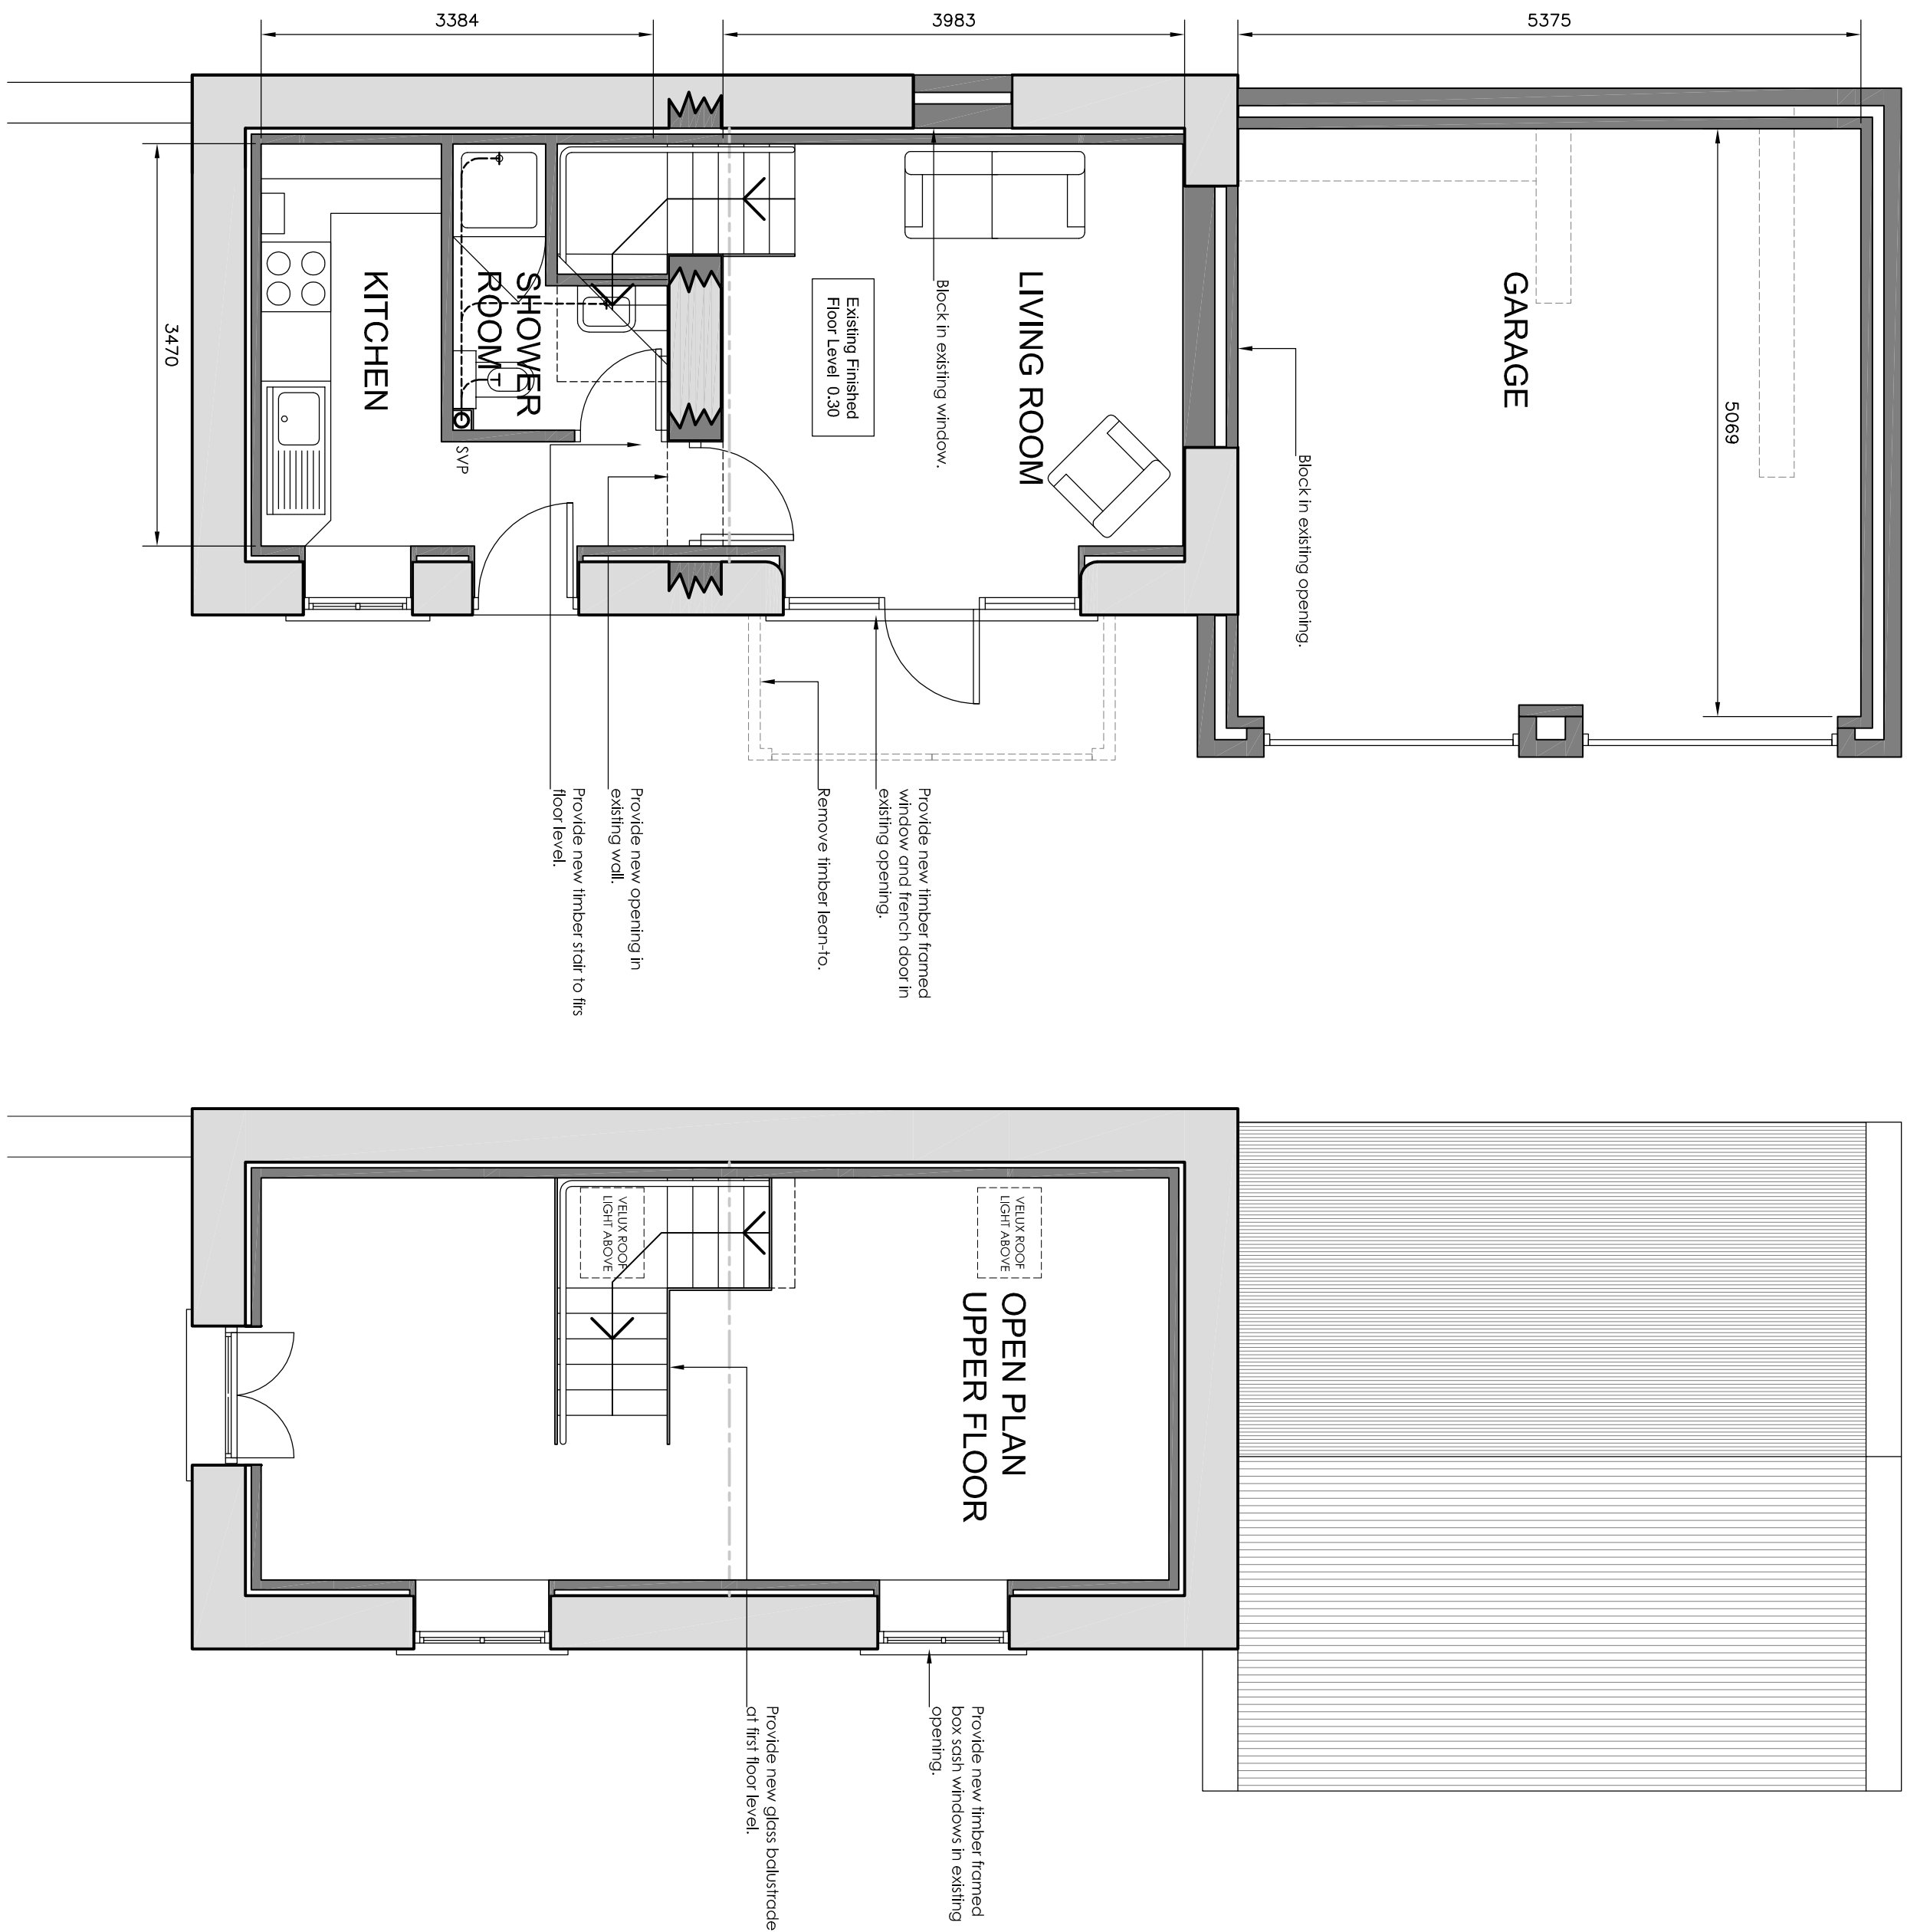
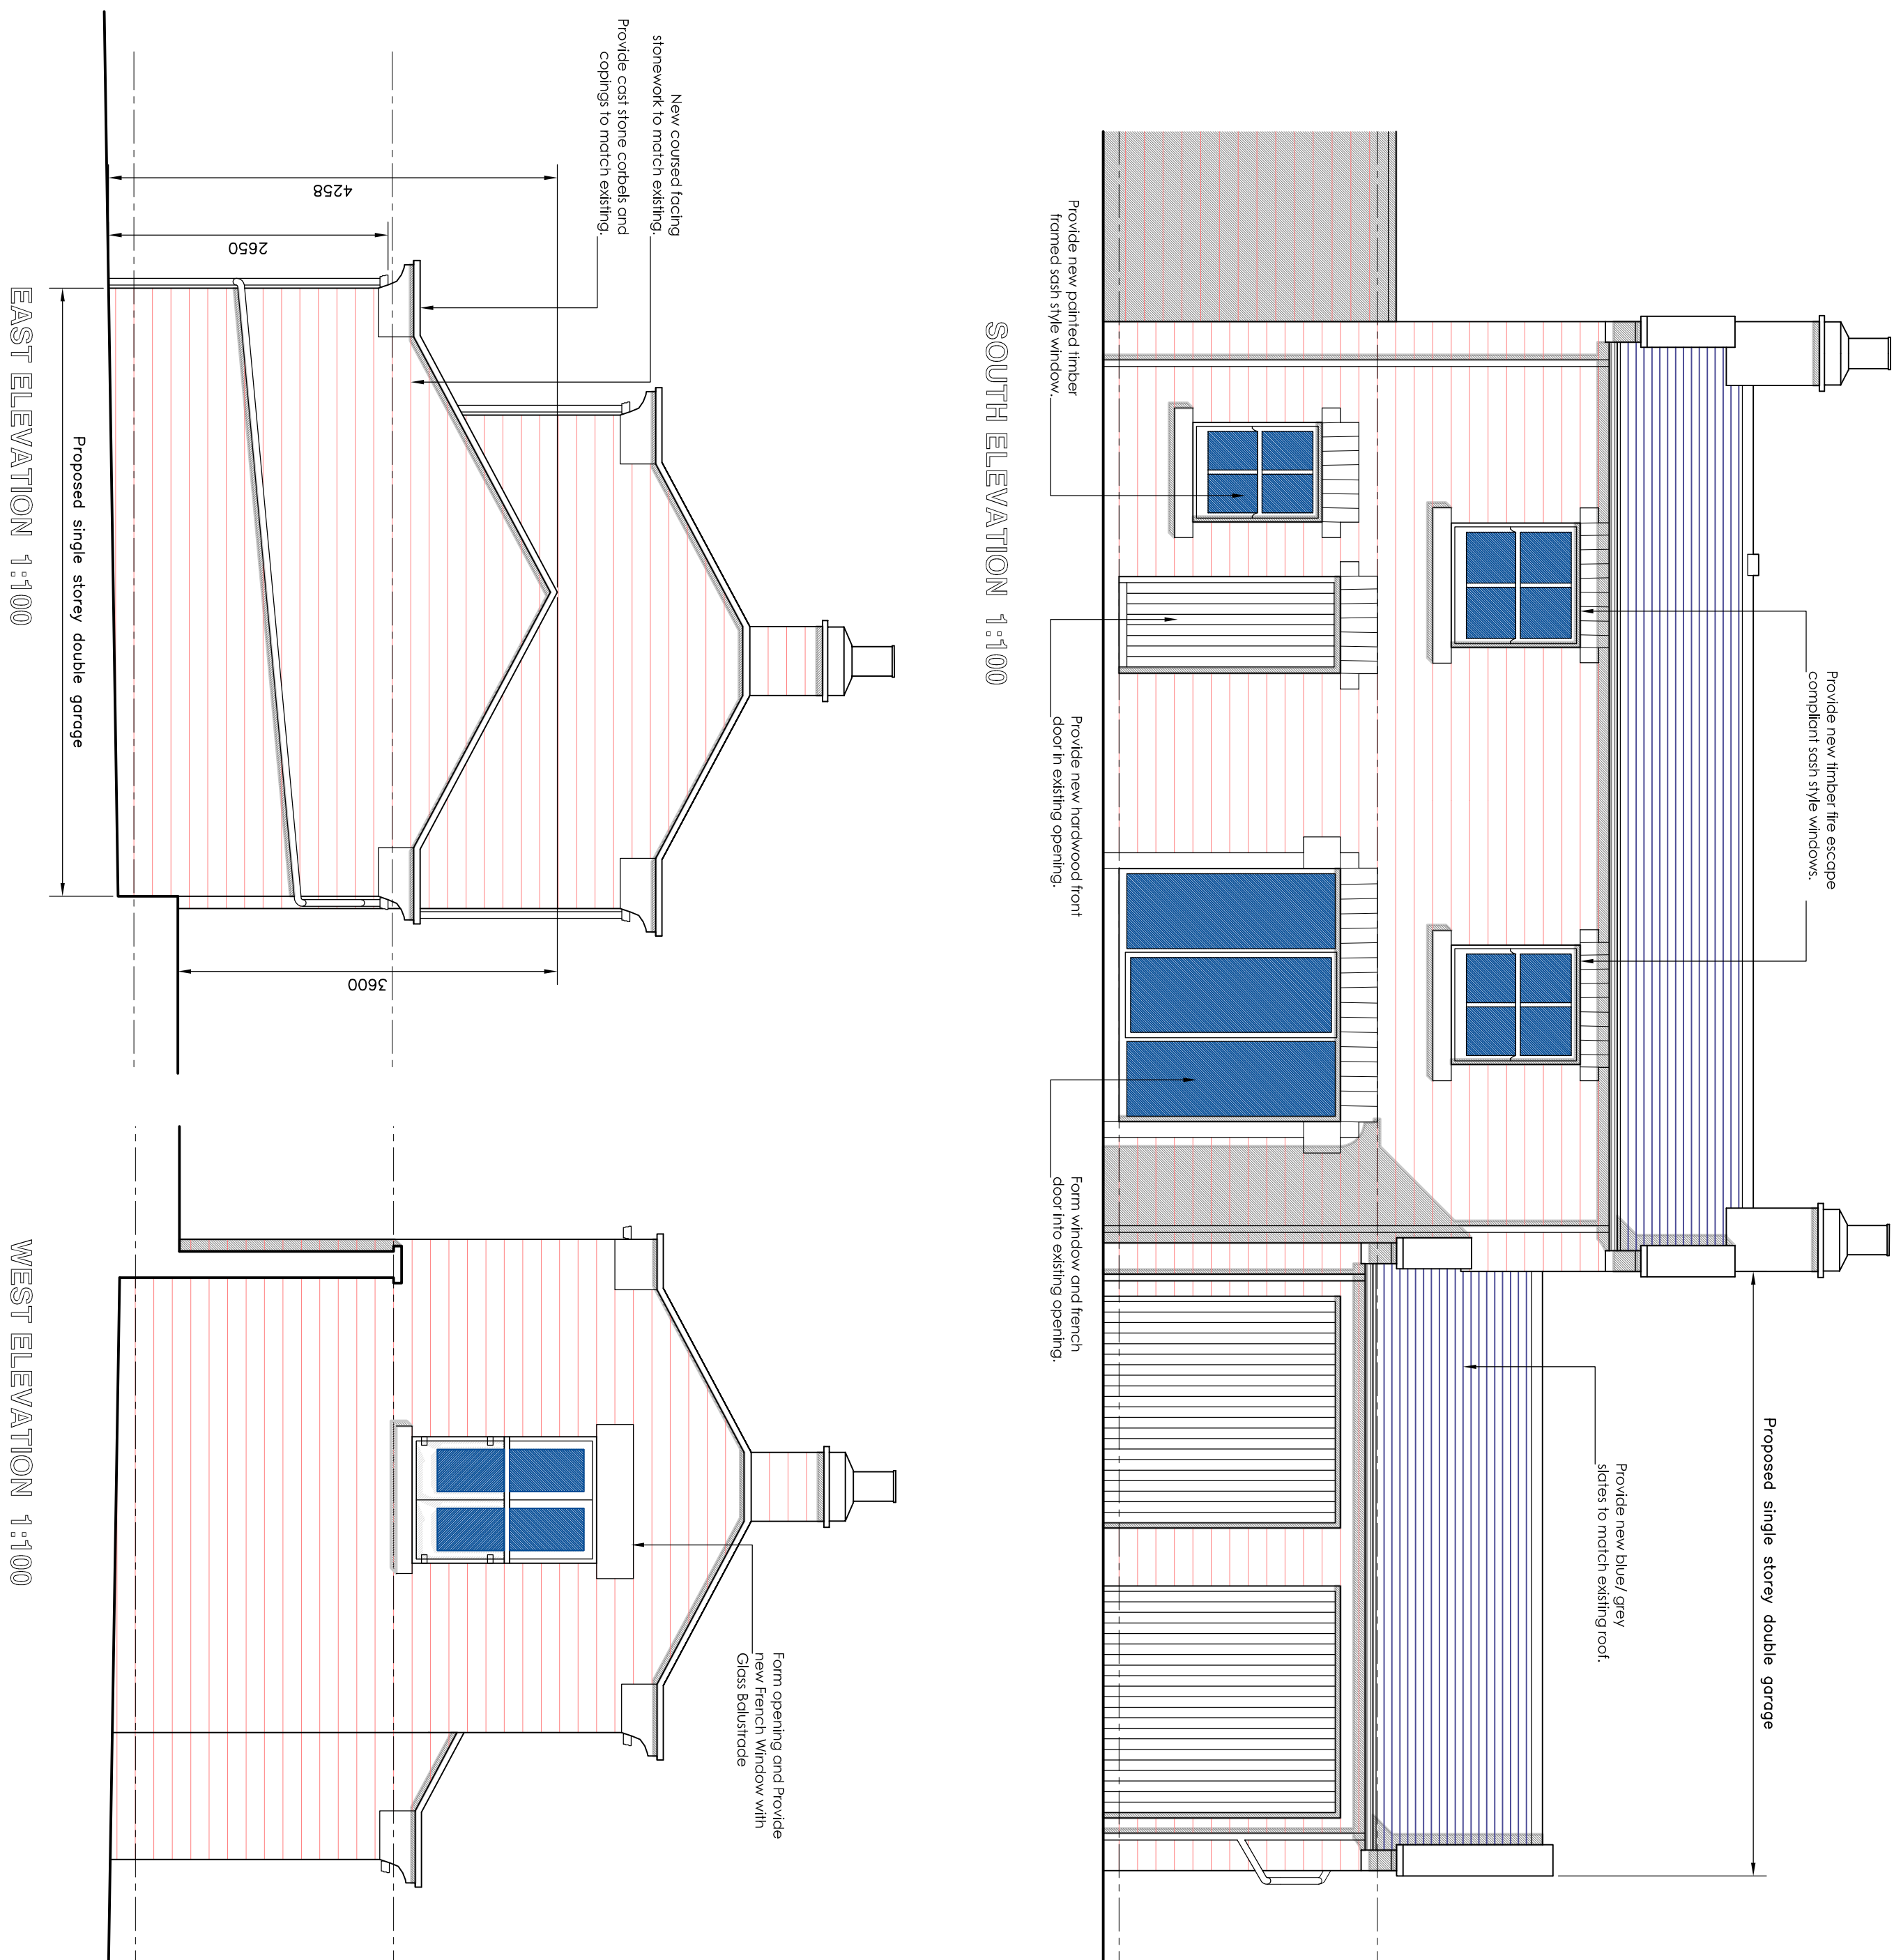
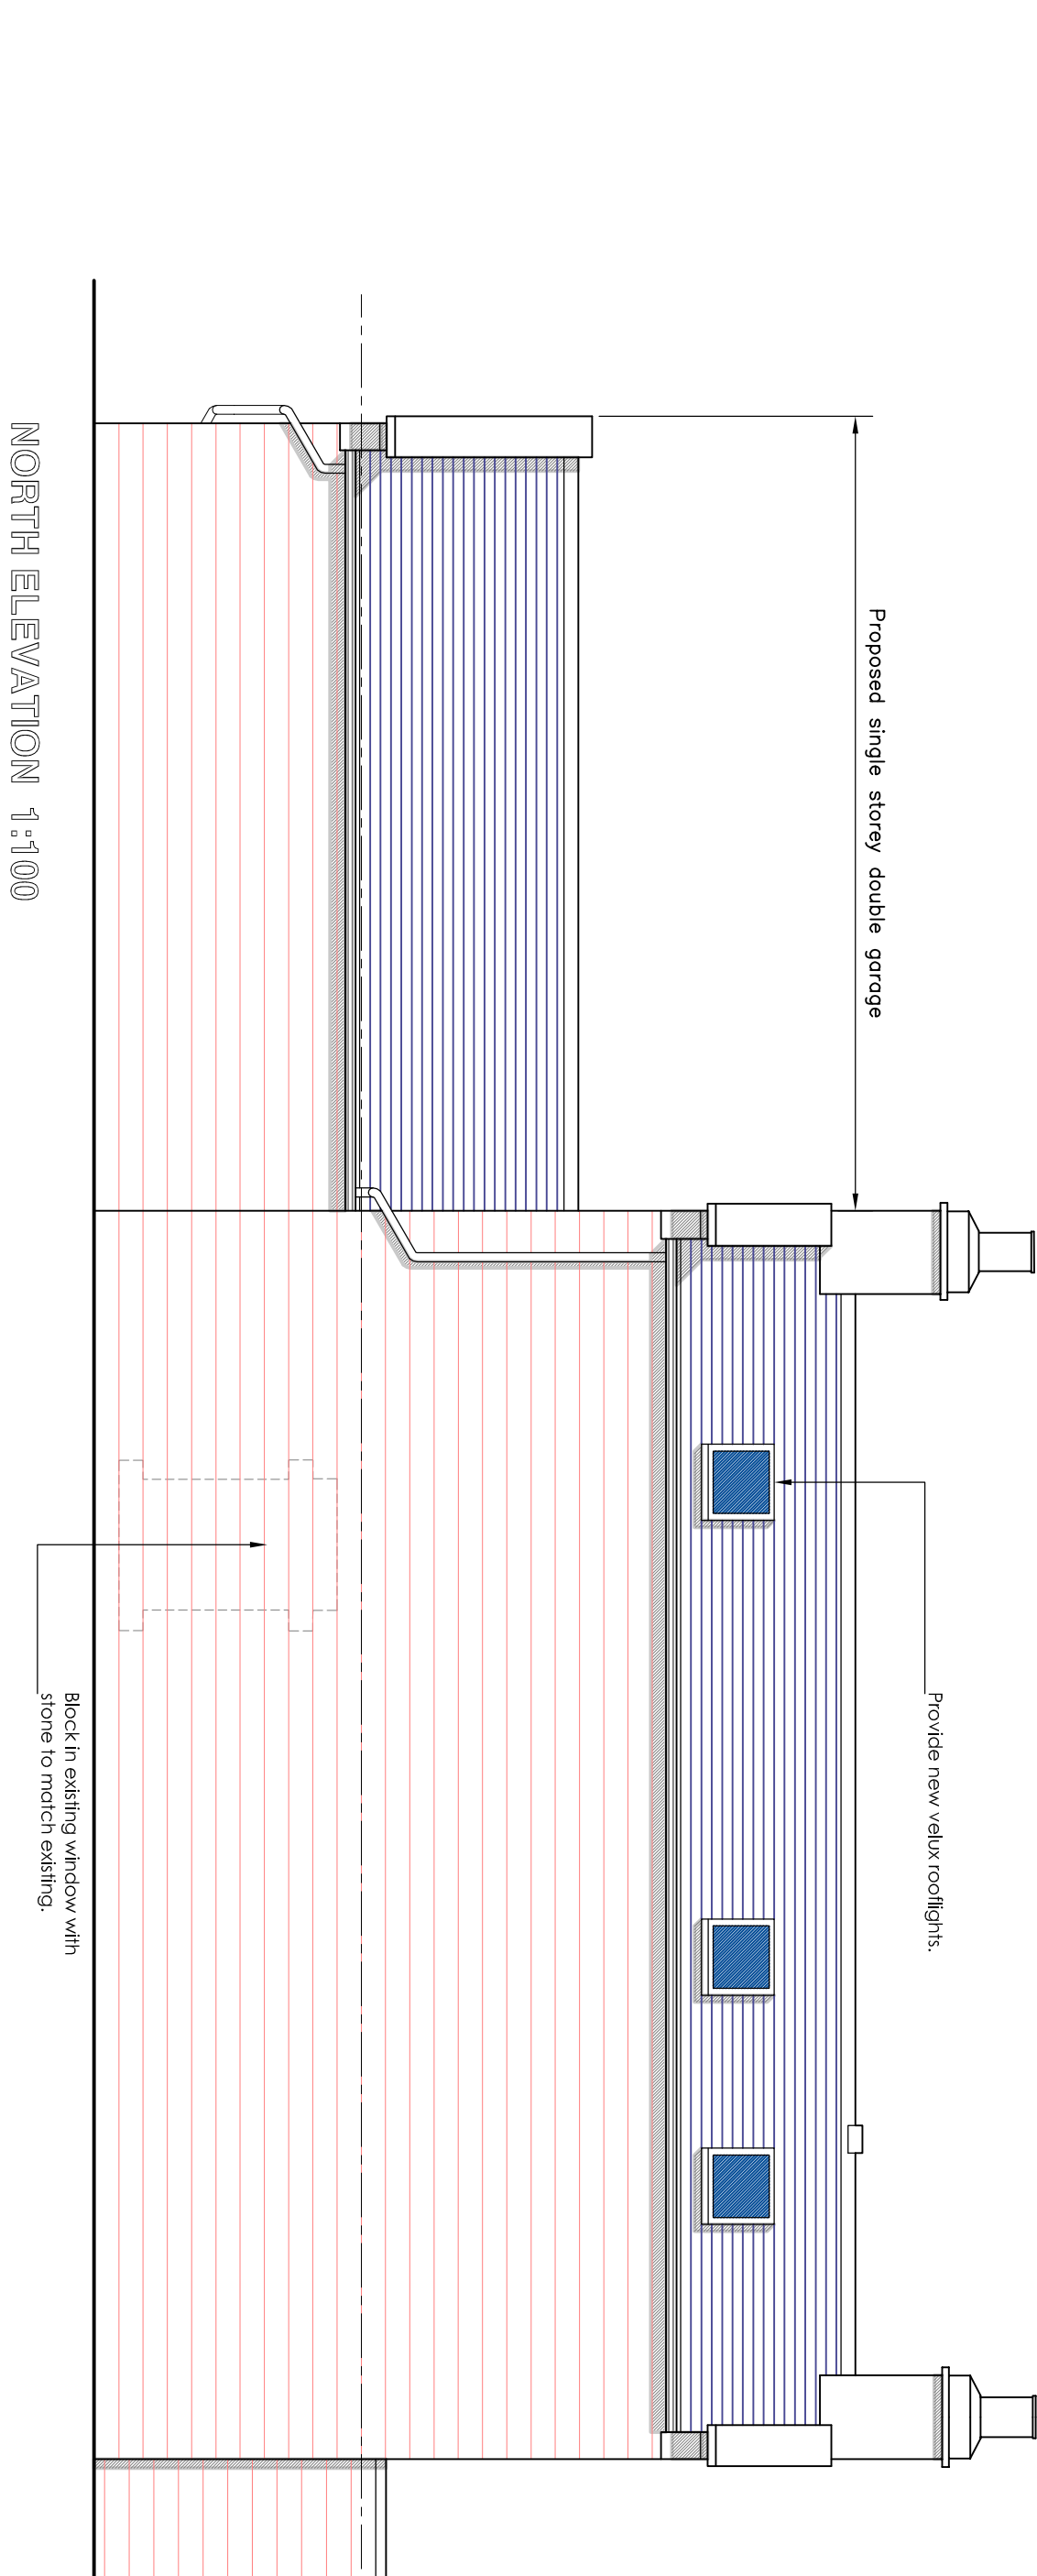


PLANS

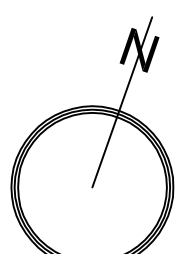

ELEVATIONS - COTTAGE

Revision
Architectural drawing
07/09/2018

PLANNING

Birkett Cole Lowe
ARCHITECTS

BEHNE WORKS, WALTON STREET
SHEFFIELD S1 2JW
Tel: 0114 278 2819
info@bclaw.co.uk

DEBORAH MELLISH

PROJECT
ALTERATIONS & EXTENSION
TO 19 ARMROYD LANE
EISECAR S74

DATE
COTTAGE
AS PROPOSED

SCALE
1:100 & 1:50
DATE
3336 (0) 02A