



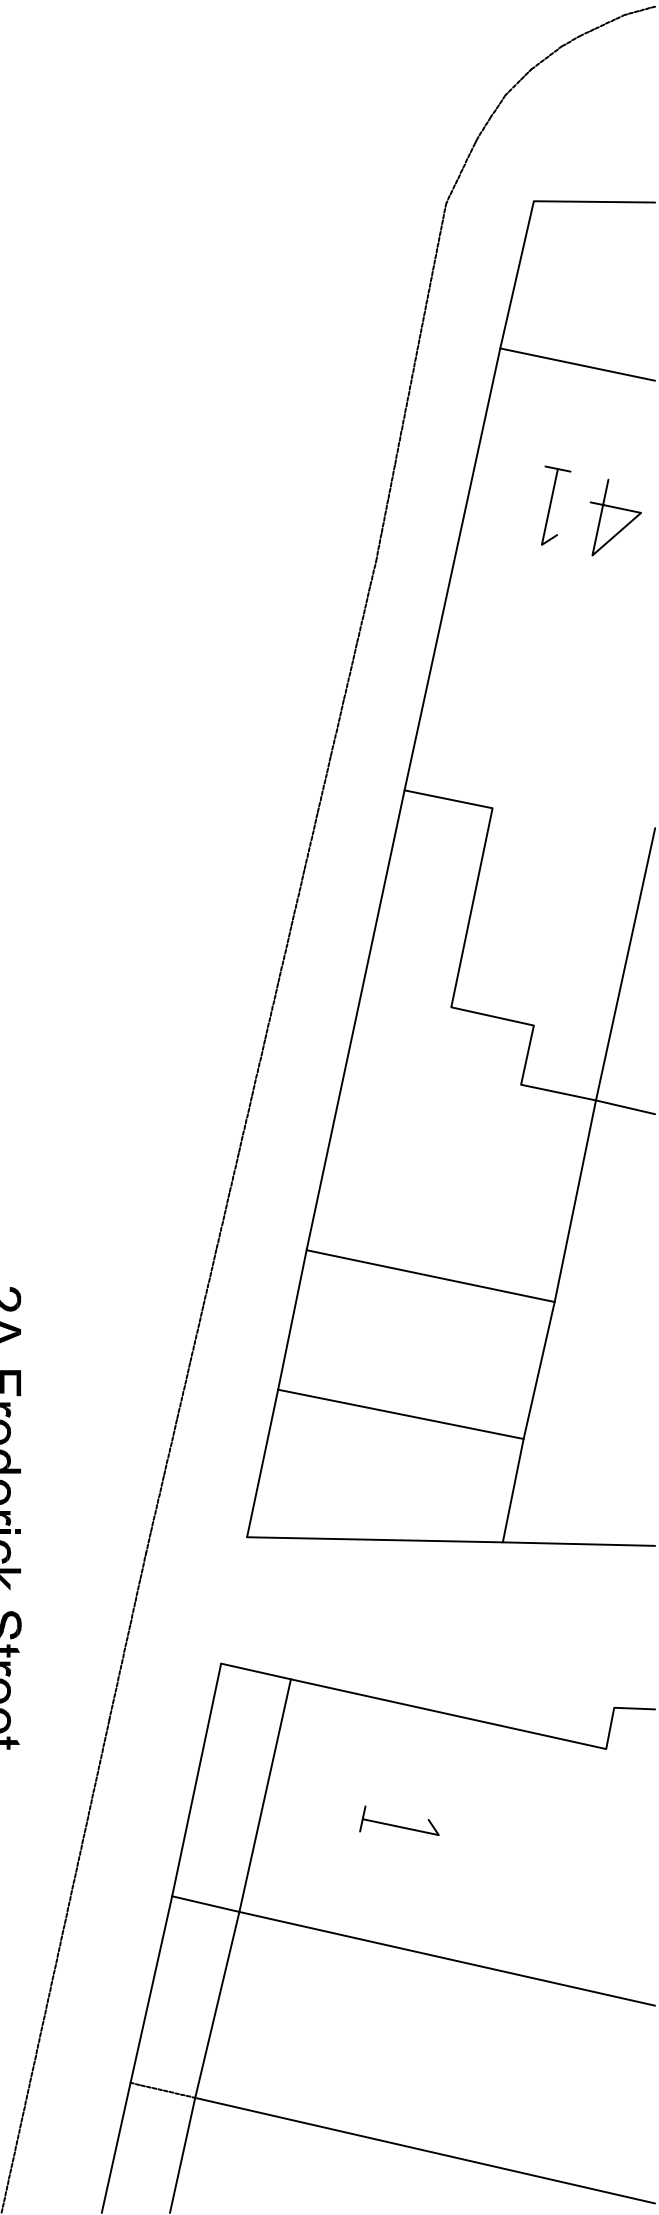

2A Frederick Street  
Goldthorpe  
Rotherham S63 9NH

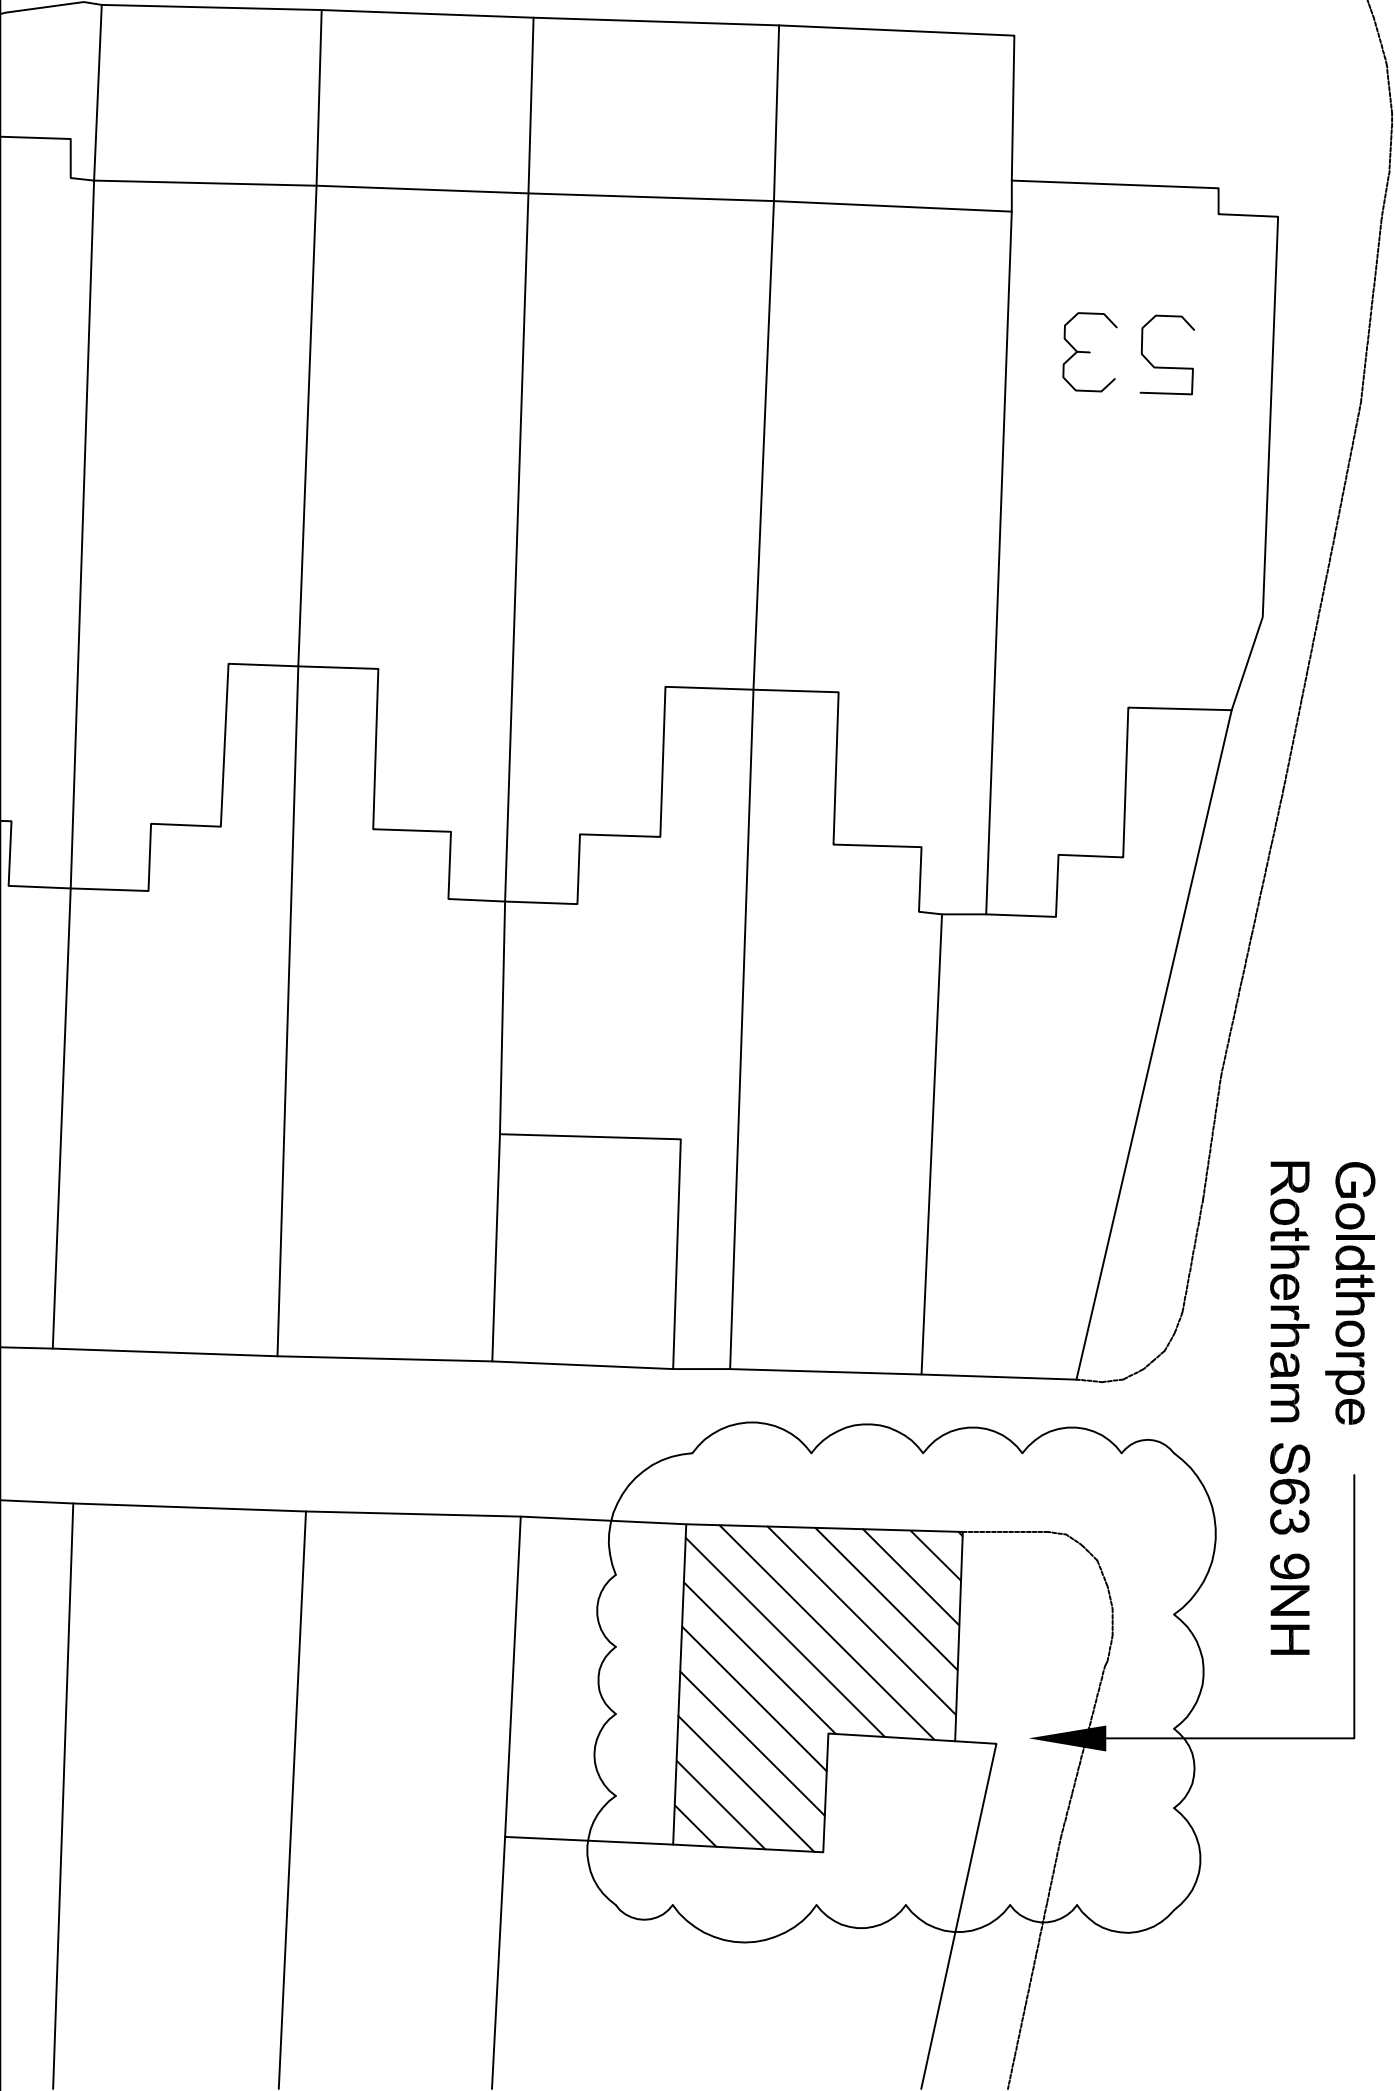

|   |            |  |
|---|------------|--|
| Client: JJ's Fisheries LTD   |            |  |
| Location: 2A Frederick Street Goldthorpe<br>Rotherham S63 9NH   |            |  |
| Project: Proposed Extension to Front of Property   |            |  |
| Title: Block Location of property   |            |  |
| Scale: 1:150 @ A3   |            |  |
| Copyright 1994<br>The details shown on this drawing are confidential and the drawing is the exclusive property of OTHara Design Limited. No use, copy or disclosure of the drawing may be made without our permission and it is to be returned to OTHara Design Limited when Required. |            |  |
| Date:   | Revision:  |  |
| 11-02-14   | *          |  |
| Drawing No:   | Drawn By:  |  |
| Location-02   | Ben Hutton |  |