


PLAN REFERRED TO


7 LUNDHILL FARM MEWS
HEMINGFIELD
573 OPJ

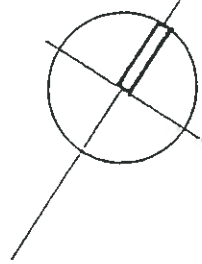

Proposed extension
2-Storey

Andrew Allen as
attorney for and of
Lutterworth Property Ltd,
Stargrove Developments Ltd
and Gaze Estates Ltd.

Michael Allen as
attorney for Broadview
Developments Ltd.

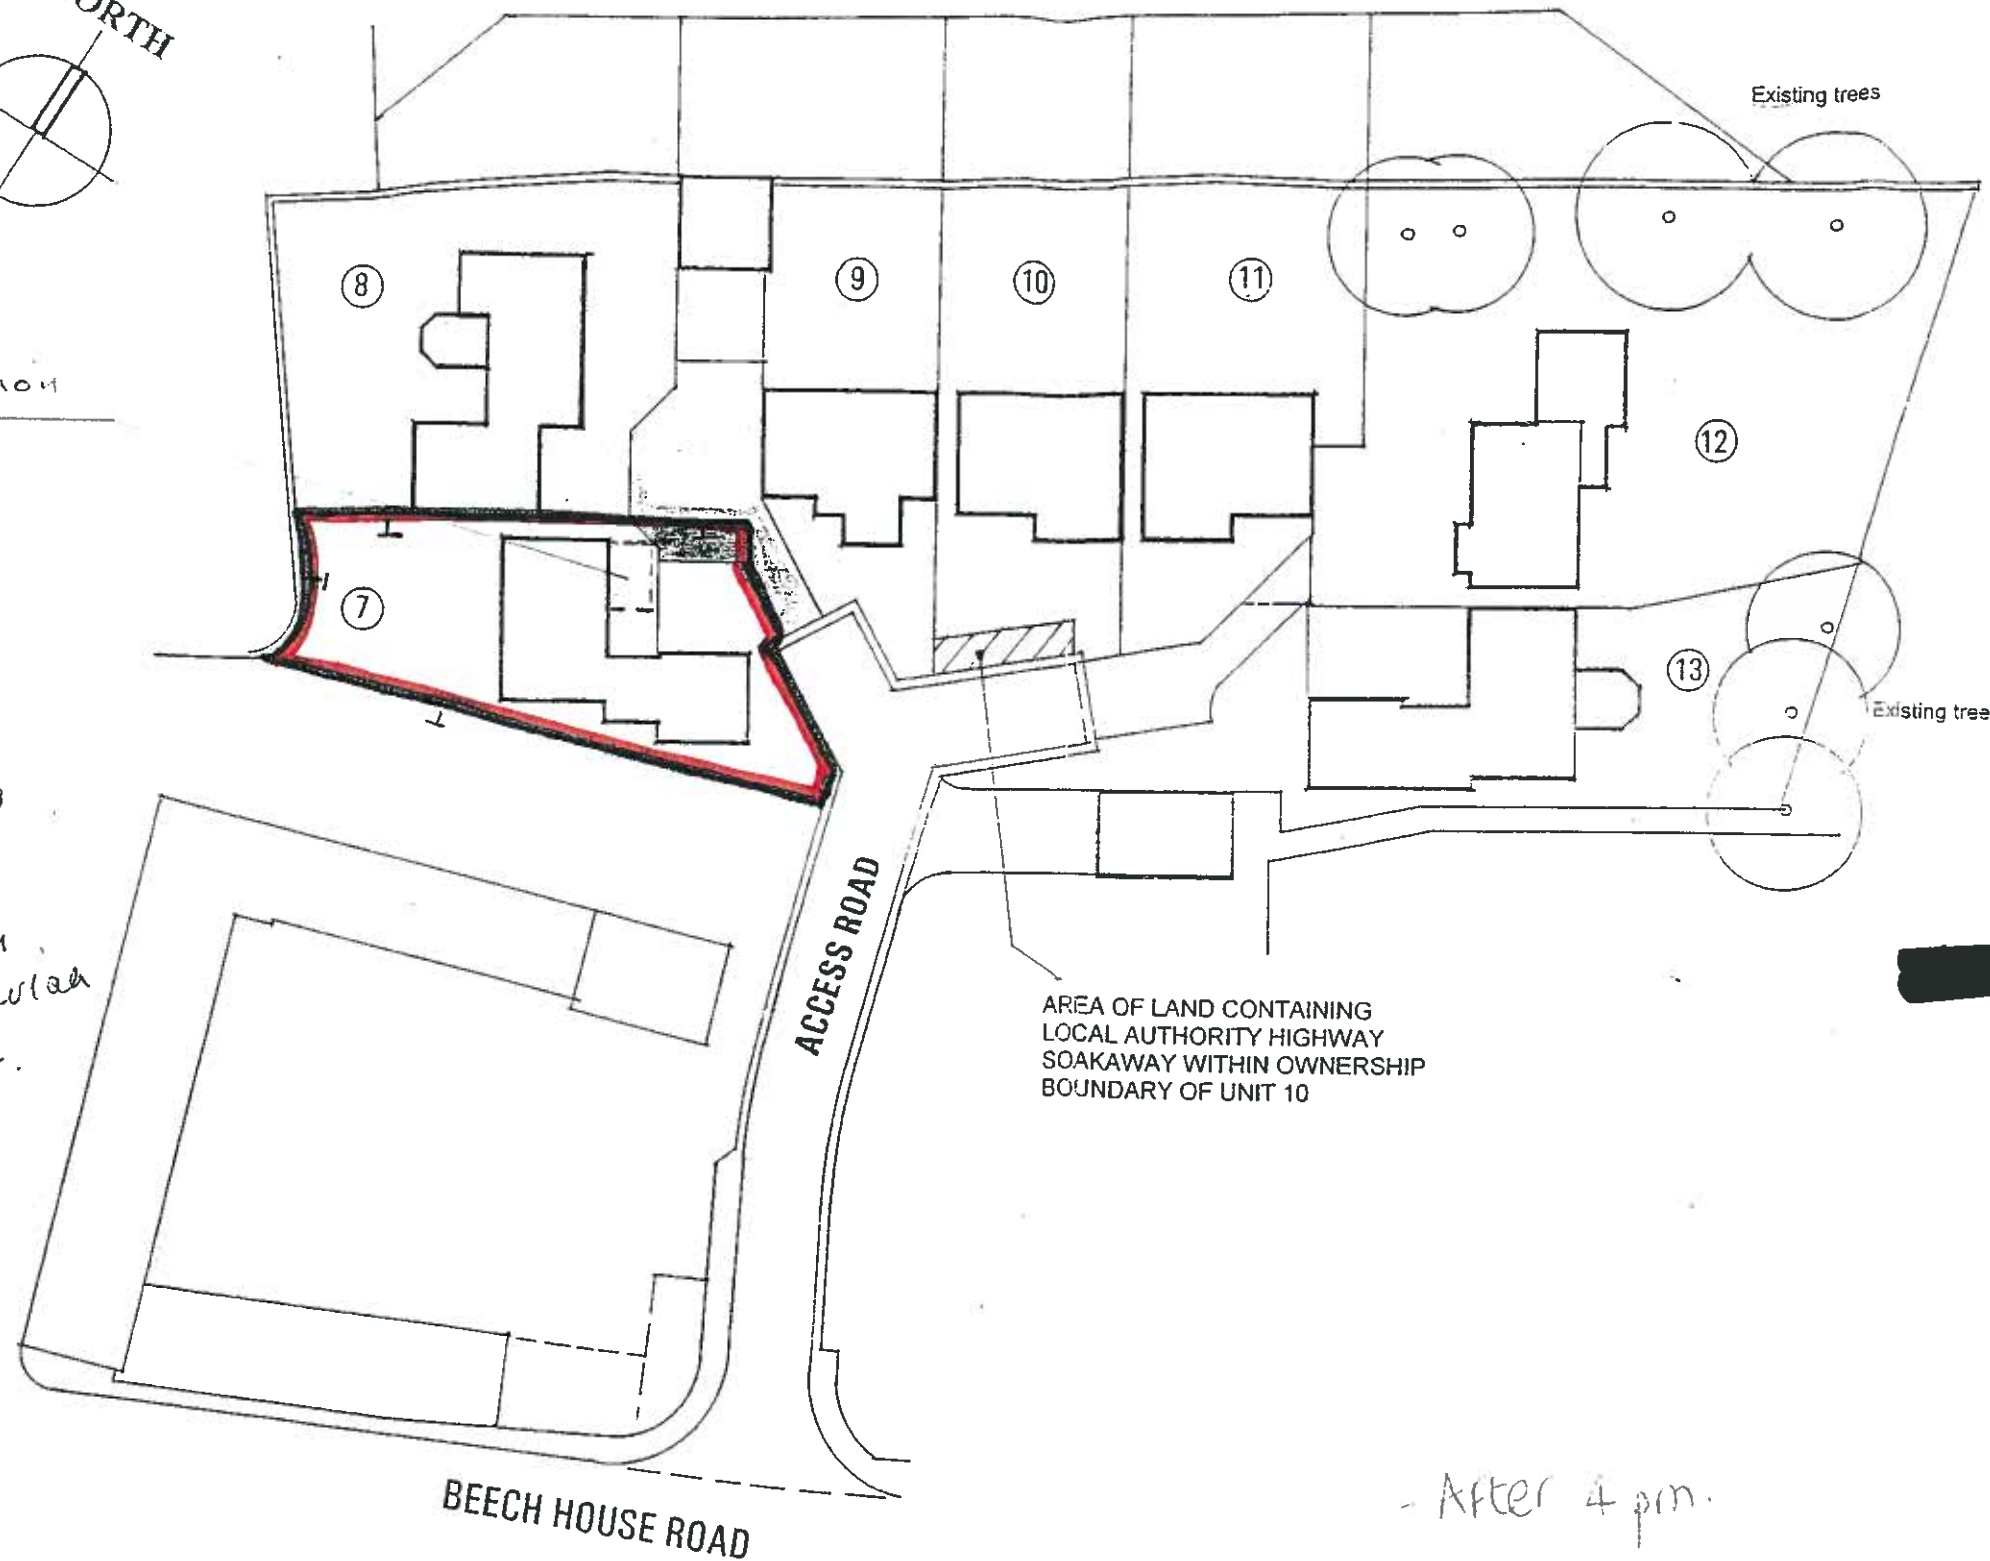

DO NOT SCALE

All Dimensions in Millimetres
unless specified otherwise
and subject to verification
on site.

1:500 or Thereabouts
NOV 2000

Green belt

Mr Paul Radley

LUNDHILL FARM
BEECH HOUSE FARM
HEMINGFIELD



Chris Carr Associates

ARCHITECTS
5A Stargate, Barnsley S70 2EP
Tel: (01226) 386250 Fax: (01226) 307594

- After 4 pm.

SITE PLAN