
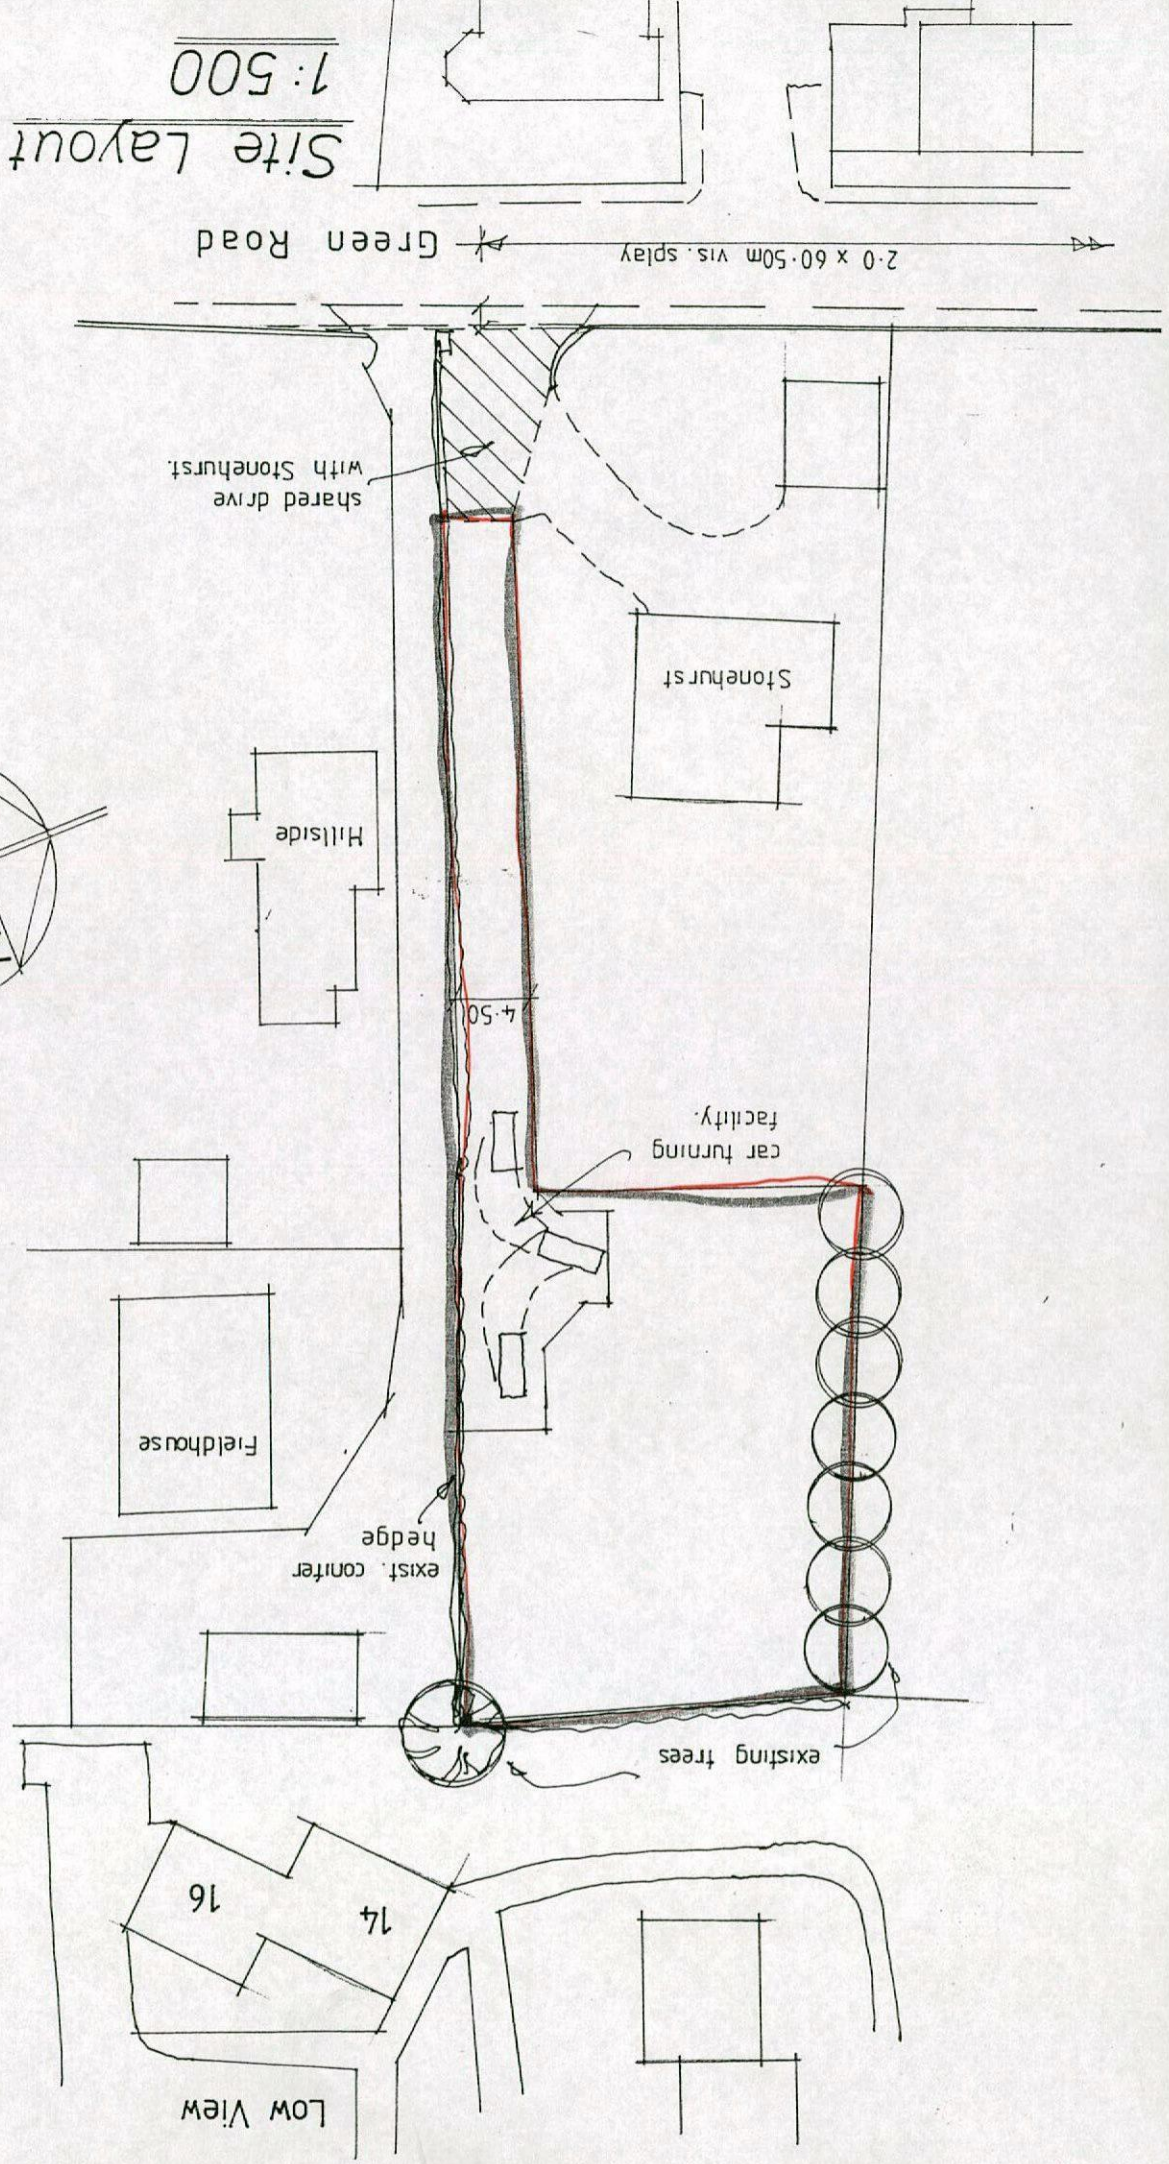


Location Plan 1:1250

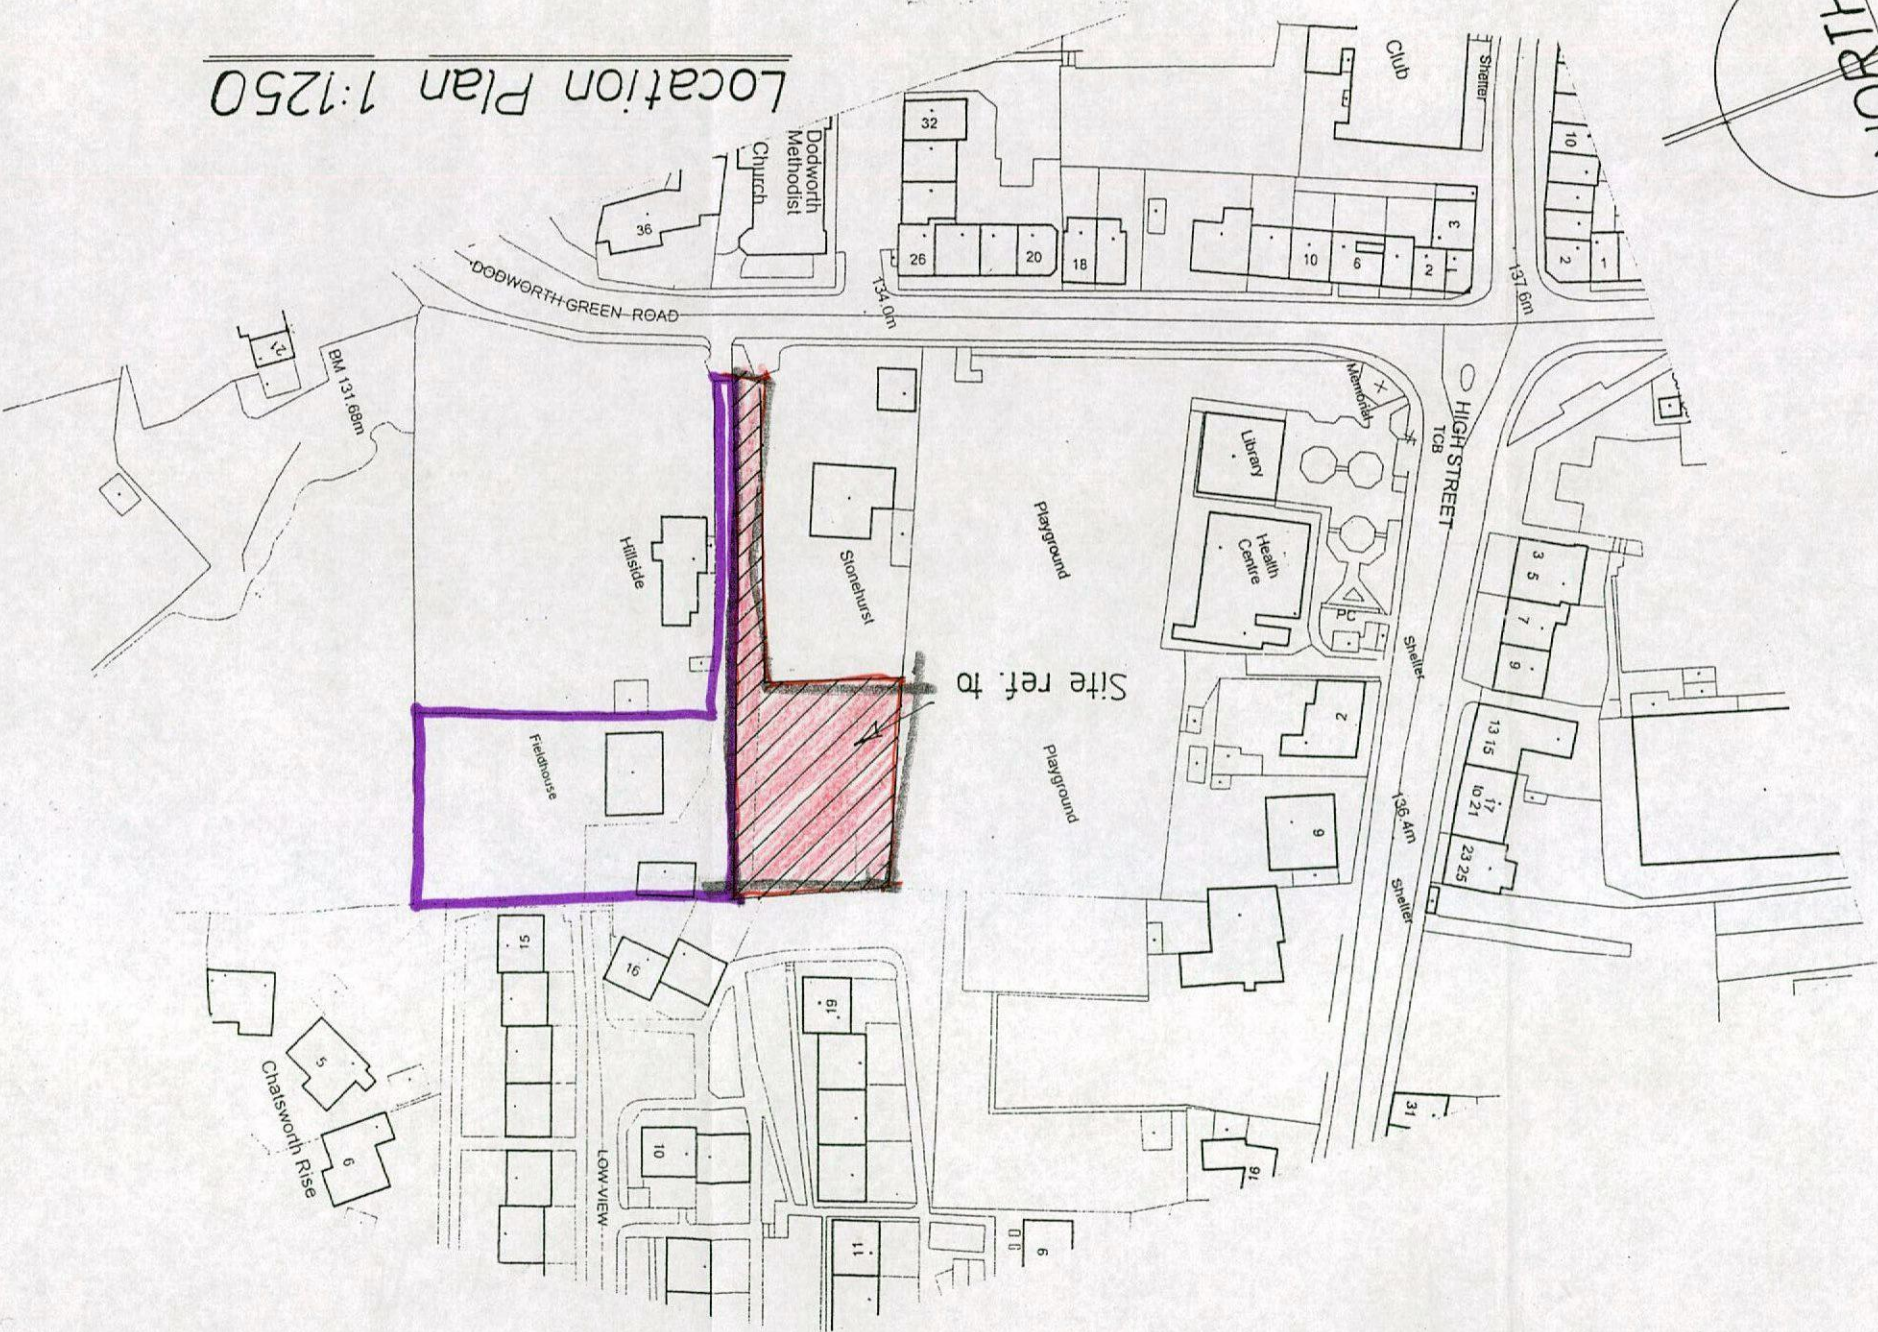

Rev	Notes	Date

Garry Greetham Associates Ltd
 Residential Design Consultant
 Westwood House
 18 Carr Lane
 Tankersley
 Barnsley S75 3BE
 Tel(01226)746573

PROJECT Outline Application
CLIENT Mr. J. Whitworth
TITLE Site / Location Plans
ADDRESS Land rear of "Stonehurst", Green Road, Dodworth. S753RF
DRAWN BY 999
SCALE as shown **DATE** Jan.07
DRAWING No 627-01 **REV**

Member of the Chartered Institute of Architectural Technologists