


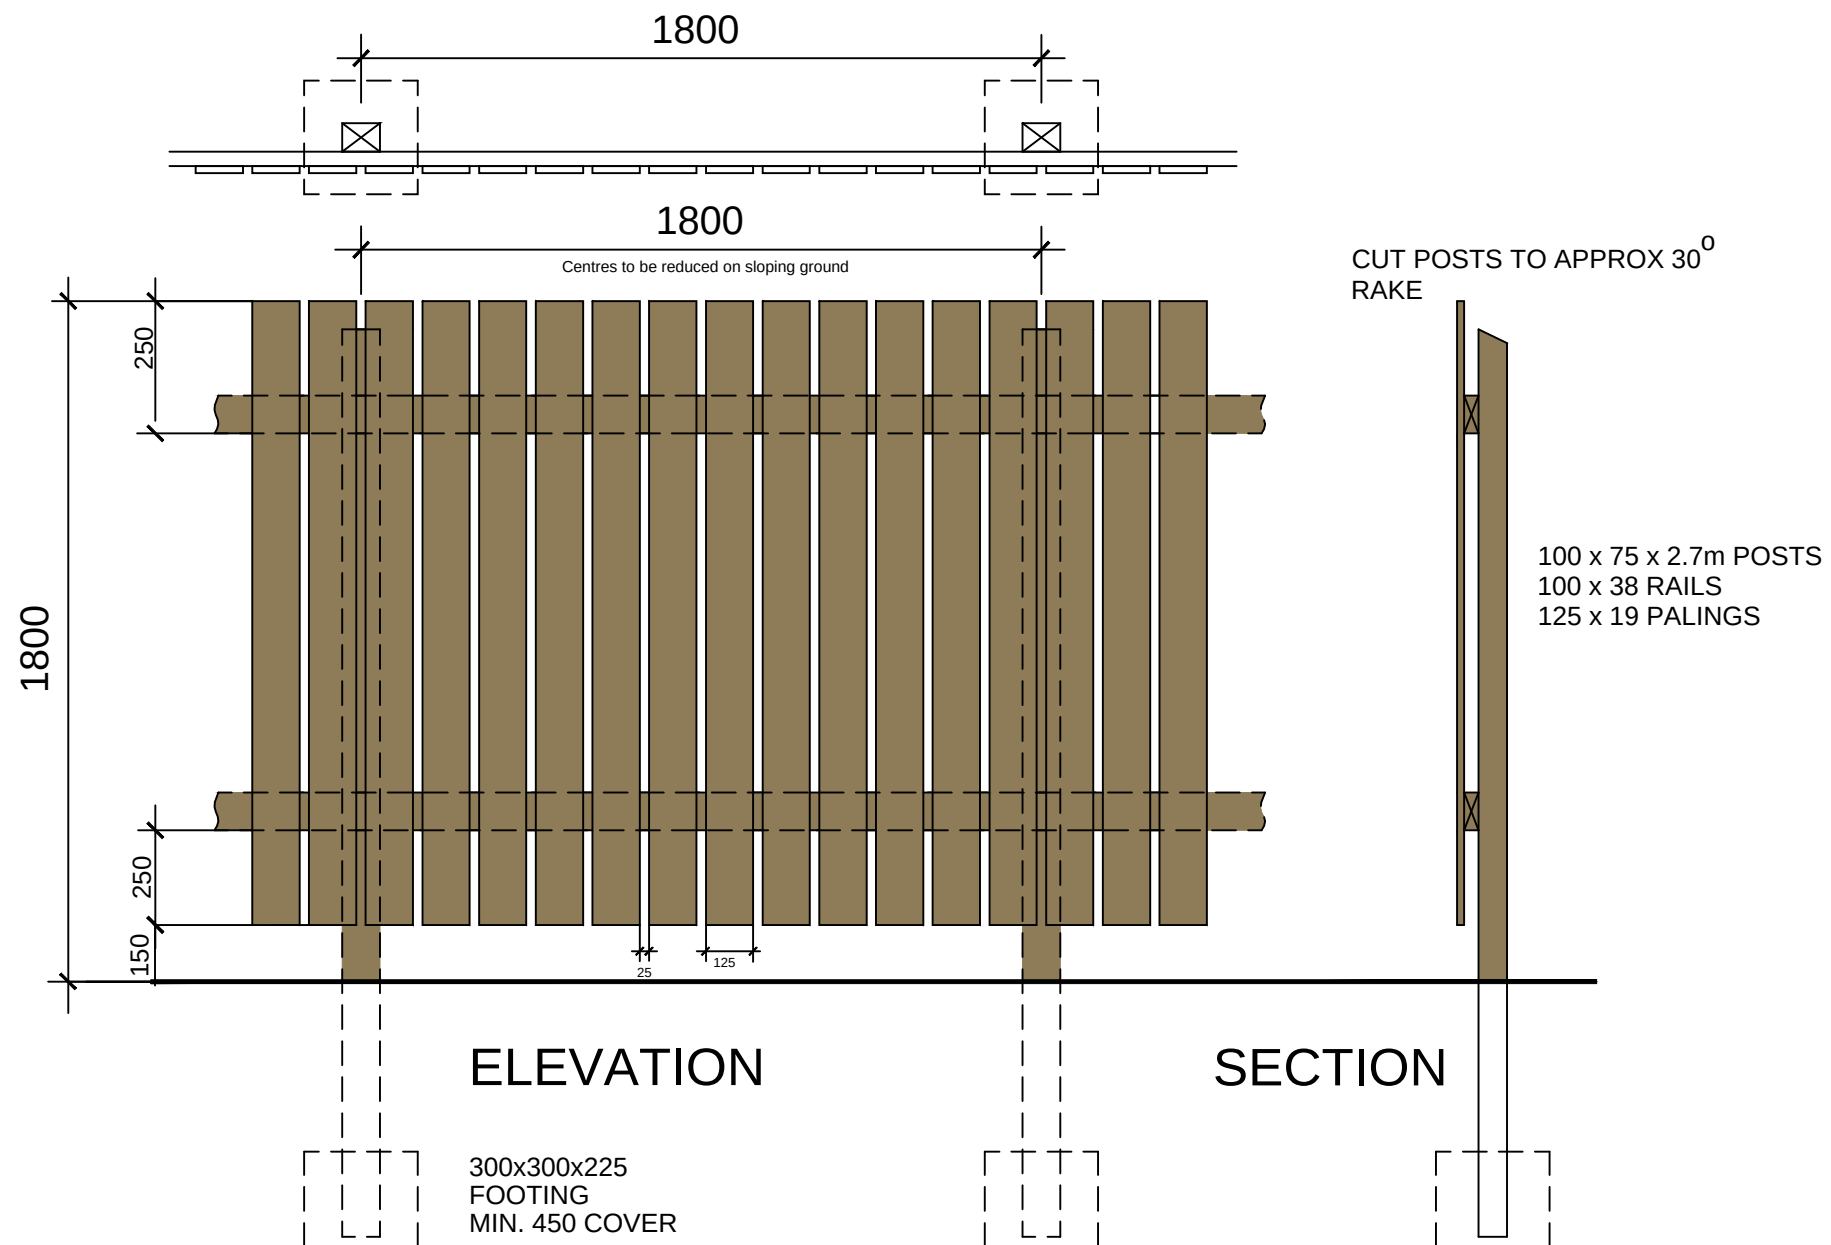

SCALED AT
1:20



Drawing Number:

B.TSF.01

Project:

MAPPLEWELL

Date:

JULY 2015

Scale @ A3:

1:20

Revision:

--

BenBailey
Design & style. All-inclusive.

STEN Architecture Ltd
Suite 4, Unit 1,
Benton Office Park,
Bennett Avenue,
Horbury,
Wakefield,
WF4 5RA
Telephone: 01924 669424

Web: www.sten-architecture.co.uk

Twitter: @STEN_arch

Facebook: [stenarchitectureltd](https://www.facebook.com/stenarchitectureltd)

Linkedin: [Sten Architecture](https://www.linkedin.com/company/sten-architecture)

STEN
ARCHITECTURE

Client:

BEN BAILEY HOMES

Drawing Title:

BOUNDARY TREATMENTS
1.8M TIMBER SCREEN FENCE