




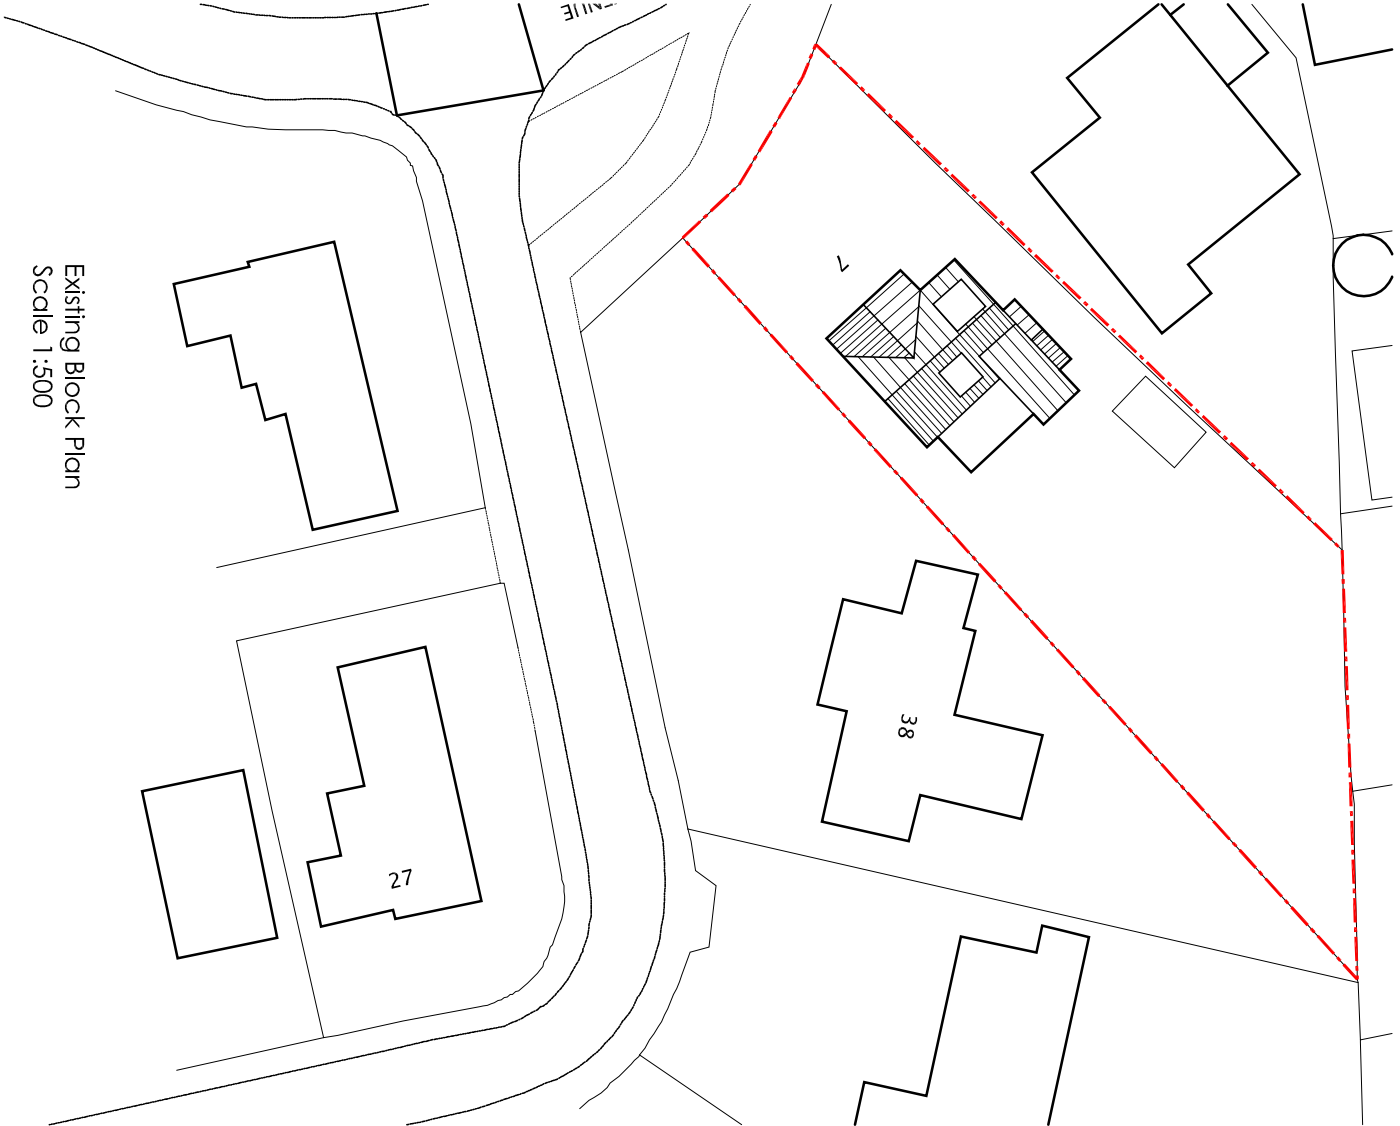

Existing Block Plan
Scale 1:500

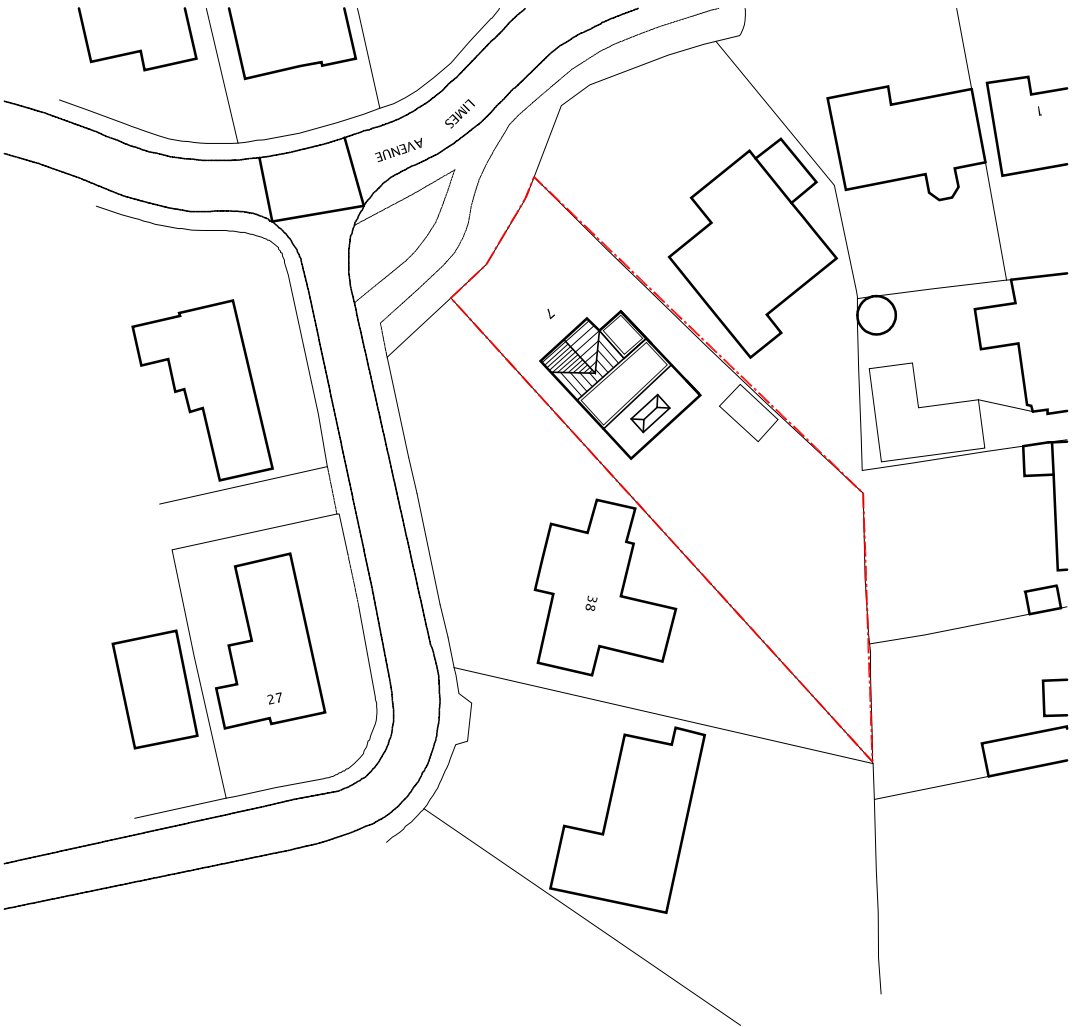

Proposed Block Plan
Scale 1:500

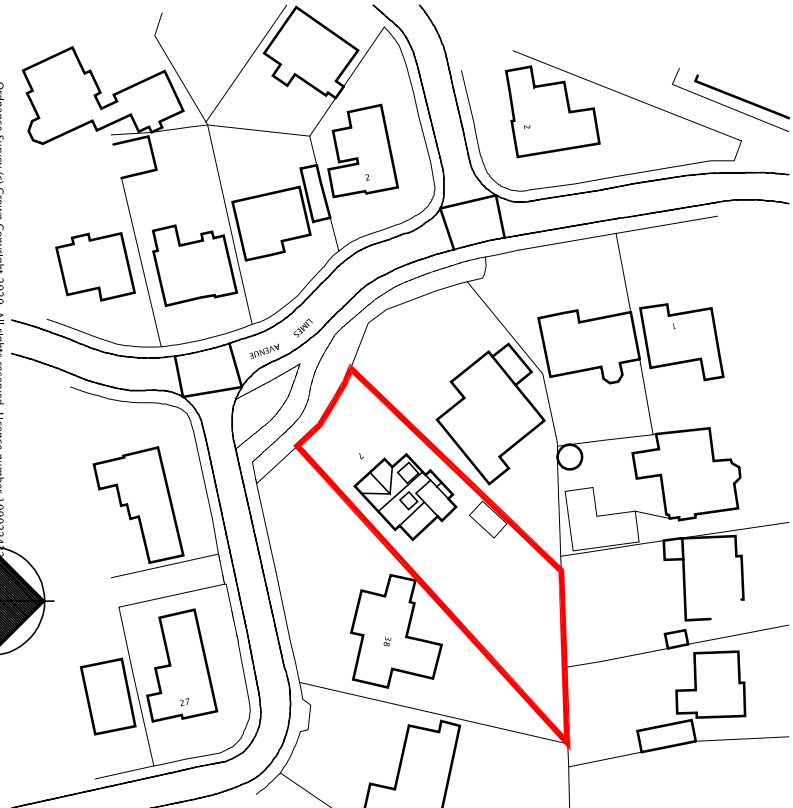

Site Location Plan
Scale 1:1250

Client: Mr Burke Proposed Side and Rear Extension			Date: Jan 20		Scale @ A3: 1:500 1:1250		Rev. A	Description Dormer Windows Made Smaller.	Date 01.05.20	soar works, 14 knutton road sheffield, s5 9nu  MBAS architecture
Drawing Title: Existing / Proposed Block & Location Plan 7 Limes Avenue, Gawber, Barnsley			Drawing reference: P/19/009/		Rev. A					
Drawing Number: 50										