



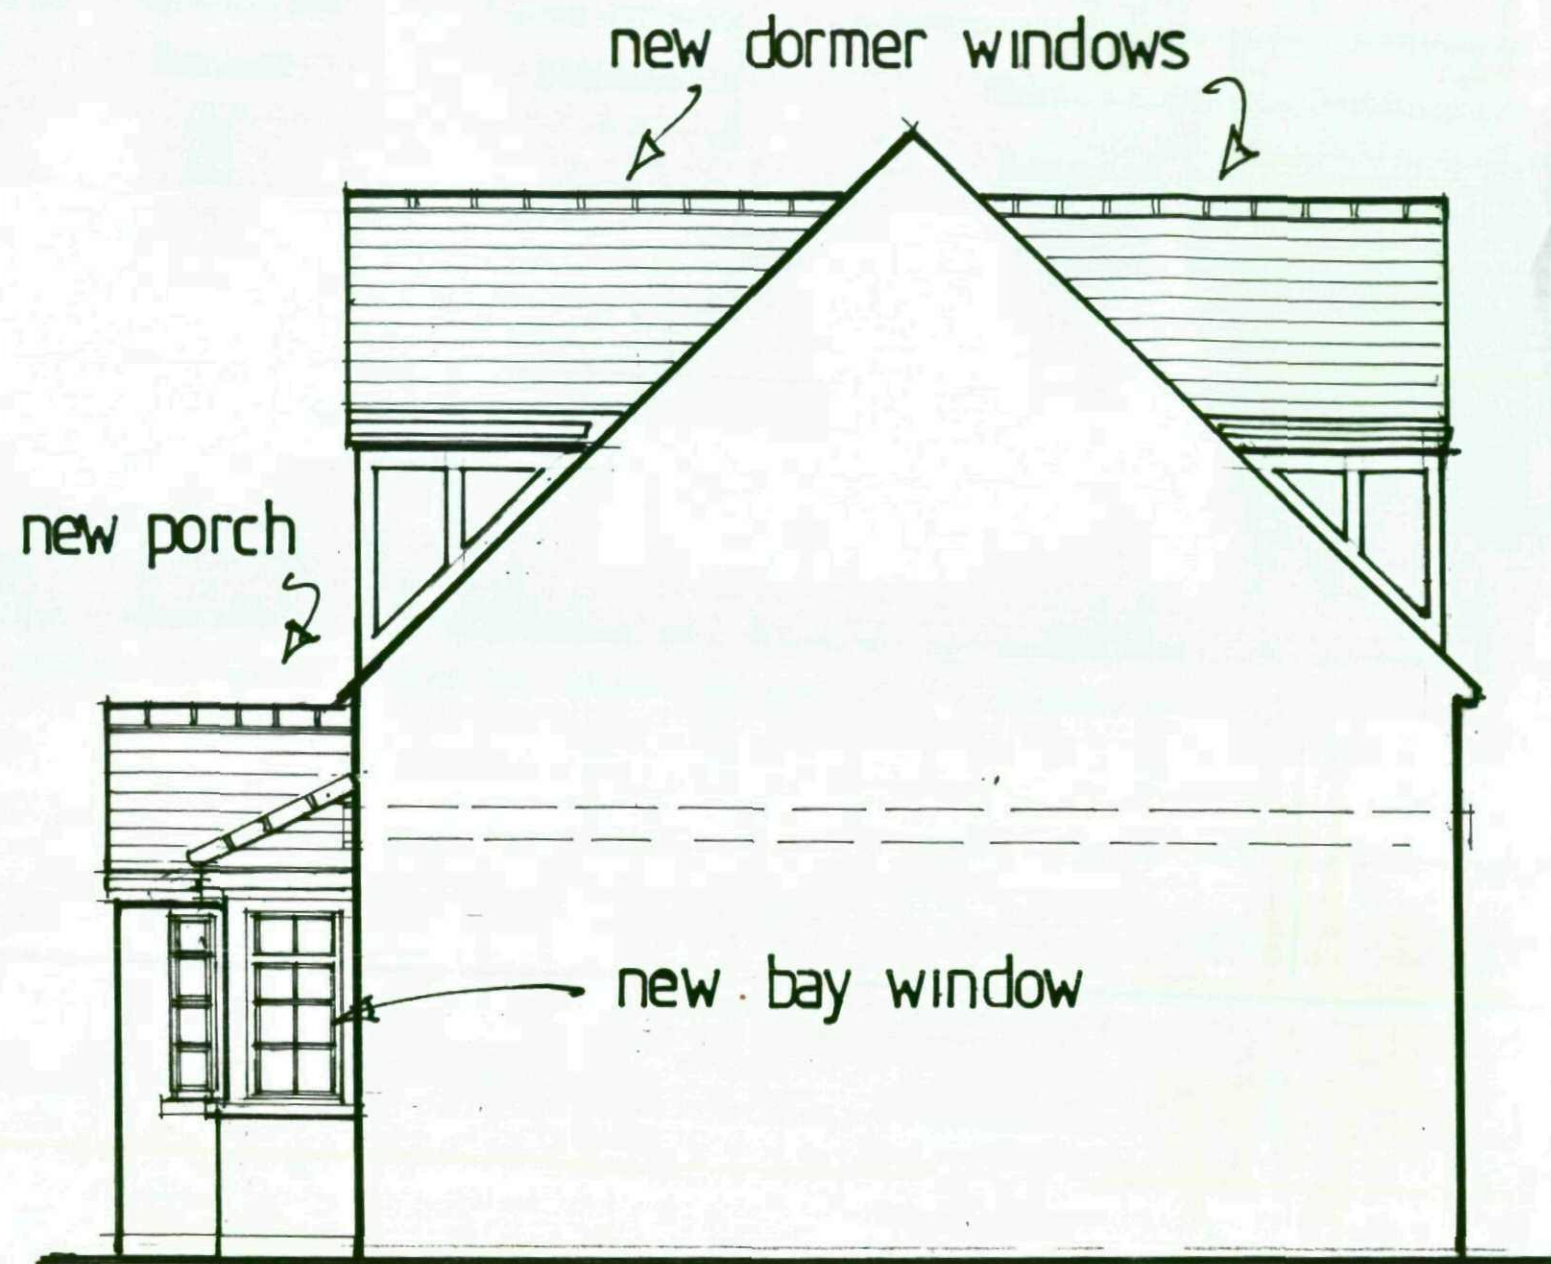

proposed side elev
view from attached neighbour

28, Pilley Green. Tankersley.

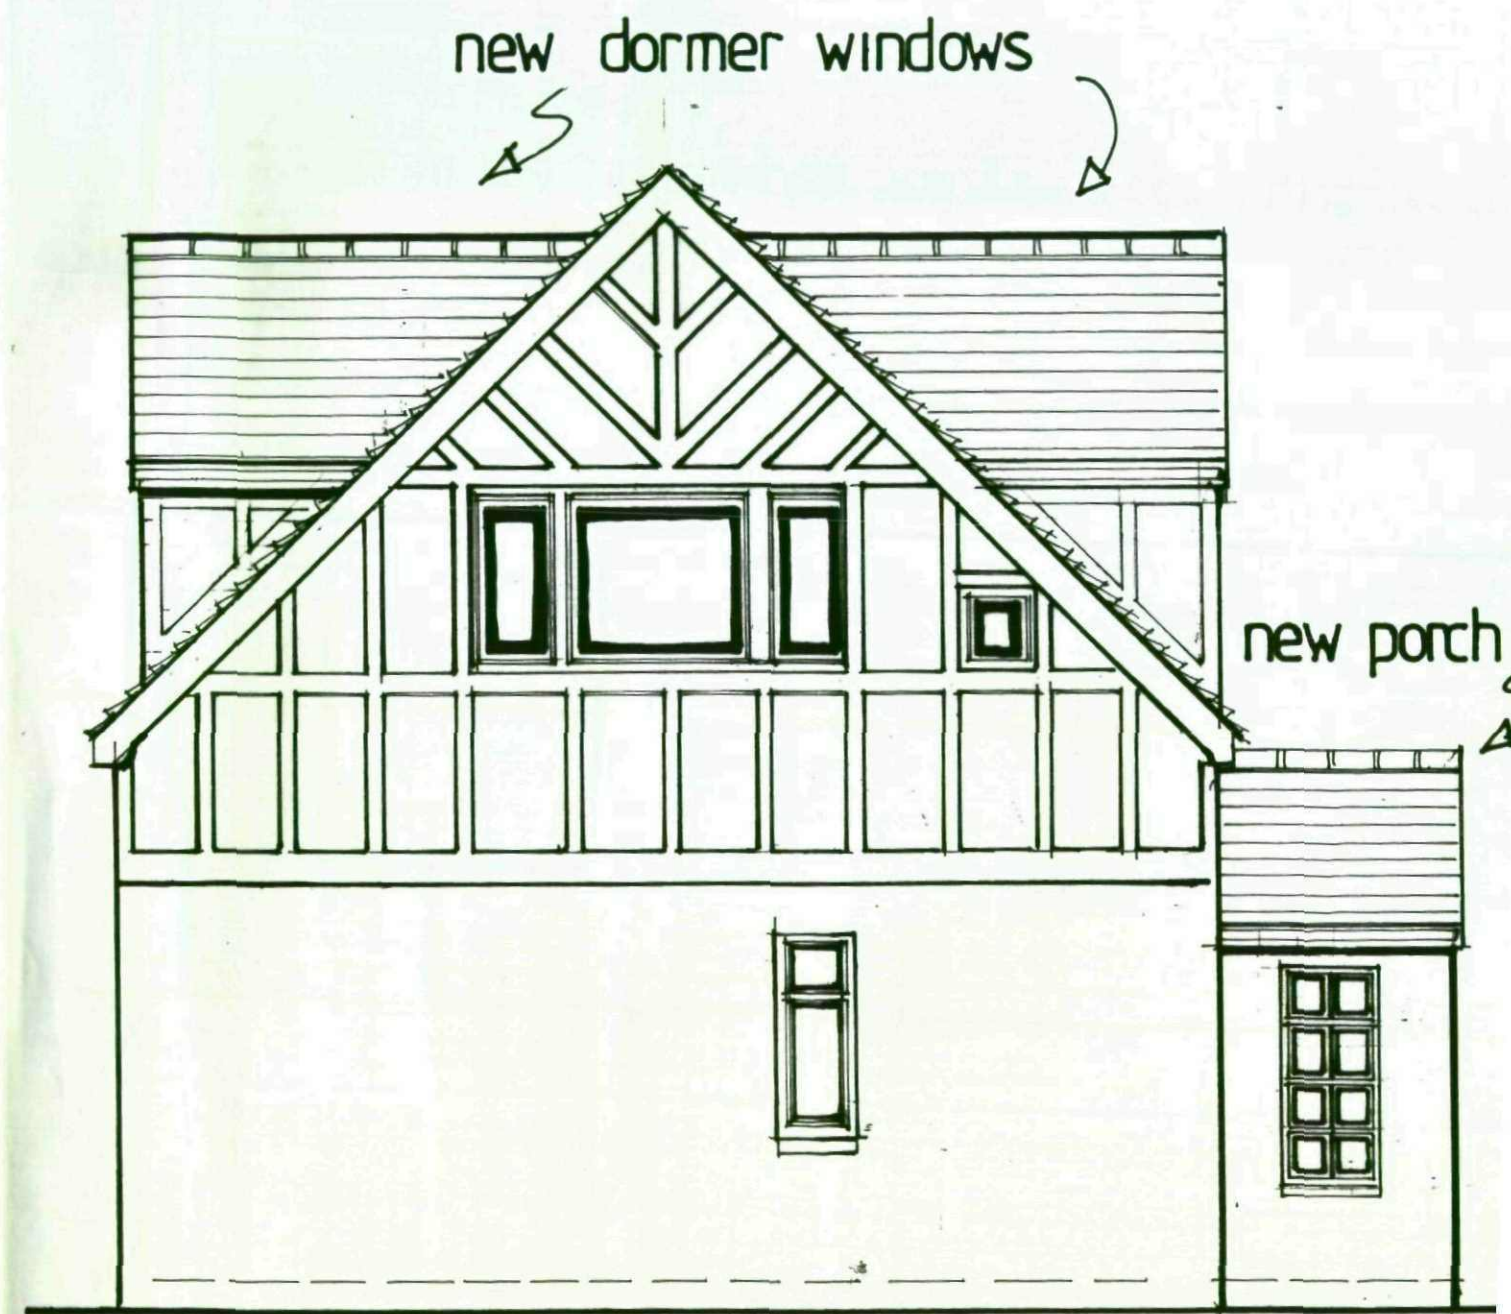

proposed side elev