


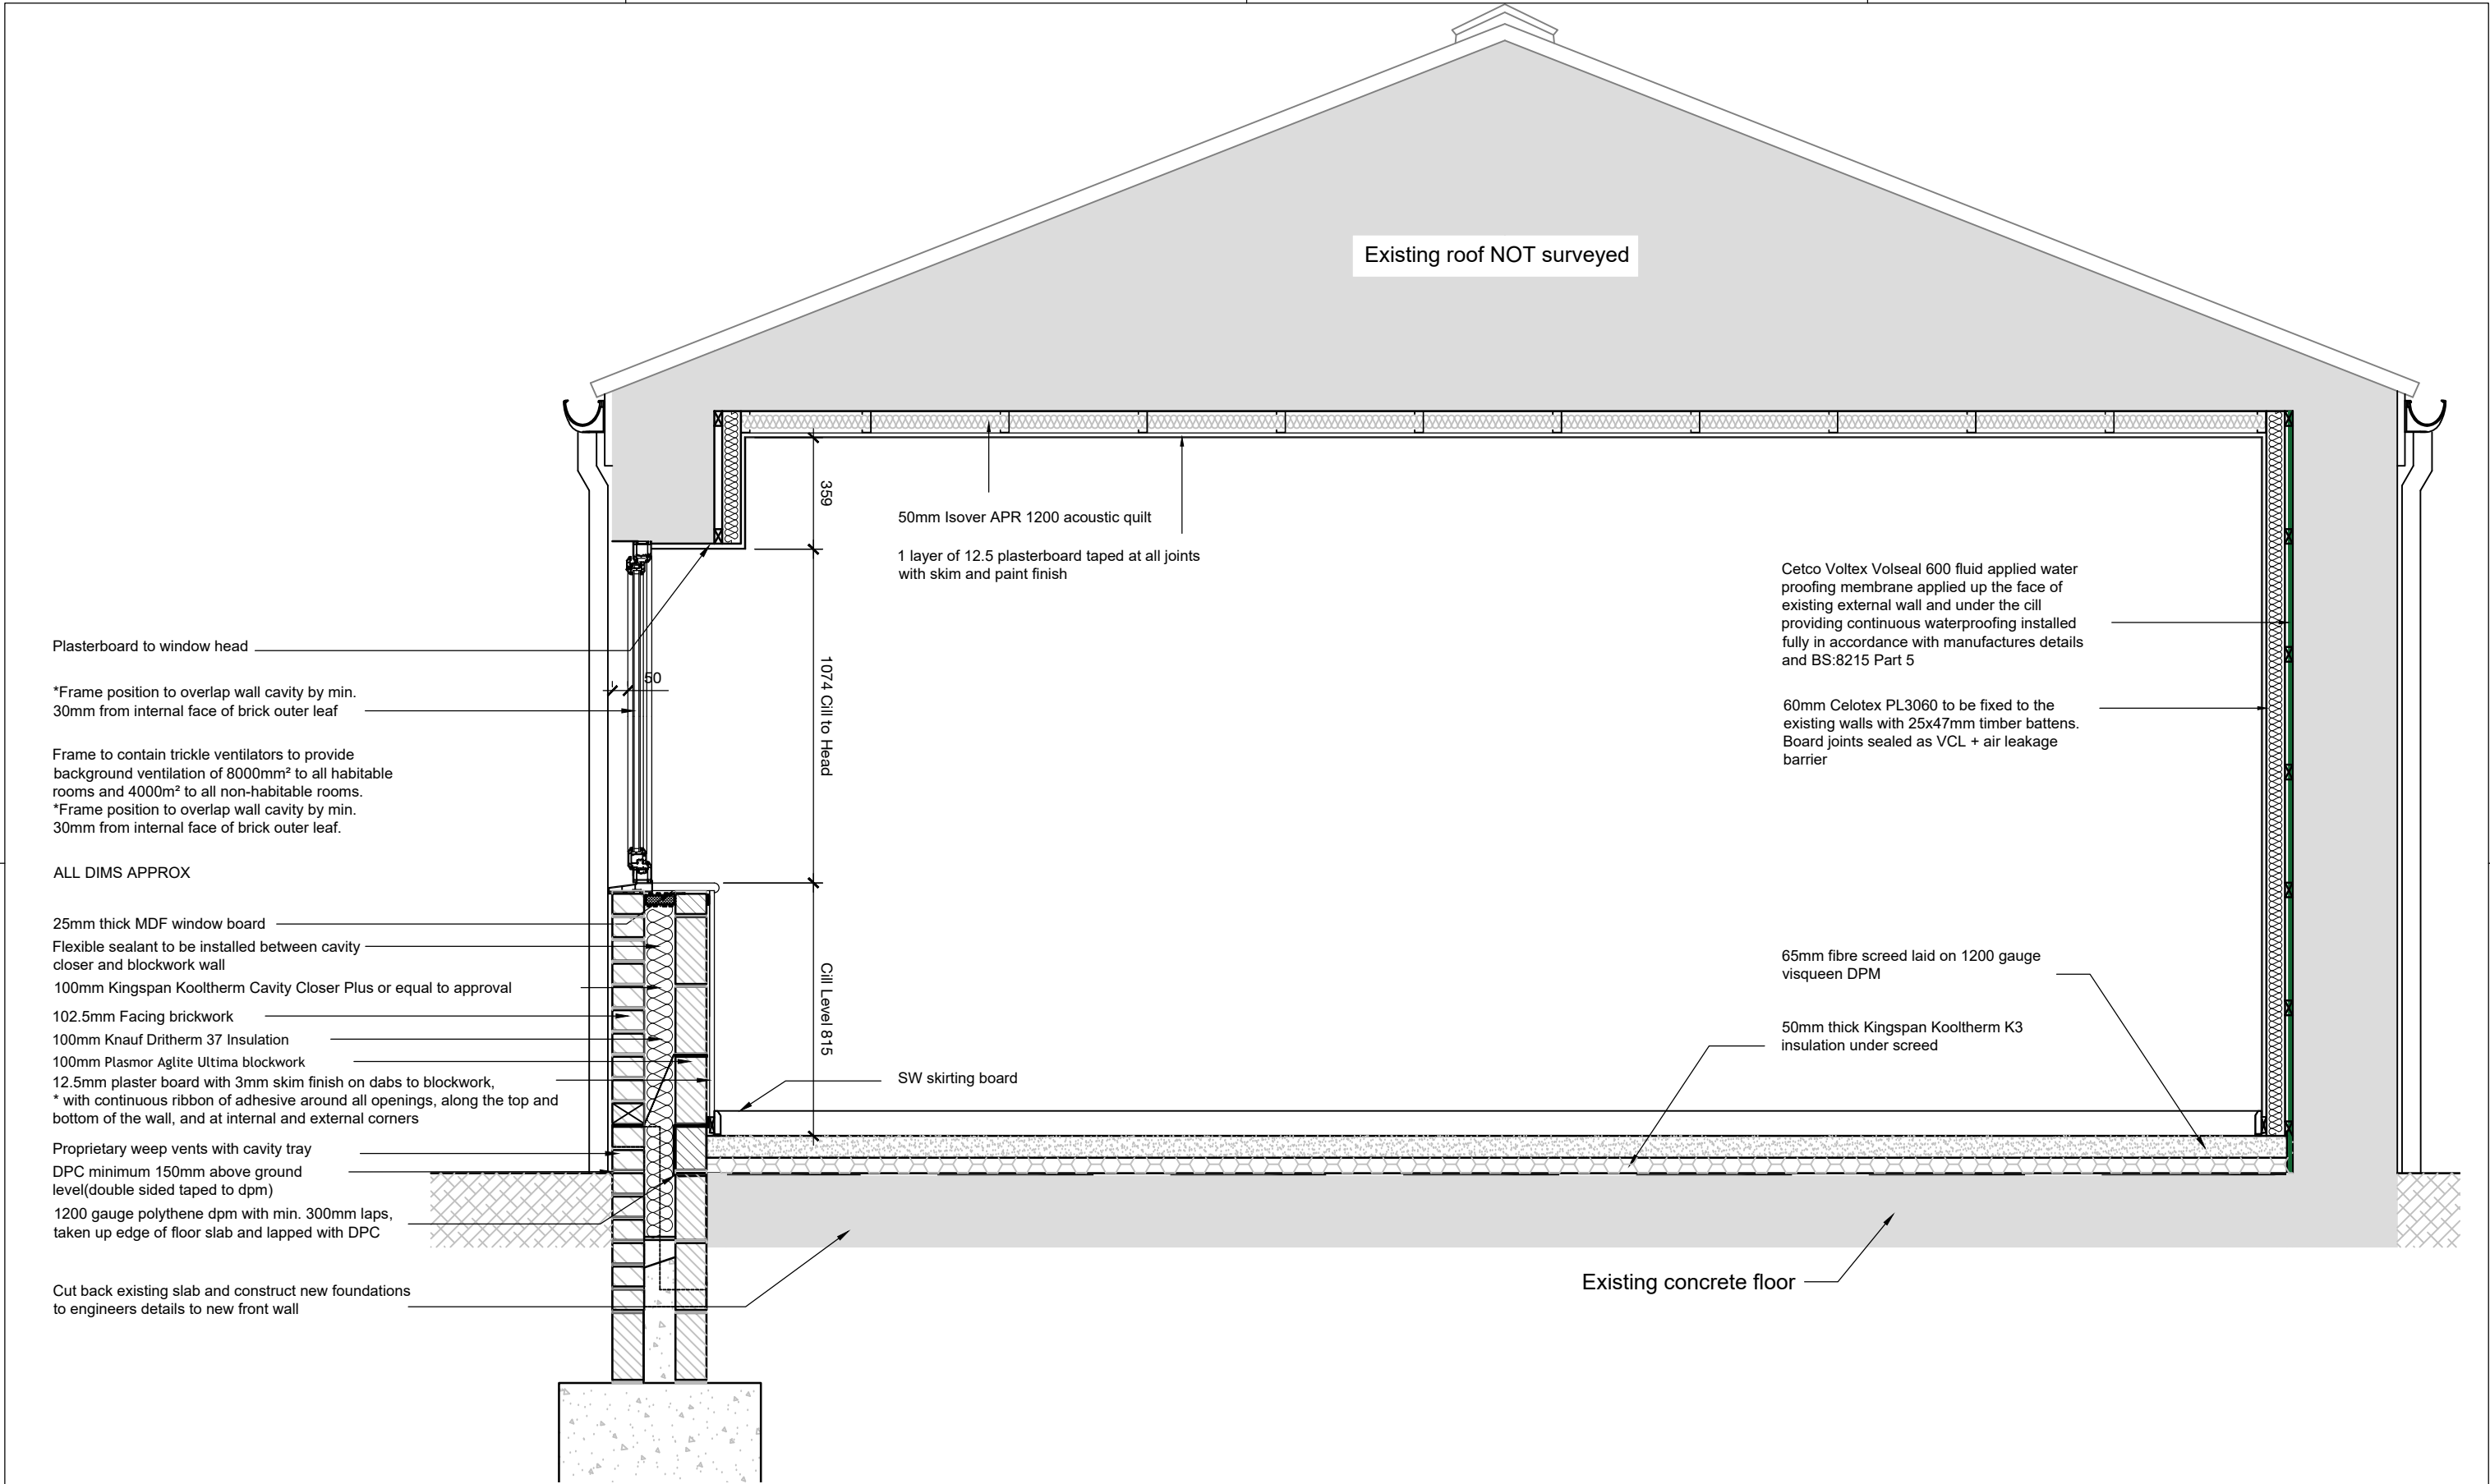

THIS DRAWING IS PRODUCED FOR USE IN THIS PROJECT ONLY AND MAY NOT BE USED FOR ANY OTHER PURPOSE. NPS PROPERTY CONSULTANTS LTD ACCEPT NO LIABILITY FOR THE USE OF THIS DRAWING OTHER THAN THE PURPOSE FOR WHICH IT WAS INTENDED IN CONNECTION WITH THIS PROJECT AS RECORDED IN THE 'PURPOSE FOR ISSUE' AND 'FILE STATUS CODE'.

THIS DRAWING MAY NOT BE REPRODUCED IN ANY FORM WITHOUT PRIOR WRITTEN AGREEMENT OF NPS PROPERTY CONSULTANTS LTD.

© CROWN COPYRIGHT AND DATABASE RIGHTS 2018
ORDNANCE SURVEY LICENCE NUMBER 100022264

ORIGINAL SHEET SIZE
A3

FIRST ISSUE							CLIENT BERNESLAI HOMES	PROJECT KERESFORTH CLOSE, RESIDENTIAL CONVERSION	 NPS Barnsley Ltd Gateway Plaza, Sackville St, Barnsley, South Yorkshire, S70 2RD, Tel: 01226 774605; Email: barnsley@nps.co.uk web:www.nps.co.uk	SCALES 1:25	DISCIPLINE ARCH	PROJECT NUMBER 07-17-18-1-1409
P1							TITLE PROPOSED SECTION B-B			DRAWING NUMBER NPS-DR-A-(00)-023		REV CODE P 1
COMMENT										STATUS CODE S0	PURPOSE OF ISSUE TENDER	DRAWN PJN
REV	DRAWN	DATE	CHECKED	DATE	APPROVED	DATE						